NOTES:

Figured dimensions only to be taken from this drawing. All dimensions to be checked on site. Department to be informed immediately of any discrepancies before work proceeds.

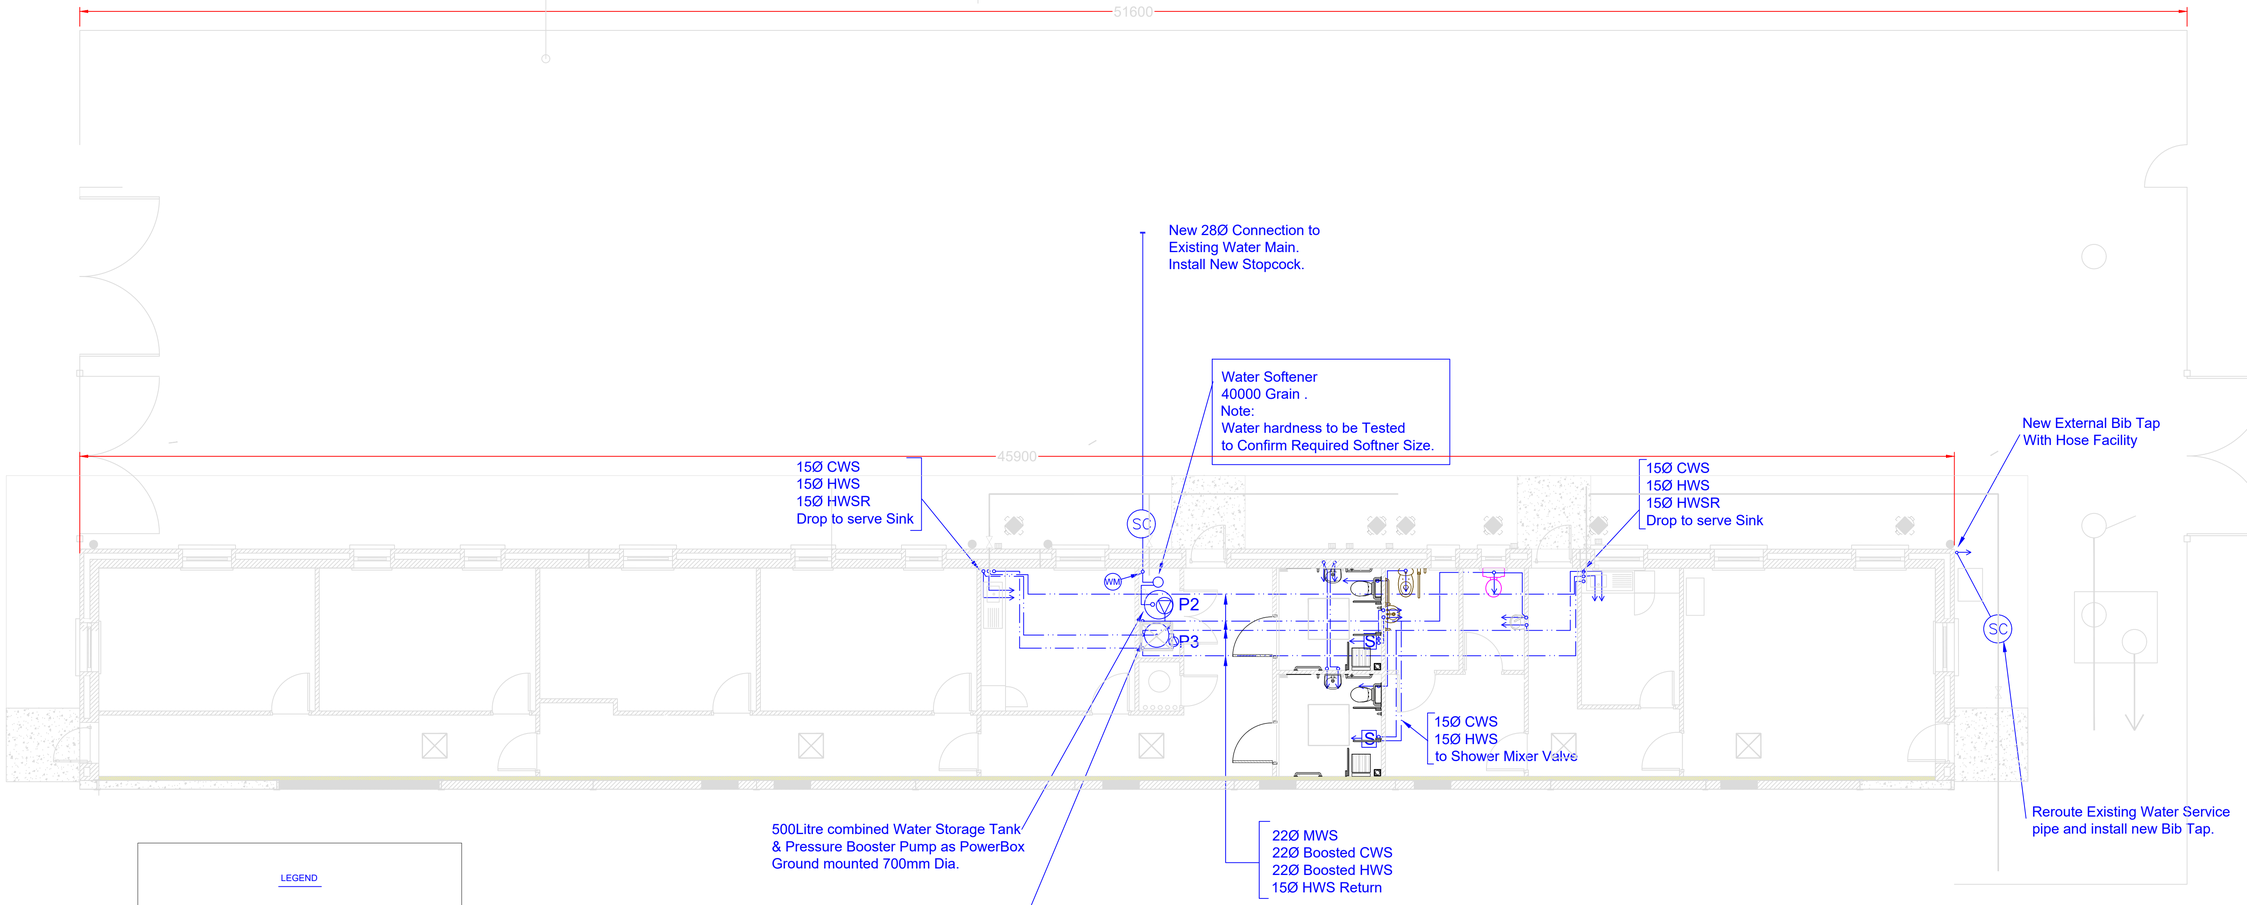

LEGEND

MWS	Mains WAter Service
CWS	Cold Water Service
HWS	Hot Water Service
BCWS	Boosted Cold WAter Service
BHWS	Boosted Hot Water Service
HWSR	Hot Water Service Return
→	Water Draw-Off Point
P2	Pressure Booster Pump
P3	Secondary Return Pump
	Drop/Rise in Pipework Direction
EXP	Expansion Vessel
CF	Cold Feed
TA	To Above
FB	From Below
WM	Pulsed Water Meter
SC	New MWS Stopcock
S	Shower as Meynell V8/3L

All Final branches to appliances to be fitted with isolating valves

All Pipework run concealed and in attic space to be insulated with Fibreglass Rigid Sections ,Class 'O' Finish

All Exposed Pipework to be Chrome Plated Copper.

WHBs to be fitted with Thermostatic Temperature Limiting Valve

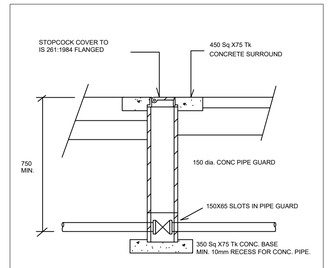

STOPCOCK CHAMBER DETAIL

REV	DESCRIPTION	BY	DATE

job title

NEW BFW OFFICES
AT GORMANSTON CAMP
Co. MEATH

drg.title

PROPOSED SERVICES
WATER SERVICES LAYOUT

scale

1:75

drawn	checked	date
DDD	C.Carey	May.2026

PLANNING & DESIGN OFFICE

Infrastructure & Utilities,2 Engr. Group, Cathal Brugha Bks., Dublin 6.

drg.no. PDE-B14-85-302

rev