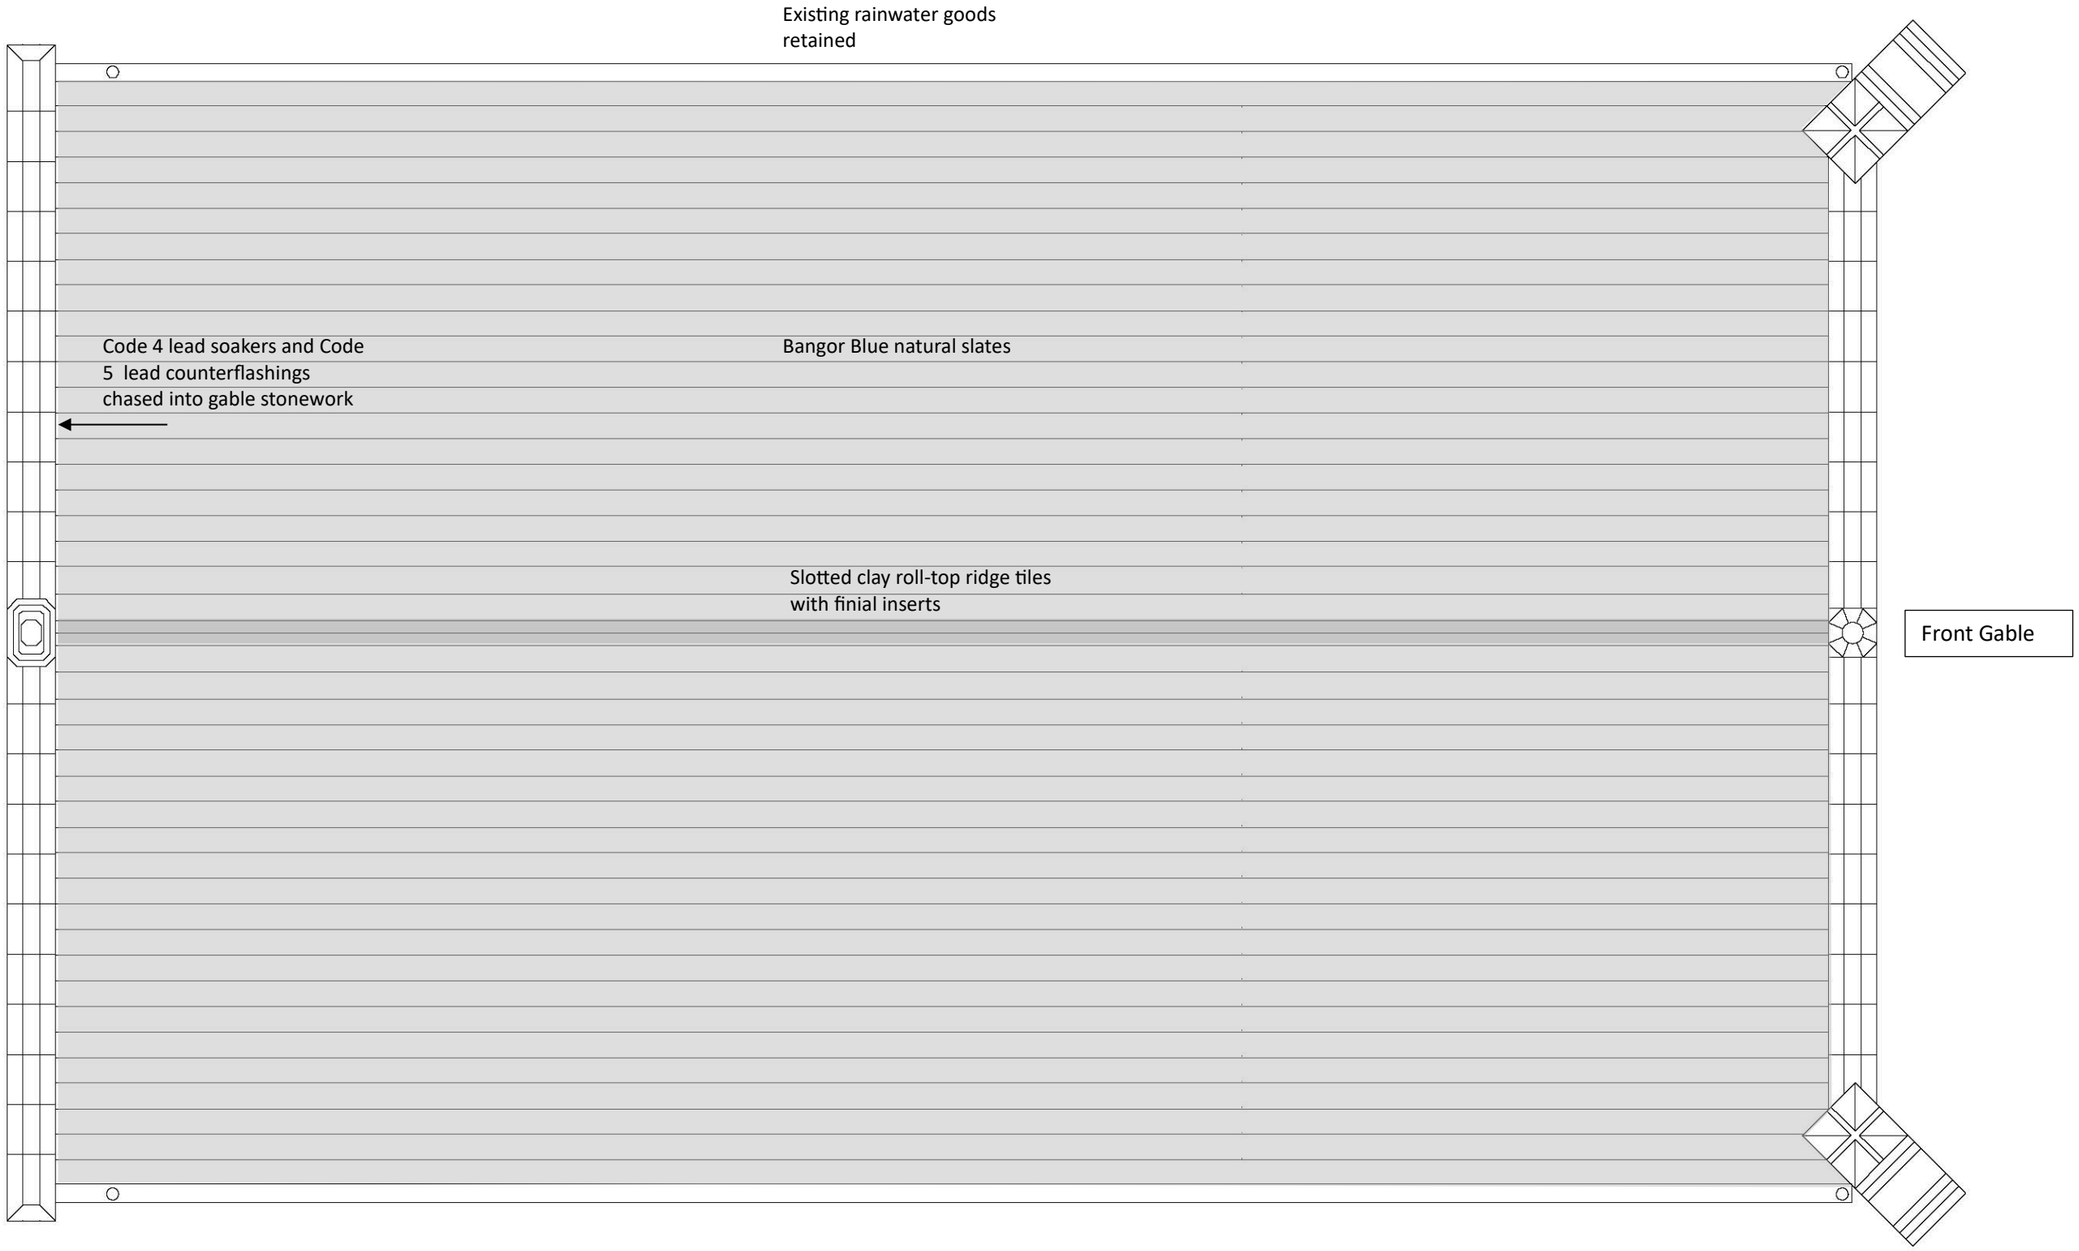

Sketch Design	
Planning Drawing	
Working Drawing	●
Building Control Drawing	
Tender Drawing	
Contract Drawing	

General Notes:-

No. / Revision / Date of Issue

Leighton Johnston Associates
Chartered Architects
14 Drumbeemore Road
Armagh BT60 1HP
Mob: +44 (0) 7710857334
Tel: +44 (0) 28 37528814
Email: leighton.armagh@btopenworld.com

Project:

Carlingford Church

Drawing Title:

Existing Roof Plan

Reference: 1188	
Dwg No: SU-01	Rev:
Scale: 1:50	Date: Oct 2025