
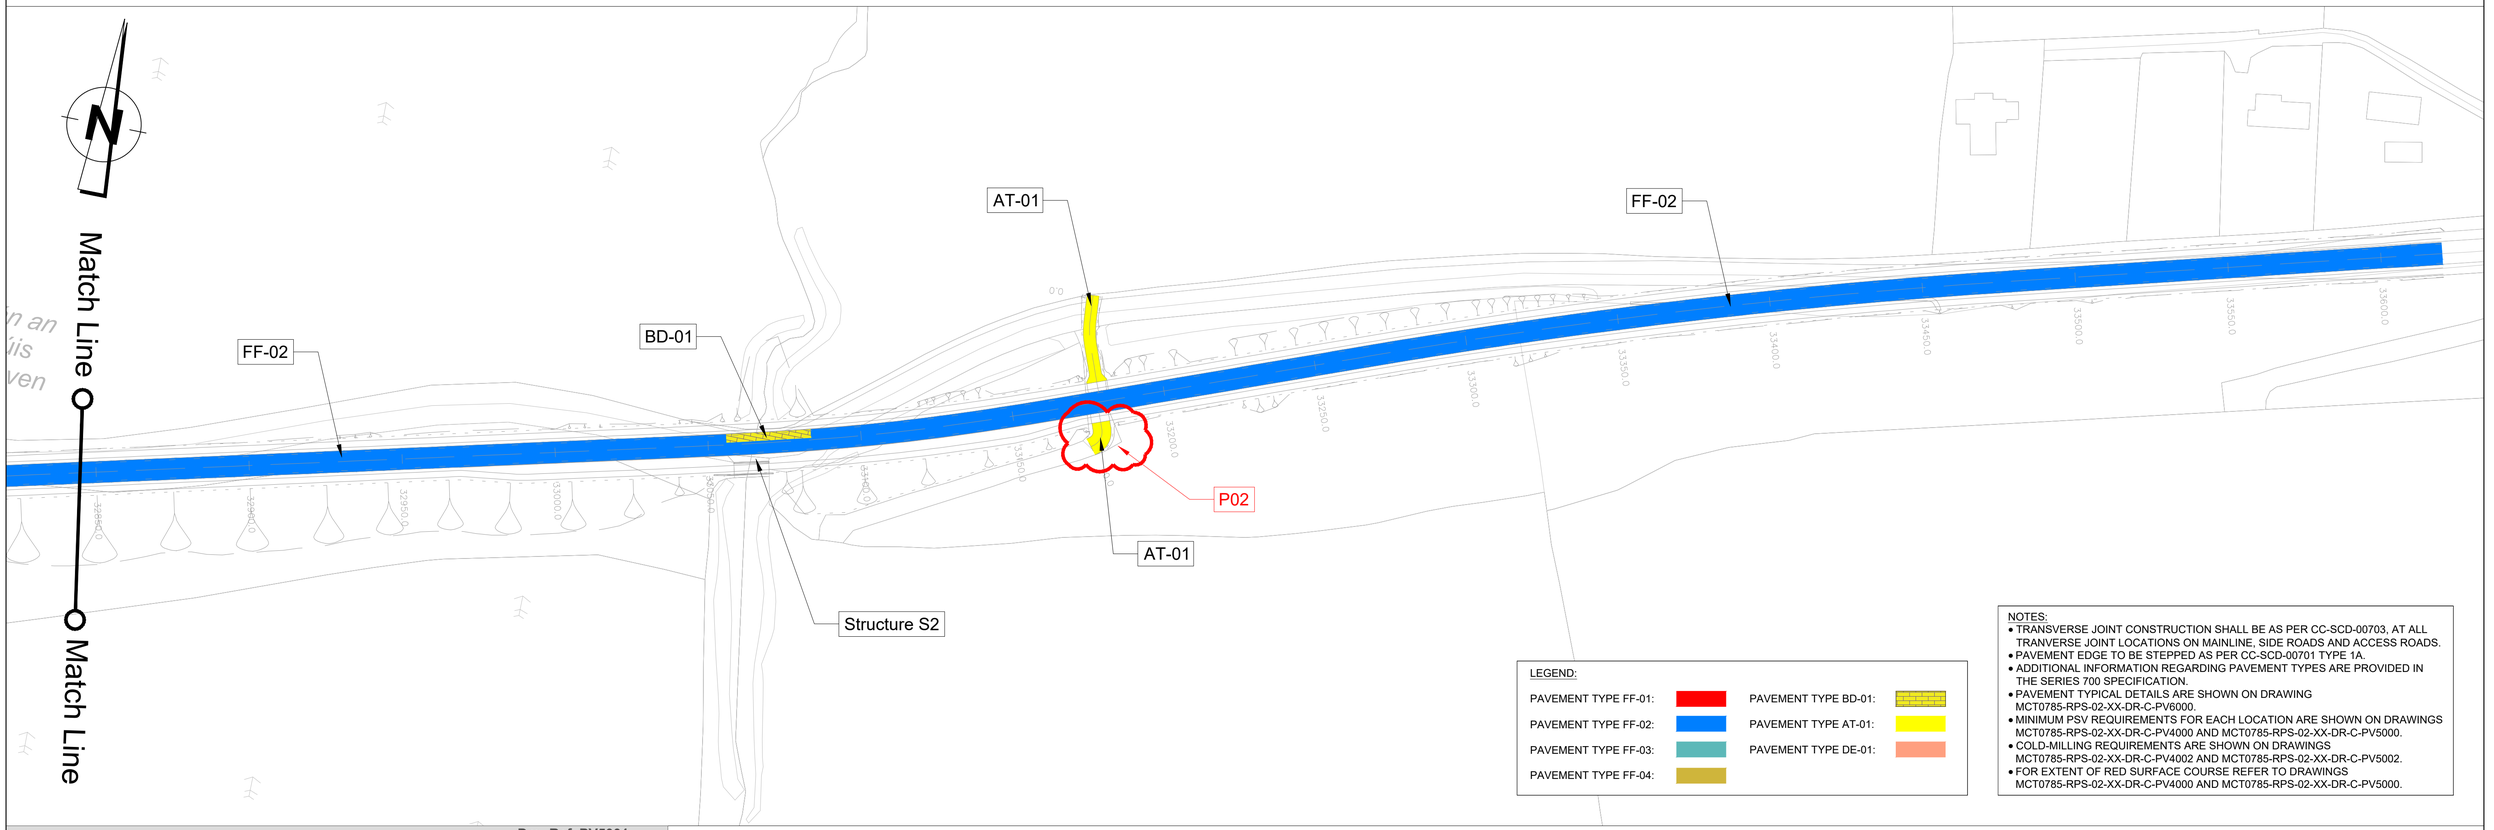


LEGEND:

PAVEMENT TYPE FF-01:		PAVEMENT TYPE BD-01:	
PAVEMENT TYPE FF-02:		PAVEMENT TYPE AT-01:	
PAVEMENT TYPE FF-03:		PAVEMENT TYPE DE-01:	
PAVEMENT TYPE FF-04:			

NOTES:
- TRANSVERSE JOINT CONSTRUCTION SHALL BE AS PER CC-SCD-00703, AT ALL TRANVERSE JOINT LOCATIONS ON MAINLINE, SIDE ROADS AND ACCESS ROADS.
- PAVEMENT EDGE TO BE STEPPED AS PER CC-SCD-00701 TYPE 1A.
- ADDITIONAL INFORMATION REGARDING PAVEMENT TYPES ARE PROVIDED IN THE SERIES 700 SPECIFICATION.
- PAVEMENT TYPICAL DETAILS ARE SHOWN ON DRAWING MCT0785-RPS-02-XX-DR-C-PV6000.
- MINIMUM PSV REQUIREMENTS FOR EACH LOCATION ARE SHOWN ON DRAWINGS MCT0785-RPS-02-XX-DR-C-PV4000 AND MCT0785-RPS-02-XX-DR-C-PV5000.
- COLD-MILLING REQUIREMENTS ARE SHOWN ON DRAWINGS MCT0785-RPS-02-XX-DR-C-PV4002 AND MCT0785-RPS-02-XX-DR-C-PV5002.
- FOR EXTENT OF RED SURFACE COURSE REFER TO DRAWINGS MCT0785-RPS-02-XX-DR-C-PV4000 AND MCT0785-RPS-02-XX-DR-C-PV5000.

KEY PLAN

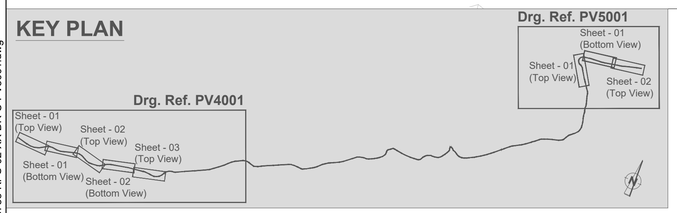

LOCATION PLAN - PART 3 of 3

(Scale 1 : 1000)

R:\MCT0785 - N86 Ballynasare Lower to Annascaul\8.0 Drawings\PV\MCT0785-RPS-02-XX-DR-C-PV5001.dwg

Client: Kerry County Council

Oifig Bóithre Náisiúnta Chiarraí
Kerry NRO
Kerry National Roads Office

Bonneagar Iompair Éireann
Transport Infrastructure Ireland

An Roinn Iompair
Department of Transport

General Notes

(i) Hard copies, dwf and pdf will form a controlled issue of the drawing. All other formats (dwg etc.) are deemed to be an uncontrolled issue and any work carried out based on these files is at the recipients own risk. Tetra Tech will not accept any responsibility for any errors from the use of these files, either by human error by the recipient, listing of the un-dimensioned measurements, compatibility with the recipients software, and any errors arising when these files are used to aid the recipients drawing production, or setting out on site.

(ii) DO NOT SCALE, use figured dimensions only.

(iii) This drawing is the property of Tetra Tech, it is a project confidential classified document. It must not be copied used or its contents divulged without prior written consent. The needs and expectations of client and Tetra Tech must be considered when working with this drawing.

(iv) Information including topographical survey, geotechnical investigation and utility detail used in the design have been provided by others.

(v) All Levels refer to Ordnance Survey Datum, Malin Head.

Status Rev	Date	Drn Chk	Amendment / Issue	App
D2 P02	04.06.26	CG EOS	TENDER AMENDMENT	SM
D2 P01	20.04.26	EOS AB	Issue for Tender	BL

TETRA TECH

Model File Identifier: MCT0785-RPS-02-XX-DR-C-PV5001

Scale: 1:1000 @ A1, 1:2000 @ A3

Created on: April 2026

Sheets: 02 of 02

Project: N86 Ballynasare Lower to Ballinclare & Doonore North to Ballygarret Road Improvement Scheme

Title: PAVEMENT CONSTRUCTION DRAWING

File Identifier: MCT0785-RPS-02-XX-DR-C-PV5001 - 02

Status: D2

Rev: P02

©Tailte Éireann. All rights reserved. Licence number CYAL50510211