

KEY PLAN

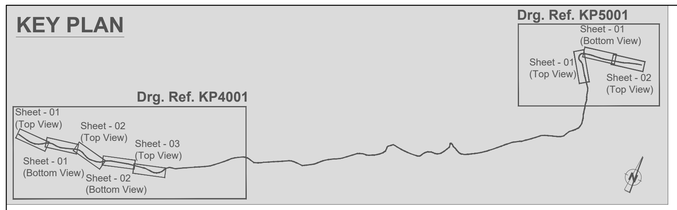

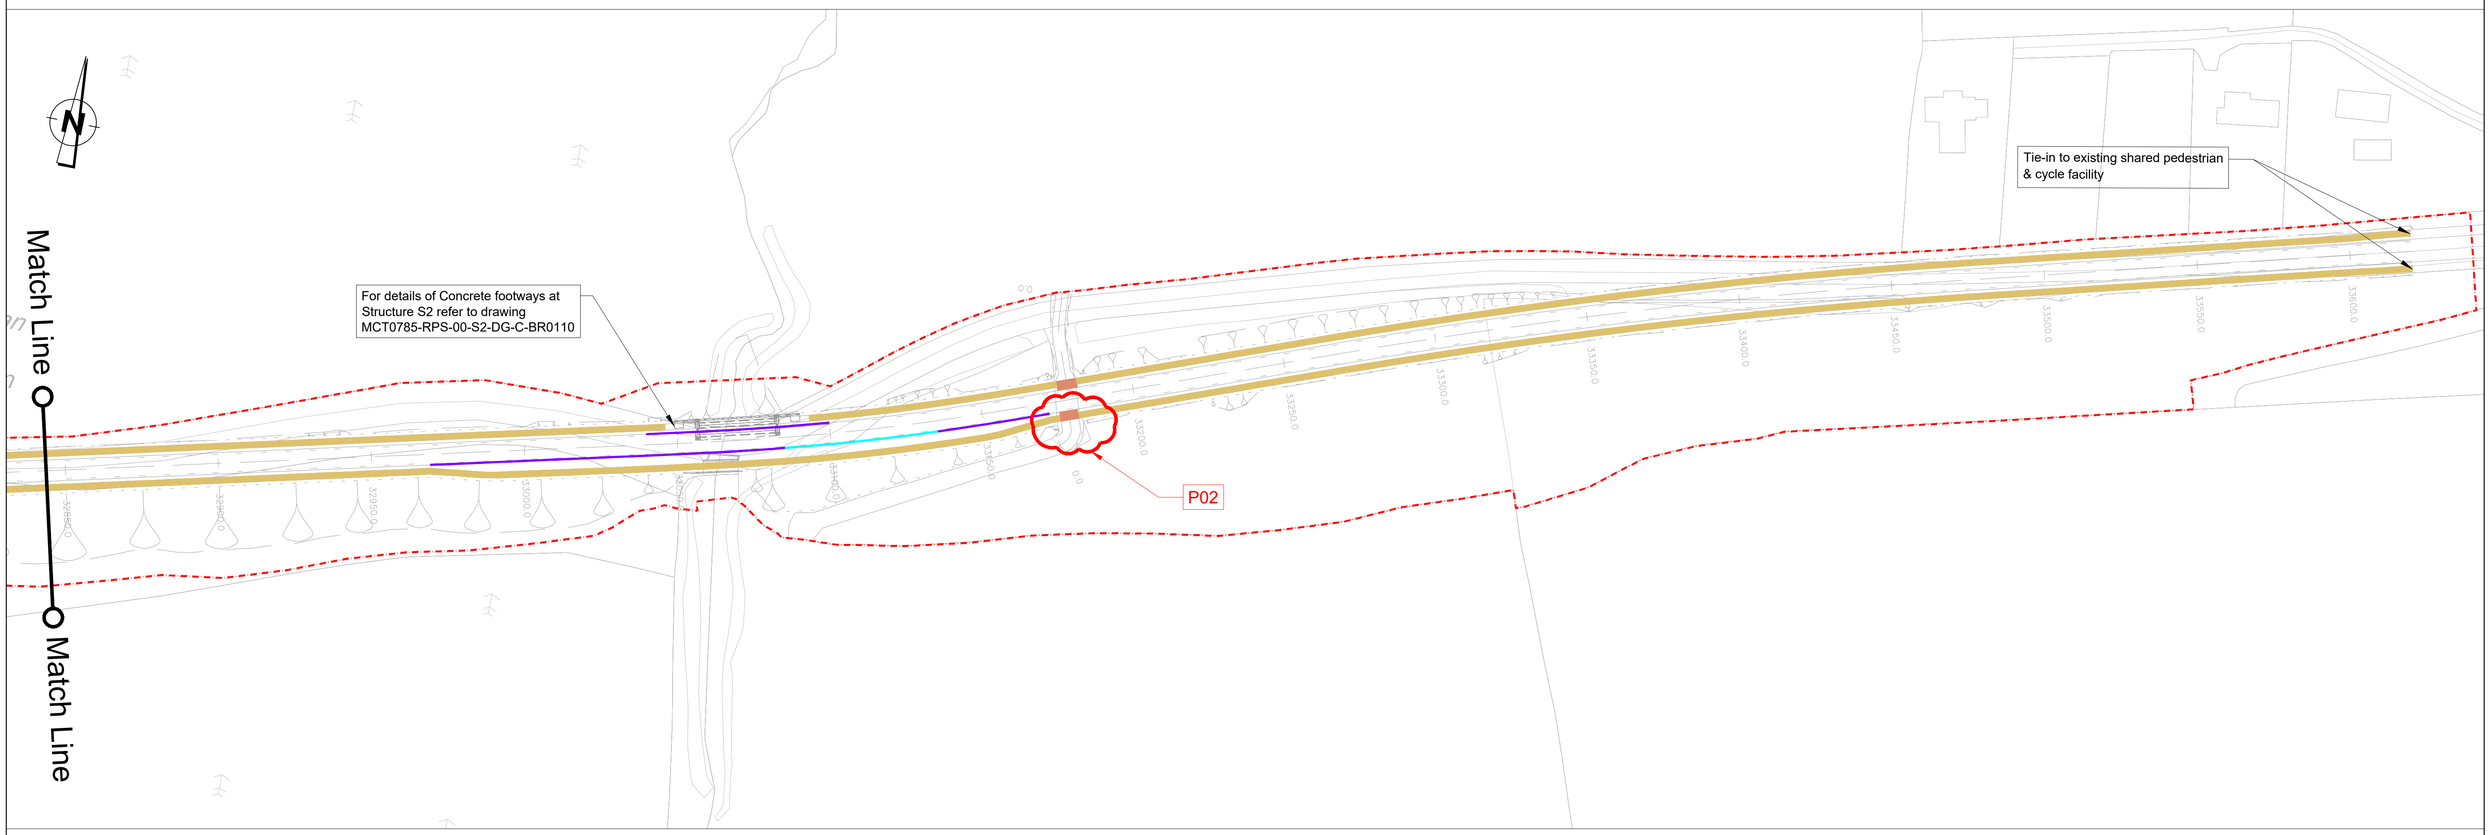

LOCATION PLAN - PART 3 of 3

(Scale 1 : 1000)

LEGEND:

- APE (Area Provided by the Employer)
- SHARED PEDESTRIAN & CYCLE FACILITY: TYPE B01
- SHARED PEDESTRIAN & CYCLE FACILITY AT ENTRANCES: TYPE B02
- CONCRETE FOOTPATH: TYPE C01
- BLOCK PAVING FOOTPATH: TYPE P01
- BENCH B201
- HB2 KERB
- SP KERB
- DP KERB
- DR KERB
- COMBINED KERB DRAINAGE - CKD

NOTES:

- TYPICAL DETAILS ARE SHOWN ON DRAWING MCT0785-RPS-02-XX-DR-C-KP6001.
- THIS DRAWING TO BE READ IN CONJUNCTION WITH SERIES 700 AND SERIES 1100 SPECIFICATION AND DRAWINGS.
- FOR DETAILS OF COMBINED KERB DRAINAGE REFER TO SERIES 500 SPECIFICATION AND DRAWINGS.

Client: Kerry County Council

Oifig Bóithre Náisiúnta Chiarraí
Kerry NRO
Kerry National Roads Office

Bonneagar Iompair Éireann
Transport Infrastructure Ireland

An Roinn Iompair
Department of Transport

General Notes

(i) Hard copies, dwf and pdf will form a controlled issue of the drawing. All other formats (dwg etc.) are deemed to be an uncontrolled issue and any work carried out based on these files is at the recipients own risk. Tetra Tech will not accept any responsibility for any errors from the use of these files, either by human error by the recipient, listing of the un-dimensioned measurements, compatibility with the recipients software, and any errors arising when these files are used to aid the recipients drawing production, or setting out on site.

(ii) DO NOT SCALE, use figured dimensions only.

(iii) This drawing is the property of Tetra Tech, it is a project confidential classified document. It must not be copied used or its contents divulged without prior written consent. The needs and expectations of client and Tetra Tech must be considered when working with this drawing.

(iv) Information including topographical survey, geotechnical investigation and utility detail used in the design have been provided by others.

(v) All Levels refer to Ordnance Survey Datum, Malin Head.

Status Rev	Date	Drn Chk	Amendment / Issue	App
D2 P02	04.06.26	GG EOS	TENDER AMENDMENT	SM
D2 P01	20.04.26	EOS AB	Issued for Tender	LB

TETRA TECH

Model File Identifier: MCT0785-RPS-02-XX-DR-C-KP5001

Scale: 1:1000 @ A1, 1:2000 @ A3

Created on: April 2026

Sheets: 02 of 02

Project: N86 Ballynasare Lower to Ballinclare & Doonore North to Ballygarret Road Improvement Scheme

Title: N86 KERBS AND FOOTWAYS

File Identifier: MCT0785-RPS-02-XX-DR-C-KP5001 - 02

Status: D2

Rev: P02

R:\MCT0785 - N86 Ballynasare Lower to Annascaul\8.0 Drawings\KP\MCT0785-RPS-02-XX-DR-C-KP5001.dwg

©Tailte Éireann. All rights reserved. Licence number CYAL50510211