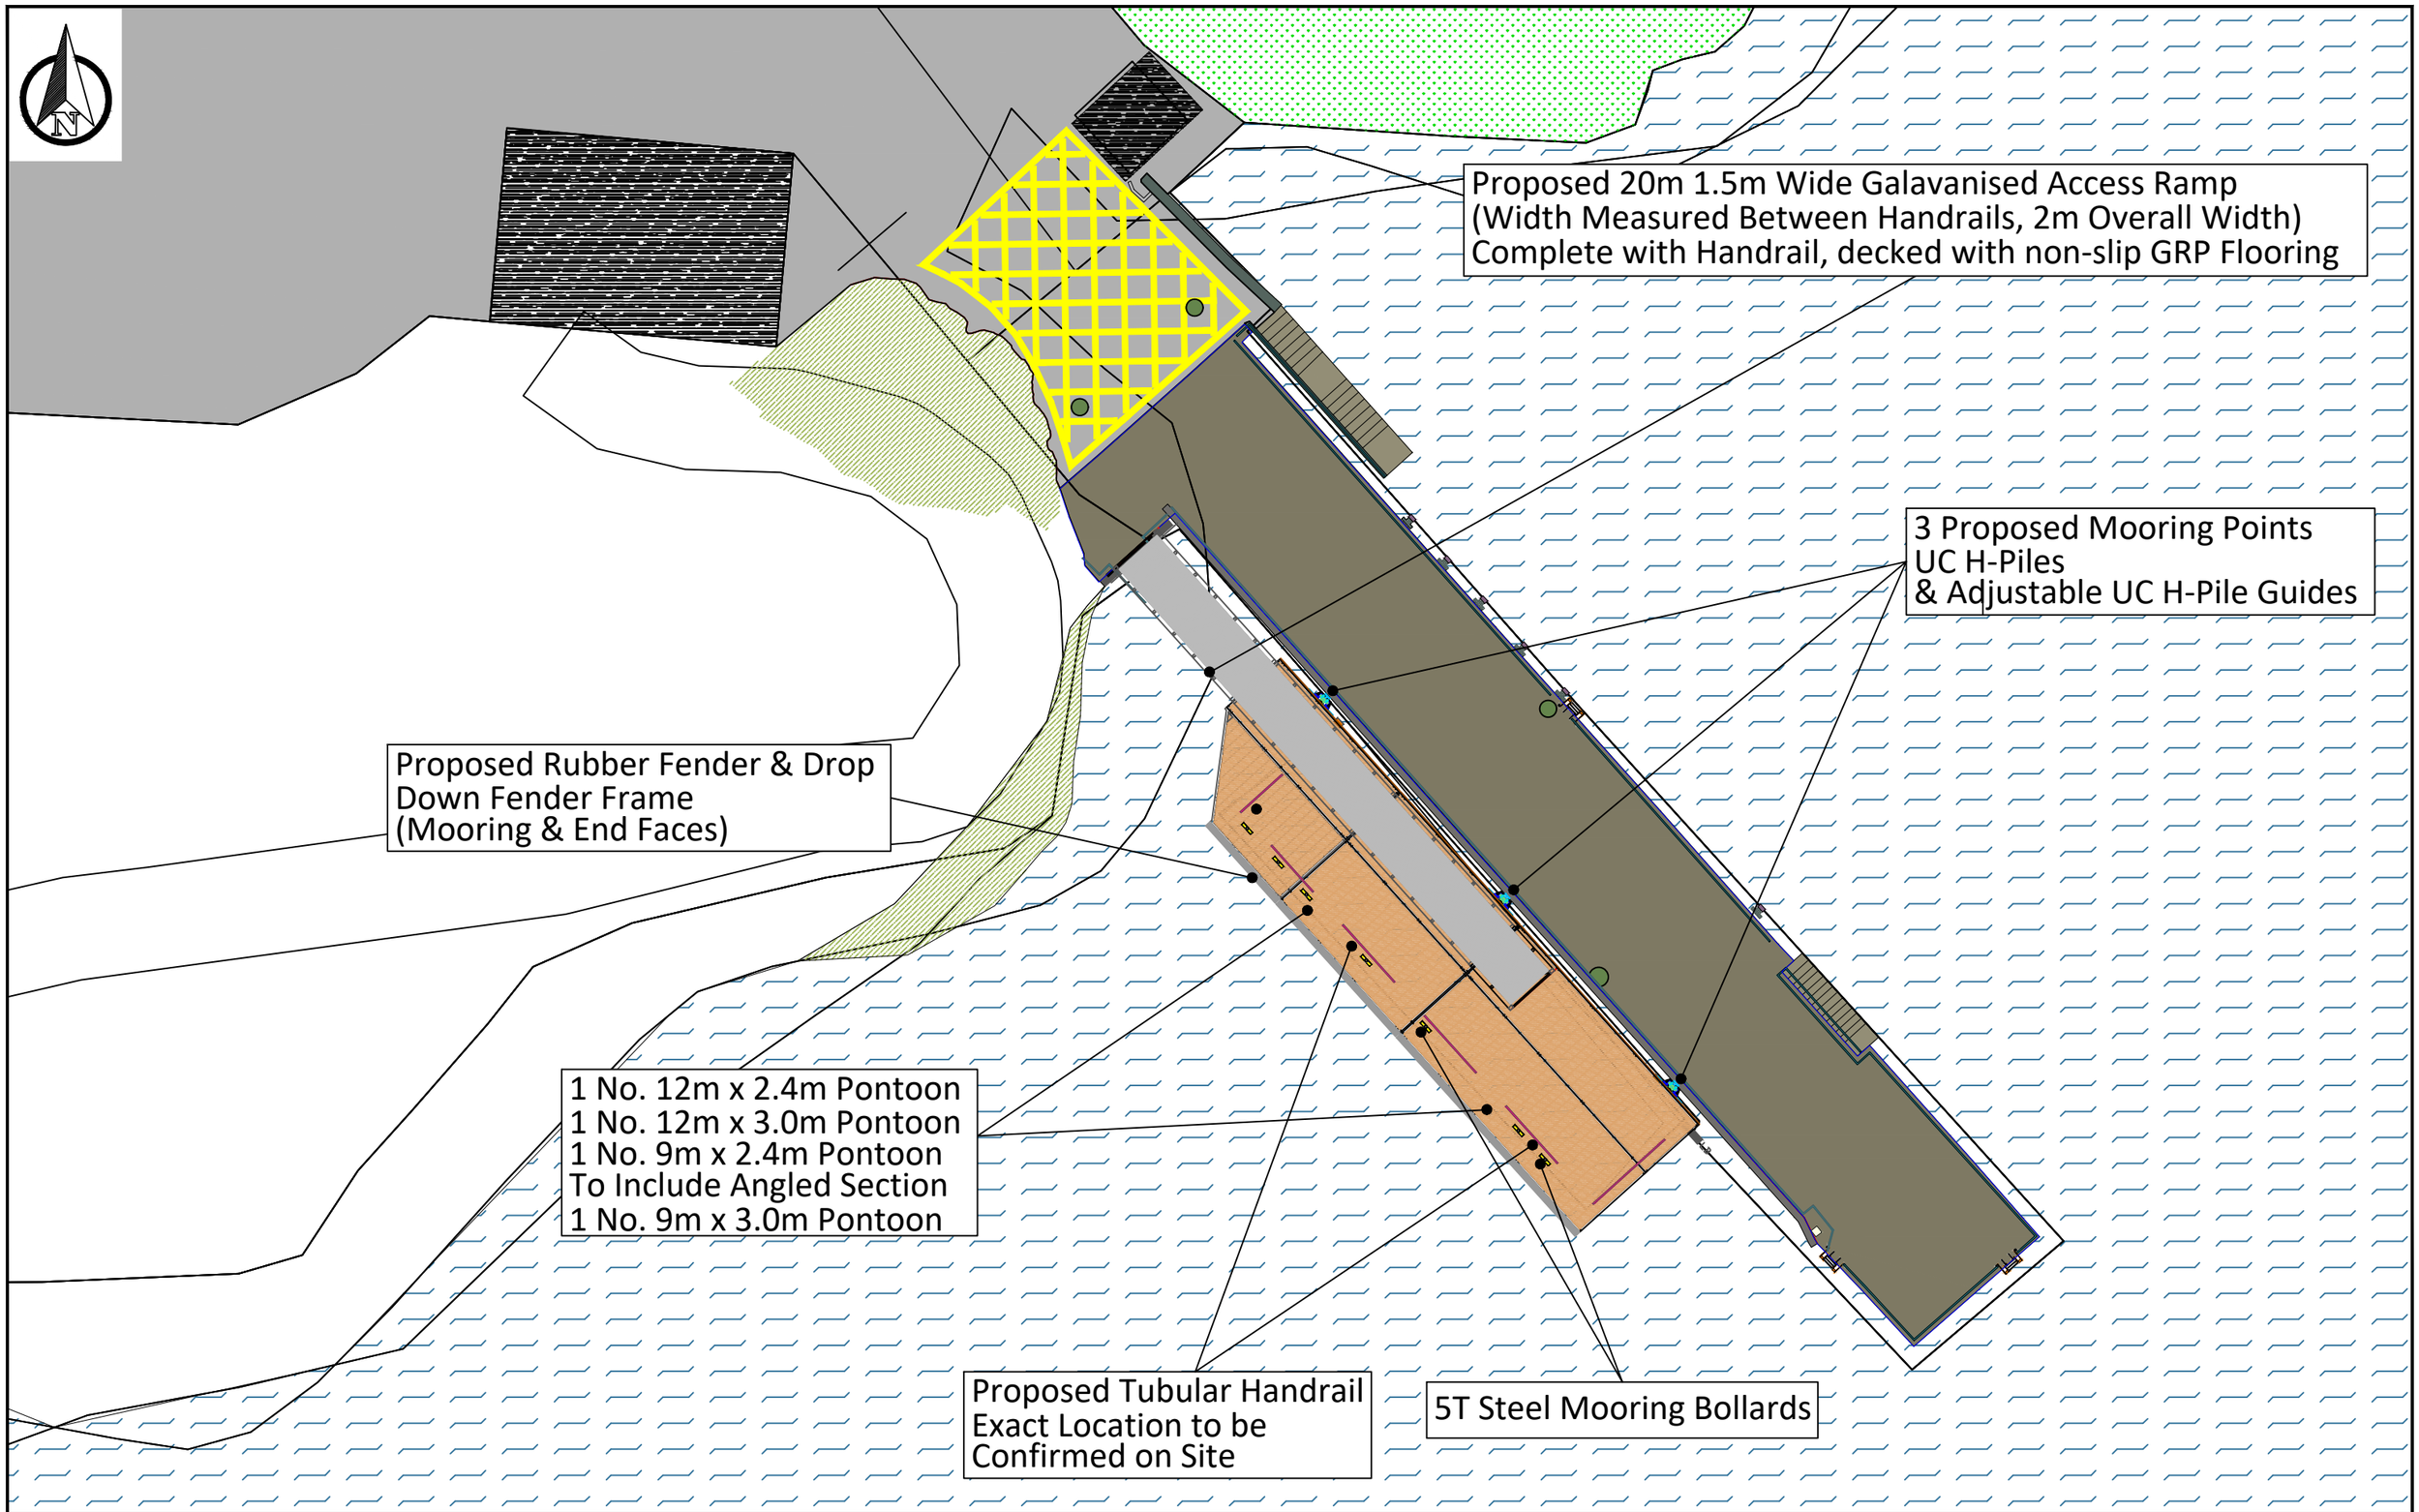


Legend:

Note:
All coordinates to ITM and Malin Head Datum

© Tailte Éireann Surveying data reproduced under Licence number CYAL50441129
Unauthorised reproduction infringes Tailte Éireann and Government of Ireland copyright.

Sheet Size - A3

Rev.	Date	By	Description
-	-	-	-

File Path: s:\projects\2026\wc (west cork)\023 glengarriff pontoon - dafm funding application 2026

Project: Glengarriff Pontoon

Title: Plan Layout - Proposed Concept Design Layout

Designed:	Checked:	Scales:	Drawing No:
-	SS	1:200 (A3)	WC-26-023-02
Drawn: SOL	Approved: -	Date: June2026	
Surveyed:SOL	Revision: -		

CORK COUNTY COUNCIL
Community Tourism and
Rural Development
Nicola Radley
Director of Services,