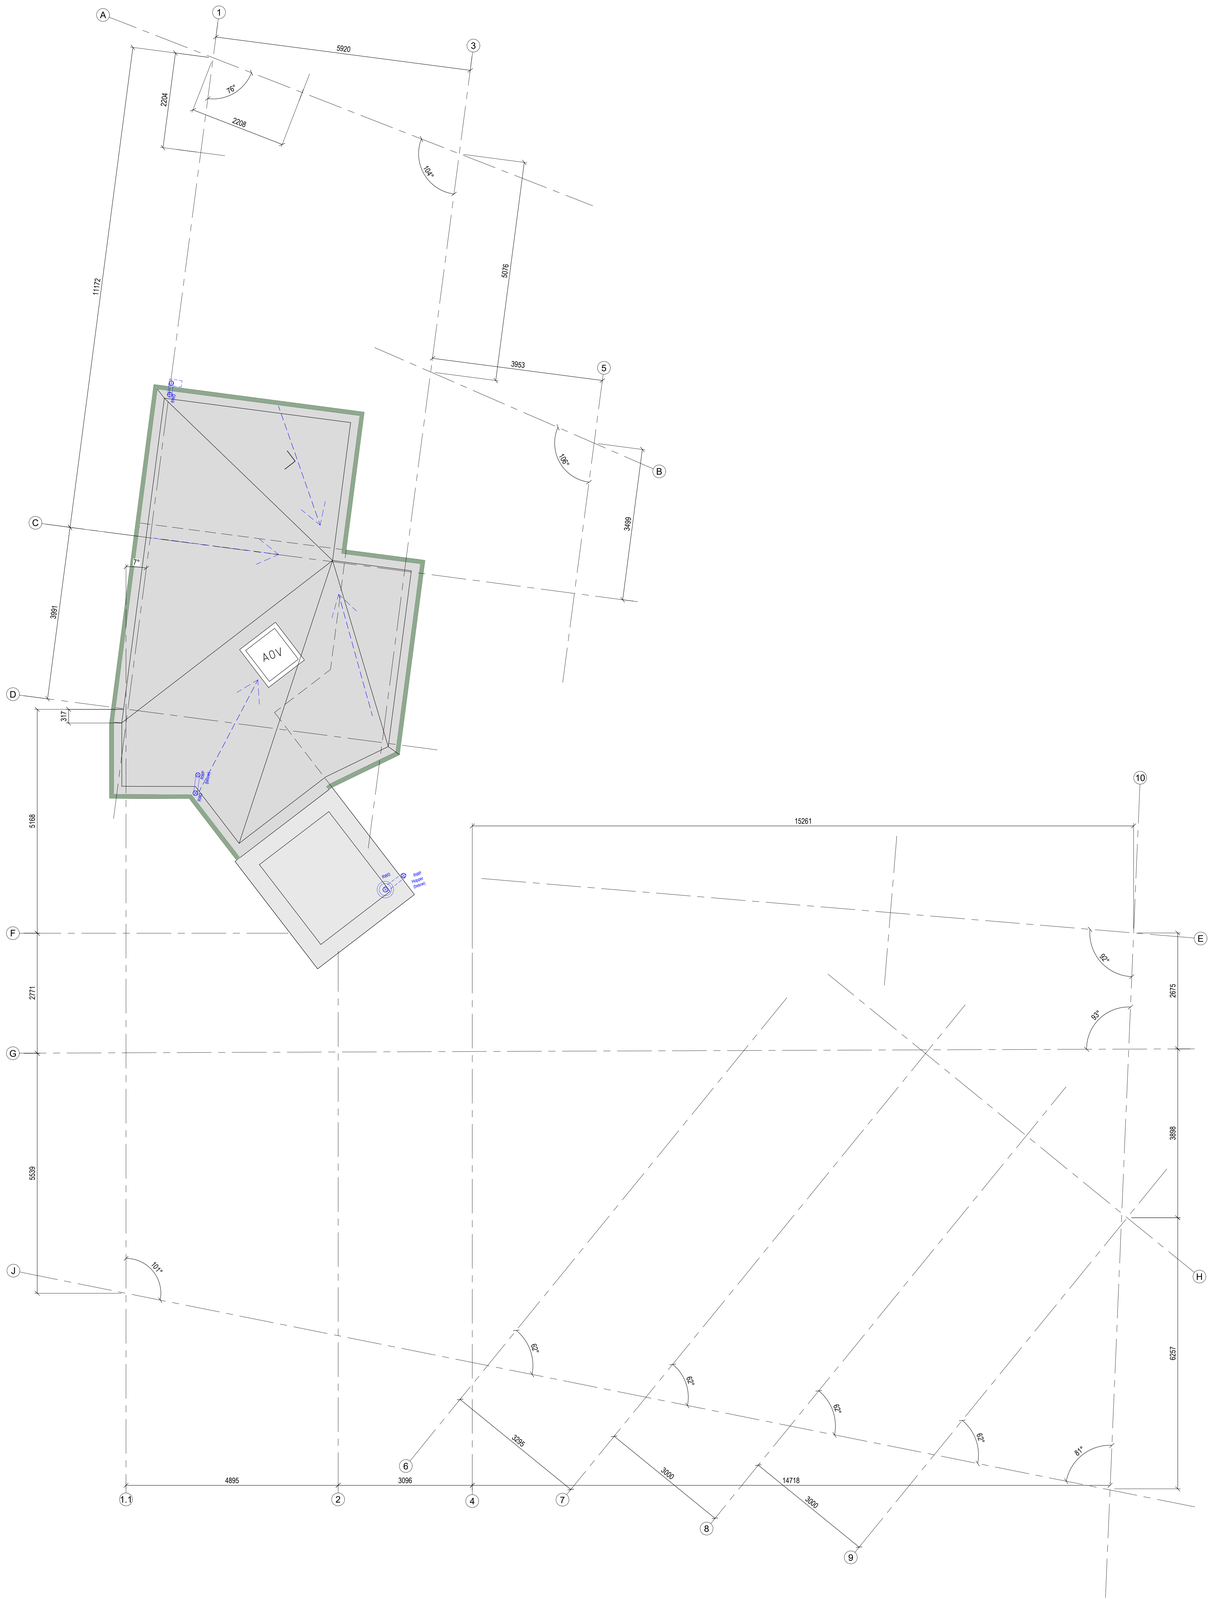

LOCATION KEY

ANNOTATION KEY

SLAB EDGE

NOTES

Do not scale from this drawing. Use figured dimensions only. Figured dimensions are in millimetres. All levels are in millimetres Above Ordnance Datum (AOD). All dimensions and levels shall be verified on site before proceeding with works. Areas shown are indicative only to be verified through further design development. Detailed site survey to be carried out to verify positions and level relationships with site features and ordnance survey. Boundaries and existing elevations are indicative only and are to be verified by others. This drawing is to be read in conjunction with other documentation from the architect and design team. The architect must be notified of any discrepancies.

PROJECT

17-20 Merchants Road Lower, Galway

CLIENT

Galway City Council

REV	ISSUE-REVISION	DATE	BY
PT01	SKETCH ISSUE FOR DESIGN TEAM COORDINATION	29.10.24	SC
PT02	SKETCH ISSUE FOR DESIGN TEAM COORDINATION	20.02.25	SC
PT03	DRAFT PRE-TENDER ISSUE	23.05.25	SC
PT04	PRE-TENDER ISSUE	20.11.25	RK

HALL McKNIGHT

B11.1 PORTVIEW
310 NEWTOWNARDS RD
BELFAST
BT4 1HE

T: +44 (0) 28 90 469400
W: www.hallmcknight.com E: info@hallmcknight.com

TITLE	Proposed Roof Plan			DATE	26.05.26
DGN. NO	2007_00_00_406	DRAWN BY	SC	REV	PT05
SCALE	1:50 @ A0	CHECKED BY	IM		