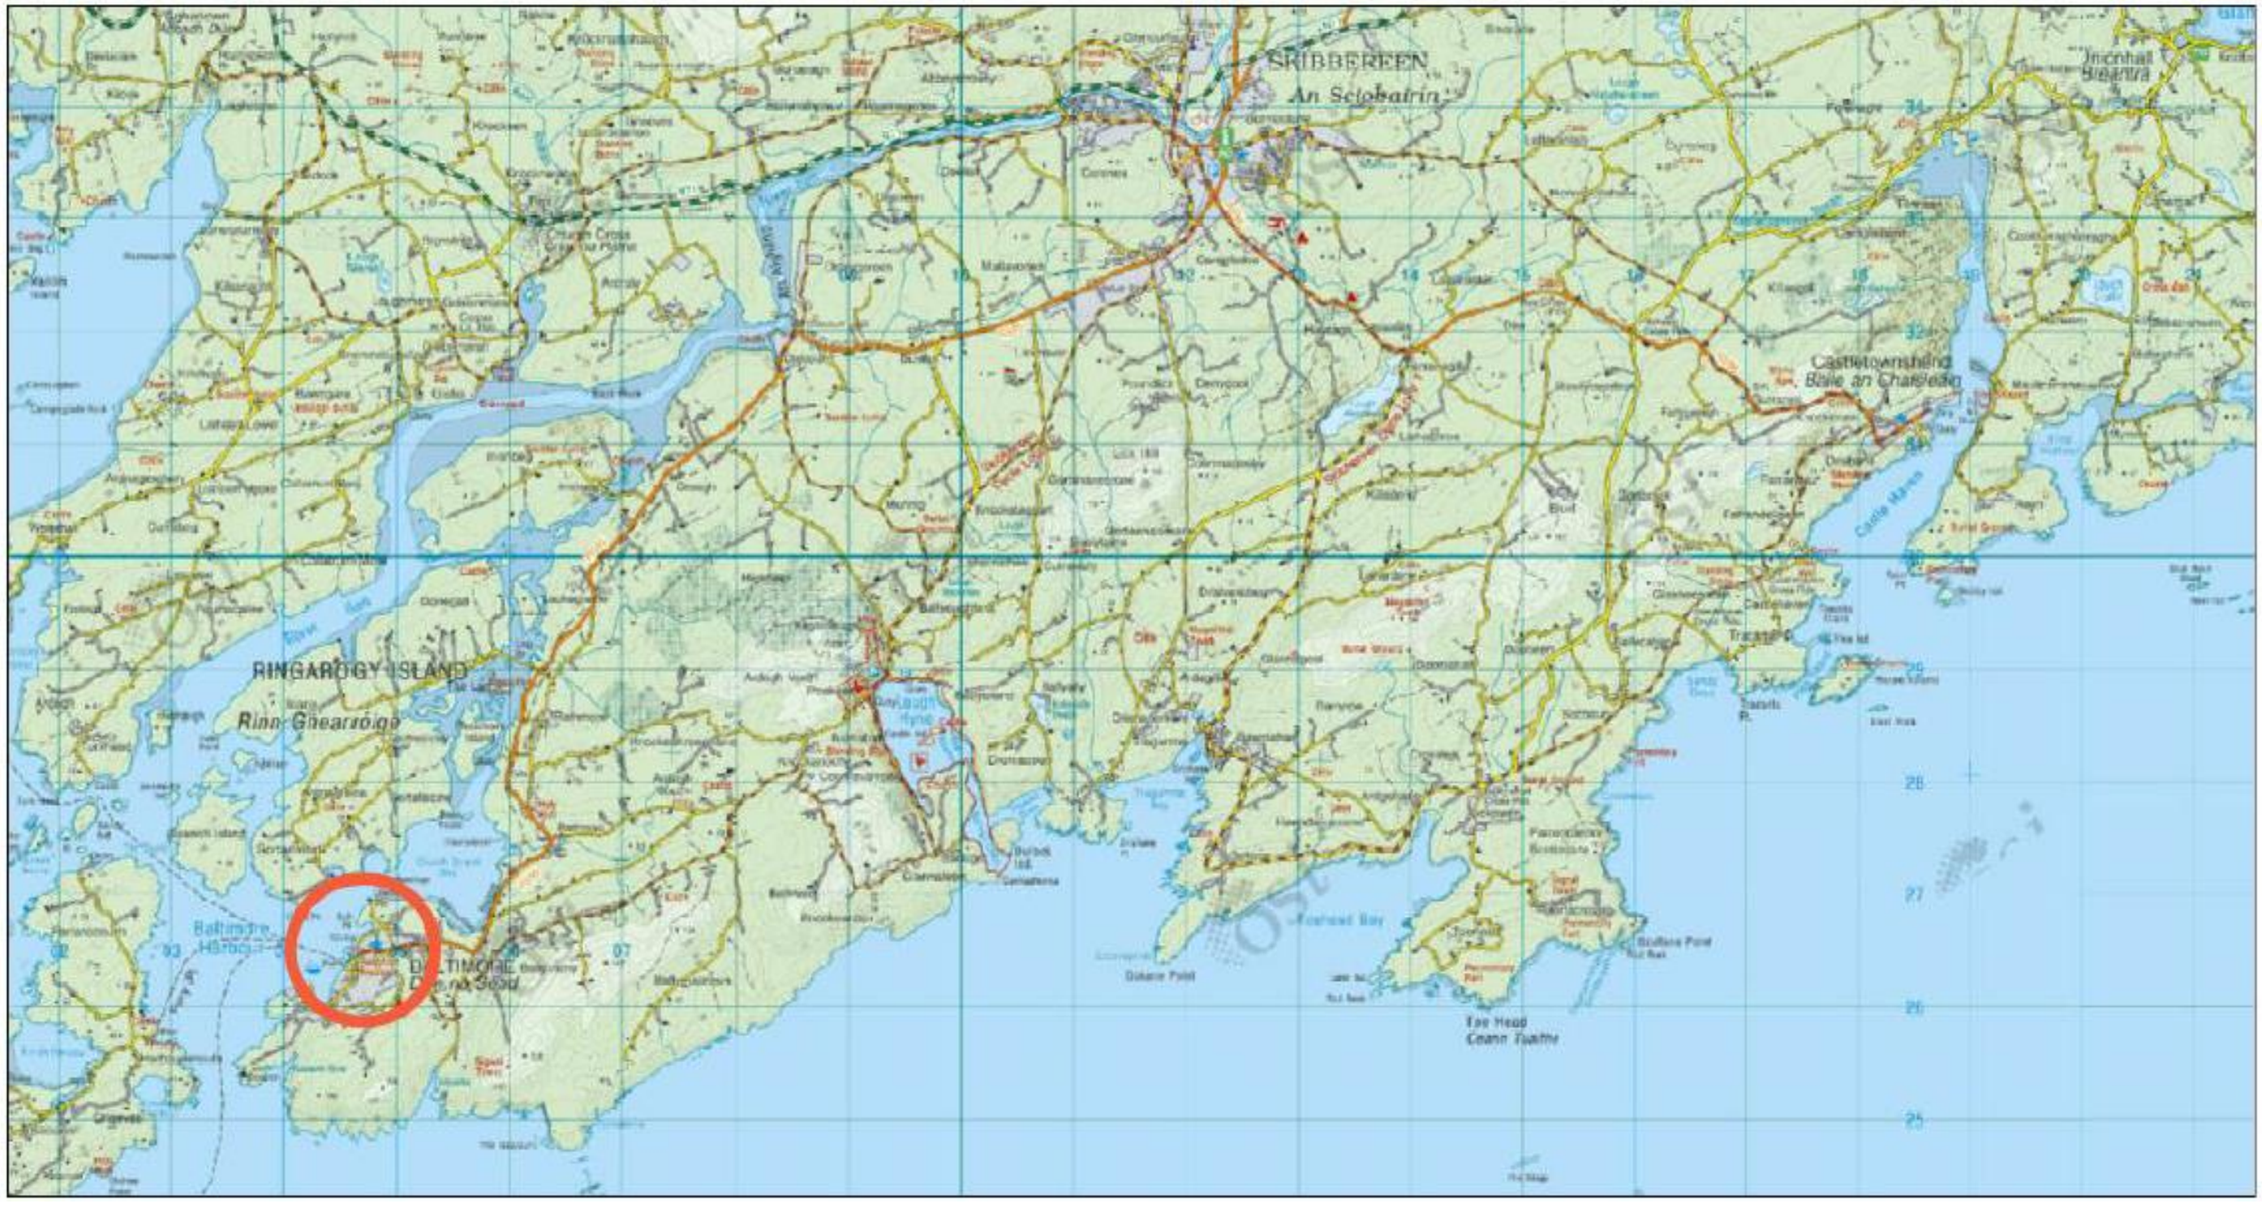


Comhairle Contae Chorcaí Cork County Council	**PROJECT:** **Baltimore Ferry Pier Pontoon – LAMIS 2026**	**DRAWING NO:** BP.2026.02 **DRAWN:** SJS **CHECKED:** **SCALE:** NTS **DATE:** 03.2026
COASTAL MANAGEMENT UNIT **Brendan Meagher** **A/County Engineer,** **Cork County Council, County Hall, Cork**	**TITLE:** **LOCATION MAP – Discovery Location Map**	