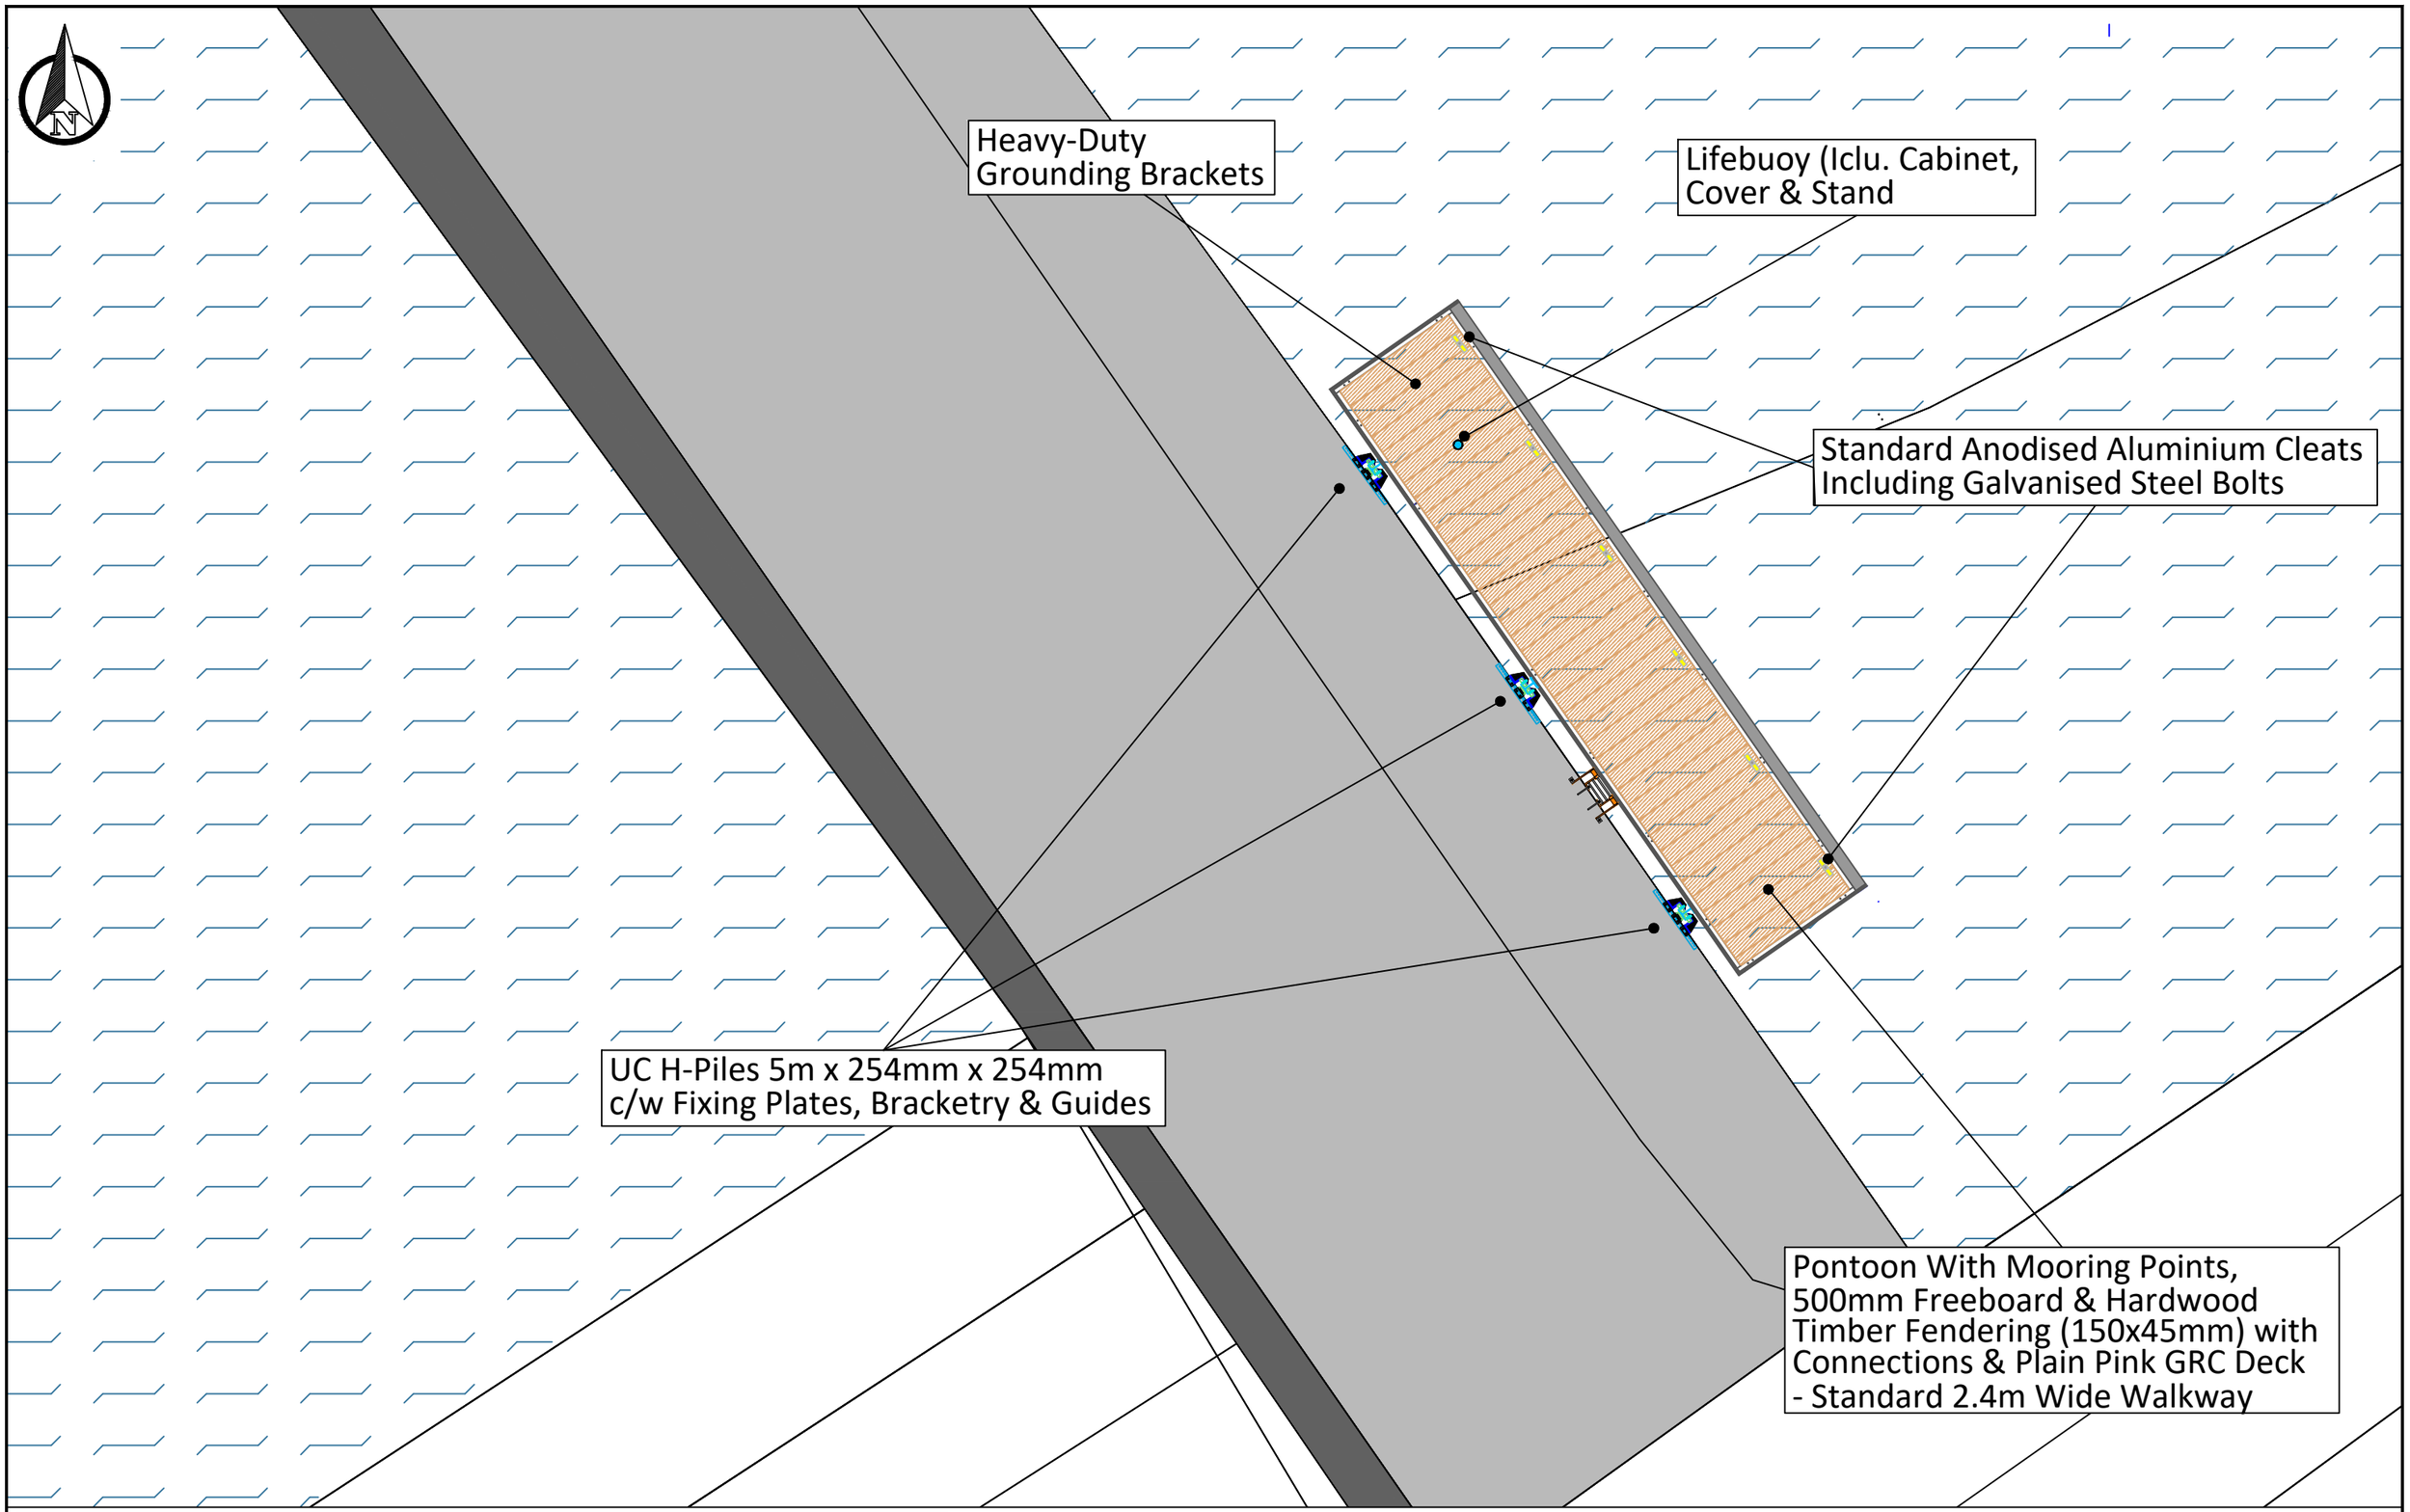



Legend:

Note:
All coordinates to ITM and Malin Head Datum

© Tailte Éireann Surveying data reproduced under Licence number CYAL50441129
Unauthorised reproduction infringes Tailte Éireann and Government of Ireland copyright.

Sheet Size - A3

| Rev. | Date | By | Description |
|---|---|---|---|
| - | - | - | - |

File Path: s:\projects\2026\wc (west cork)\044 baltimore south pier - pontoon replacement

Project: Baltimore Pontoon

Title: Plan Layout - Proposed Layout

| Designed: | Checked: | Scales: | Drawing No: |
|---|---|---|---|
| - | SS | 1:100 (A3) | WC-26-044-02 |
| Drawn: SOL | Approved: - | Date: June2026 | |
| Surveyed: SOL | Revision: - | | |

CORK COUNTY COUNCIL
Community Tourism and
Rural Development

Nicola Radley
Director of Services,