
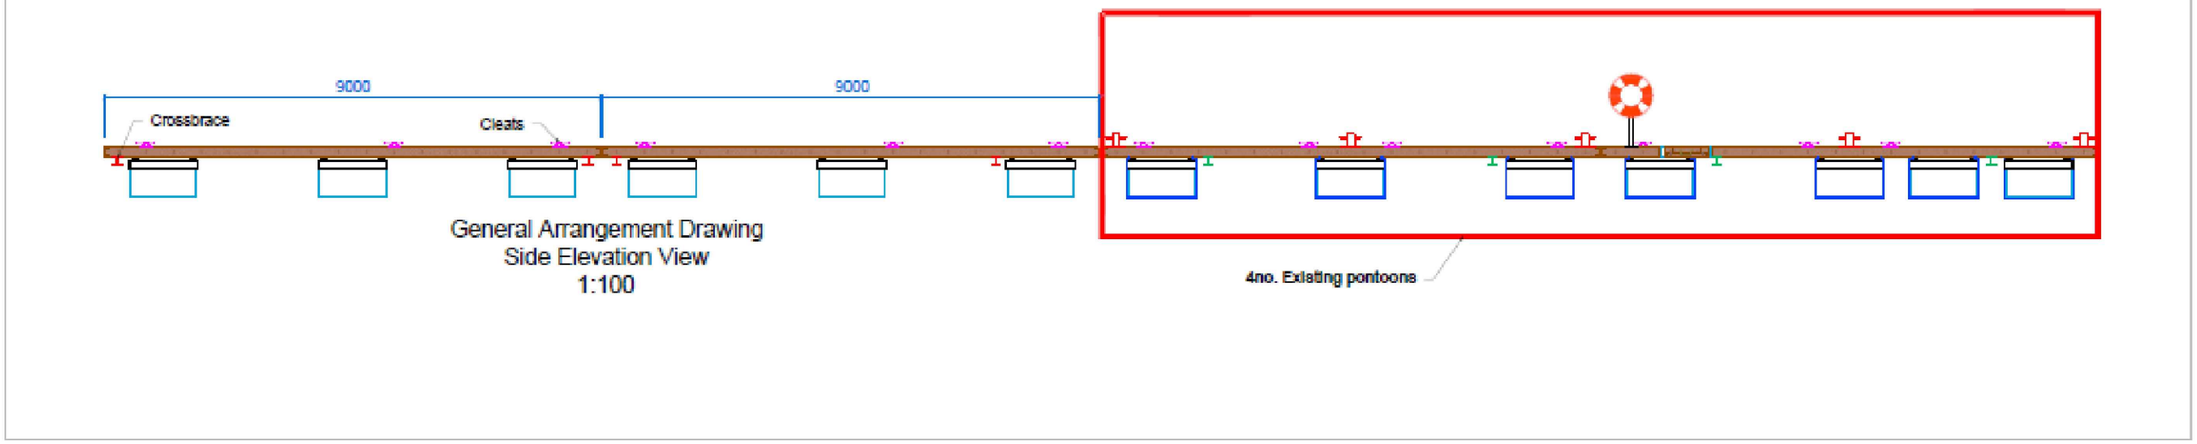


General Arrangement Drawing
Side Elevation View
1:100

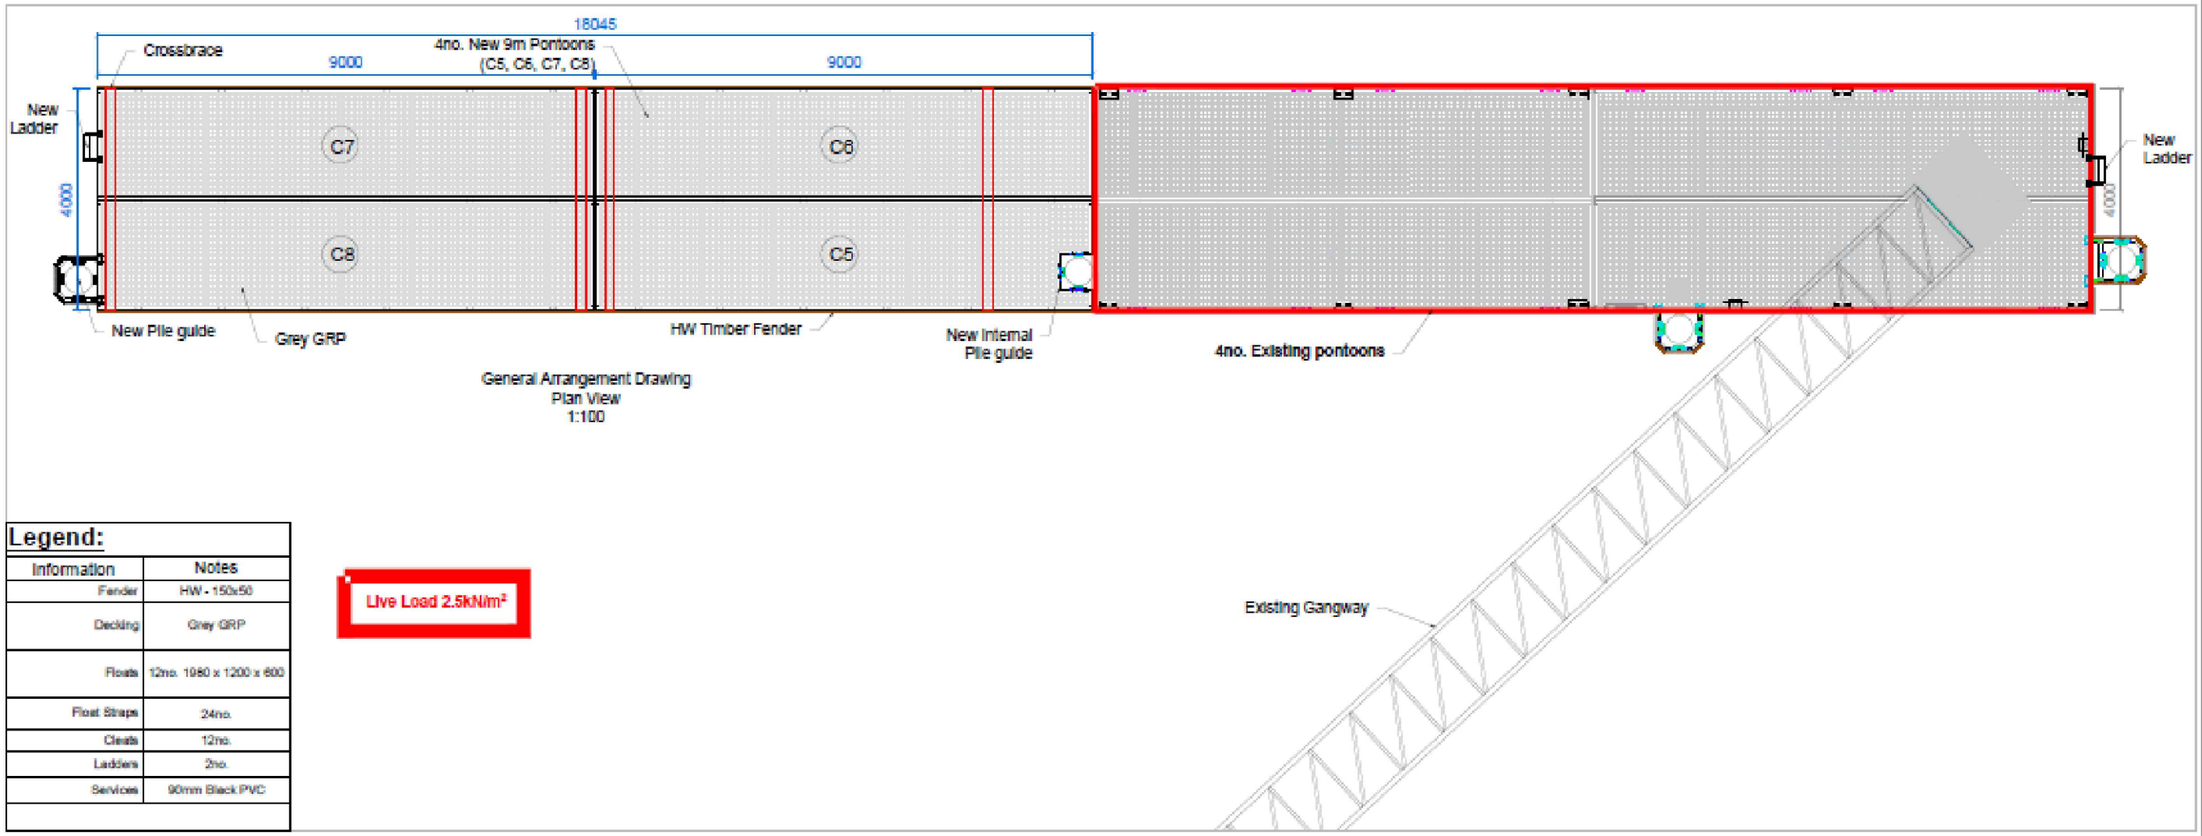

General Arrangement Drawing
Plan View
1:100

Legend:	
Information	Notes
Fender	HW - 150x50
Decking	Grey GRP
Floats	12no. 1980 x 1200 x 600
Float Straps	24no.
Cleats	12no.
Ladders	2no.
Services	90mm Black PVC

Live Load 2.5kN/m²

CORK COUNTY COUNCIL
Coastal Management Unit
Capital Delivery - County Engineer

Project: COURTMACSHERRY_PONTOON REPLACEMENT_LAMIS_2026

Title: PROPOSED_WORKS_GENERAL_LAYOUT
.

Designed: SJS	Checked: .	Scales: NTS .	Drawing No: CY.2026.03
Drawn: SJS	Approved: .	Date: 06.2026	
Surveyed: N/A			
File Path:		Status: CONSTR	Rev: 00