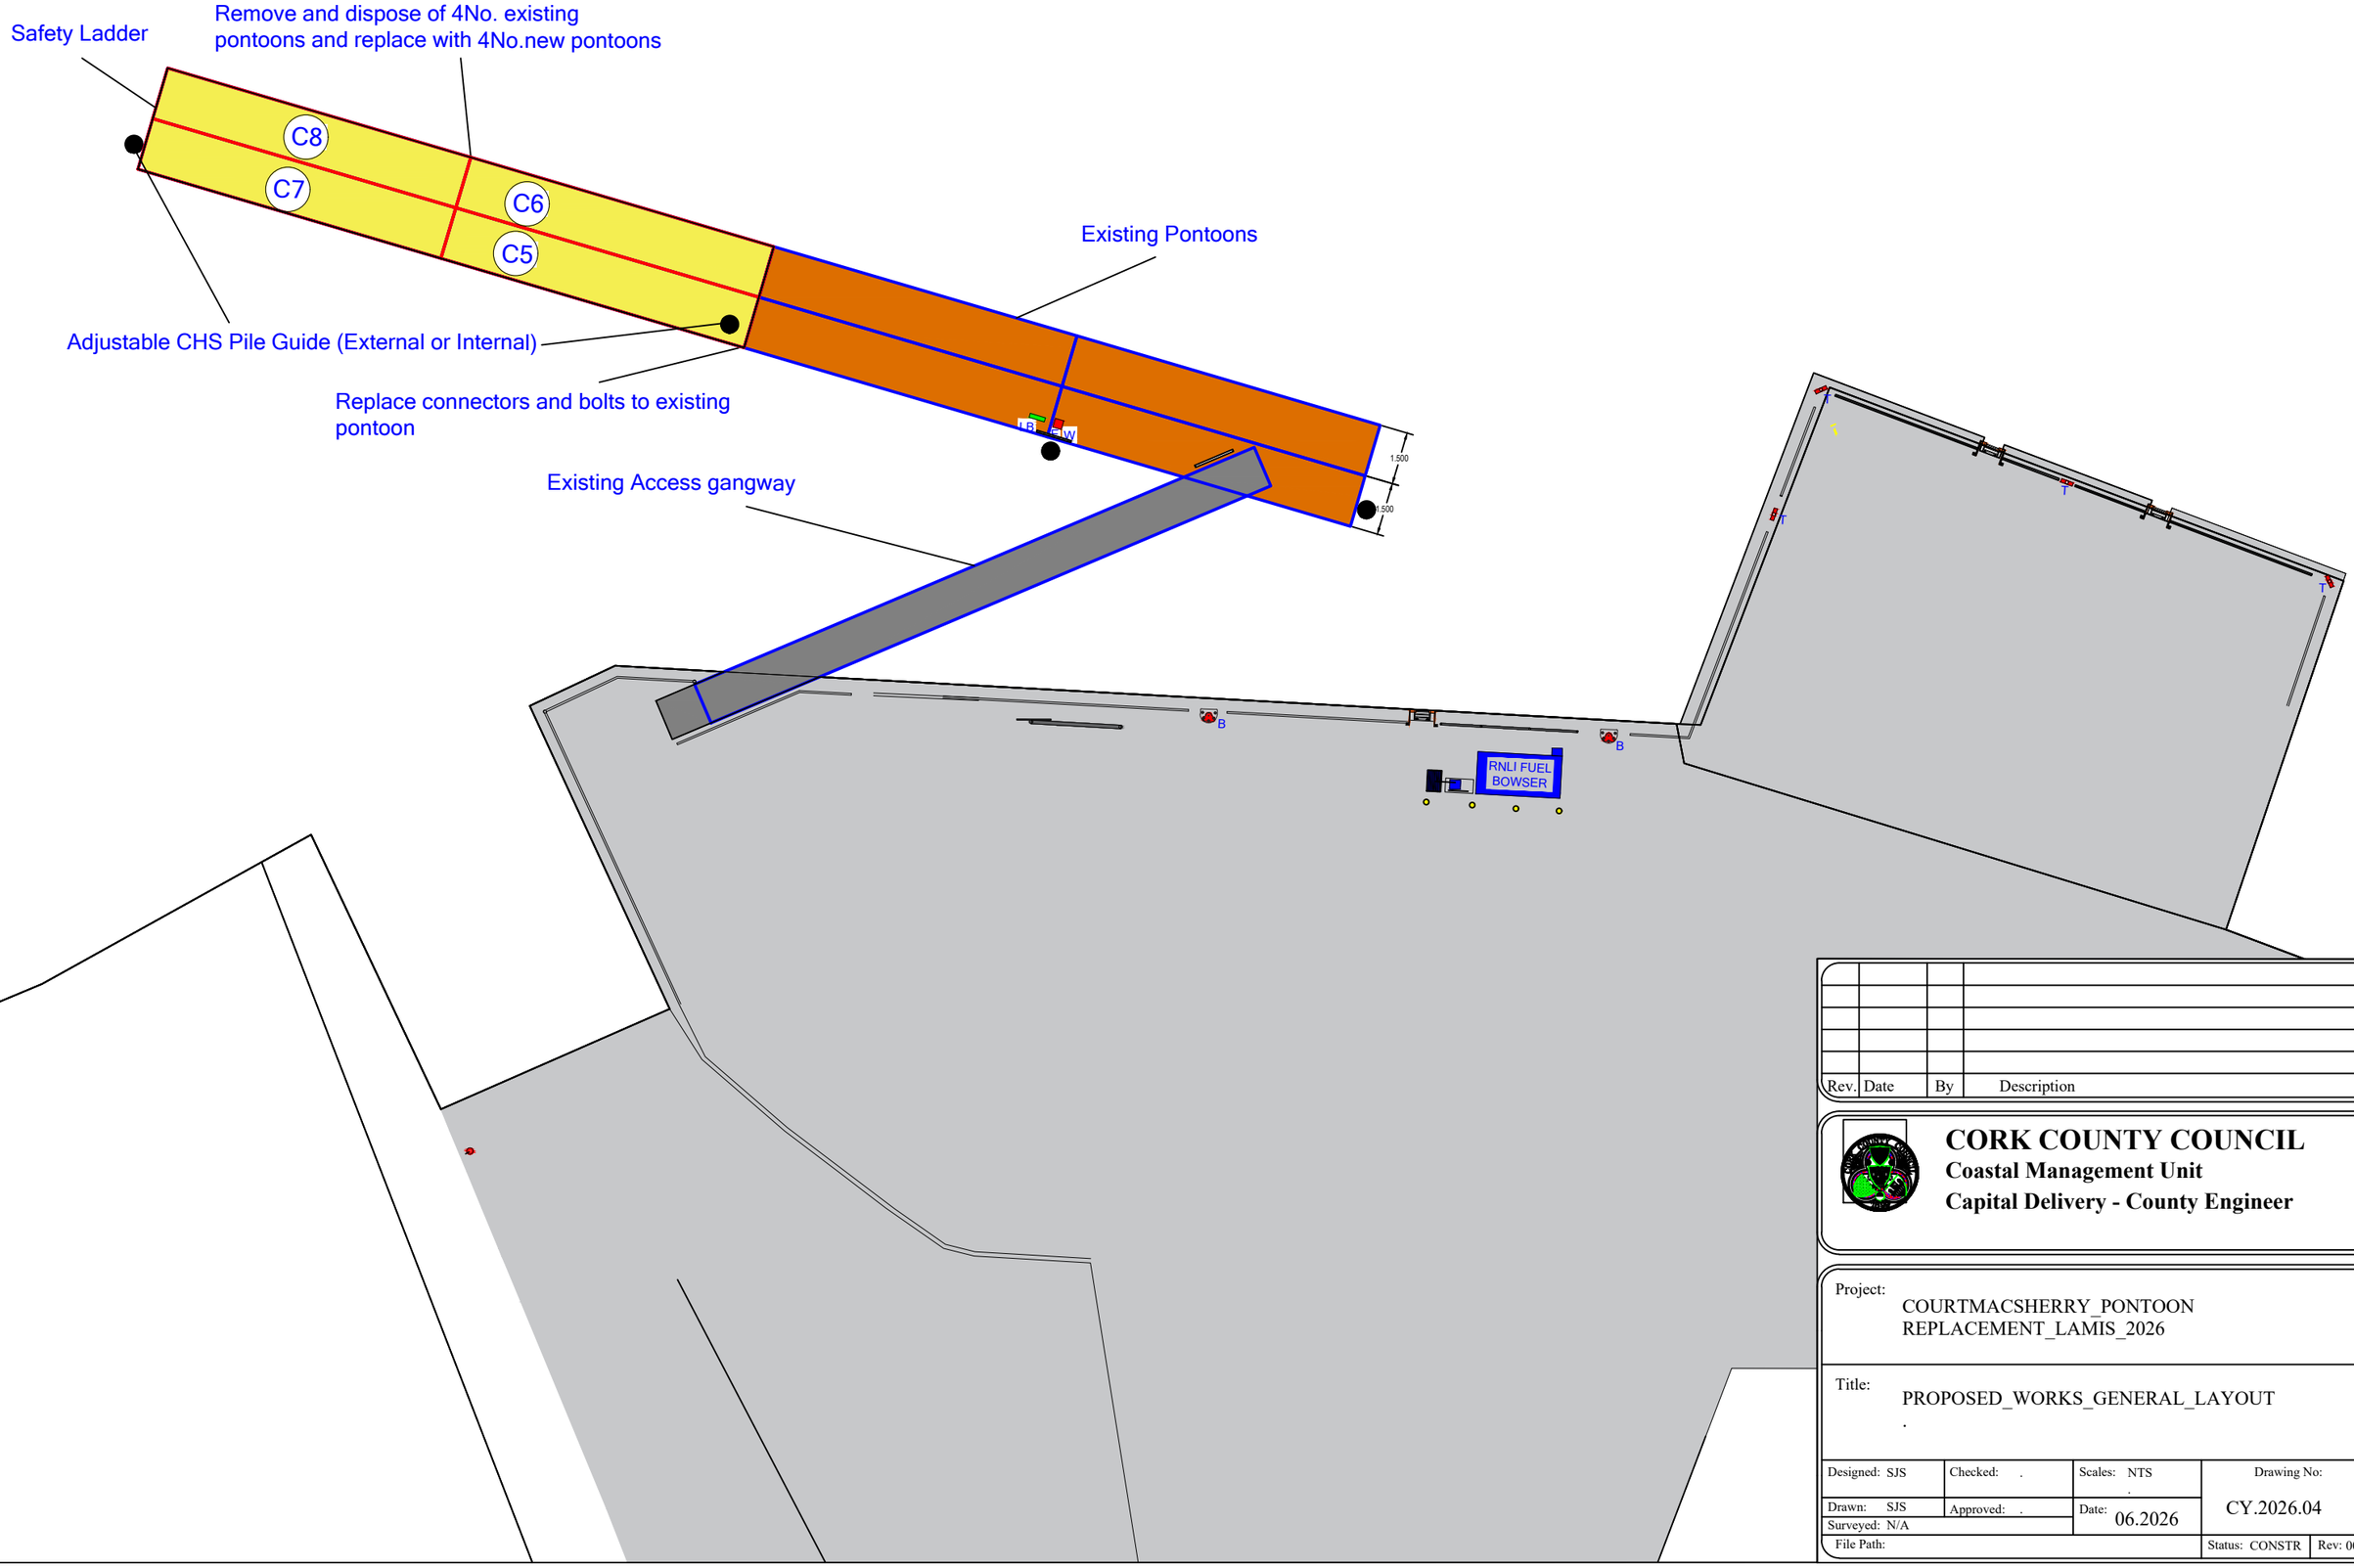


Rev.	Date	By	Description

CORK COUNTY COUNCIL
Coastal Management Unit
Capital Delivery - County Engineer

Project:
COURTMACSHERRY_PONTOON REPLACEMENT_LAMIS_2026

Title:
PROPOSED_WORKS_GENERAL_LAYOUT
.

Designed: SJS	Checked: .	Scales: NTS .	Drawing No:
Drawn: SJS	Approved: .	Date: 06.2026	CY.2026.04
Surveyed: N/A			
File Path:		Status: CONSTR	Rev: 00