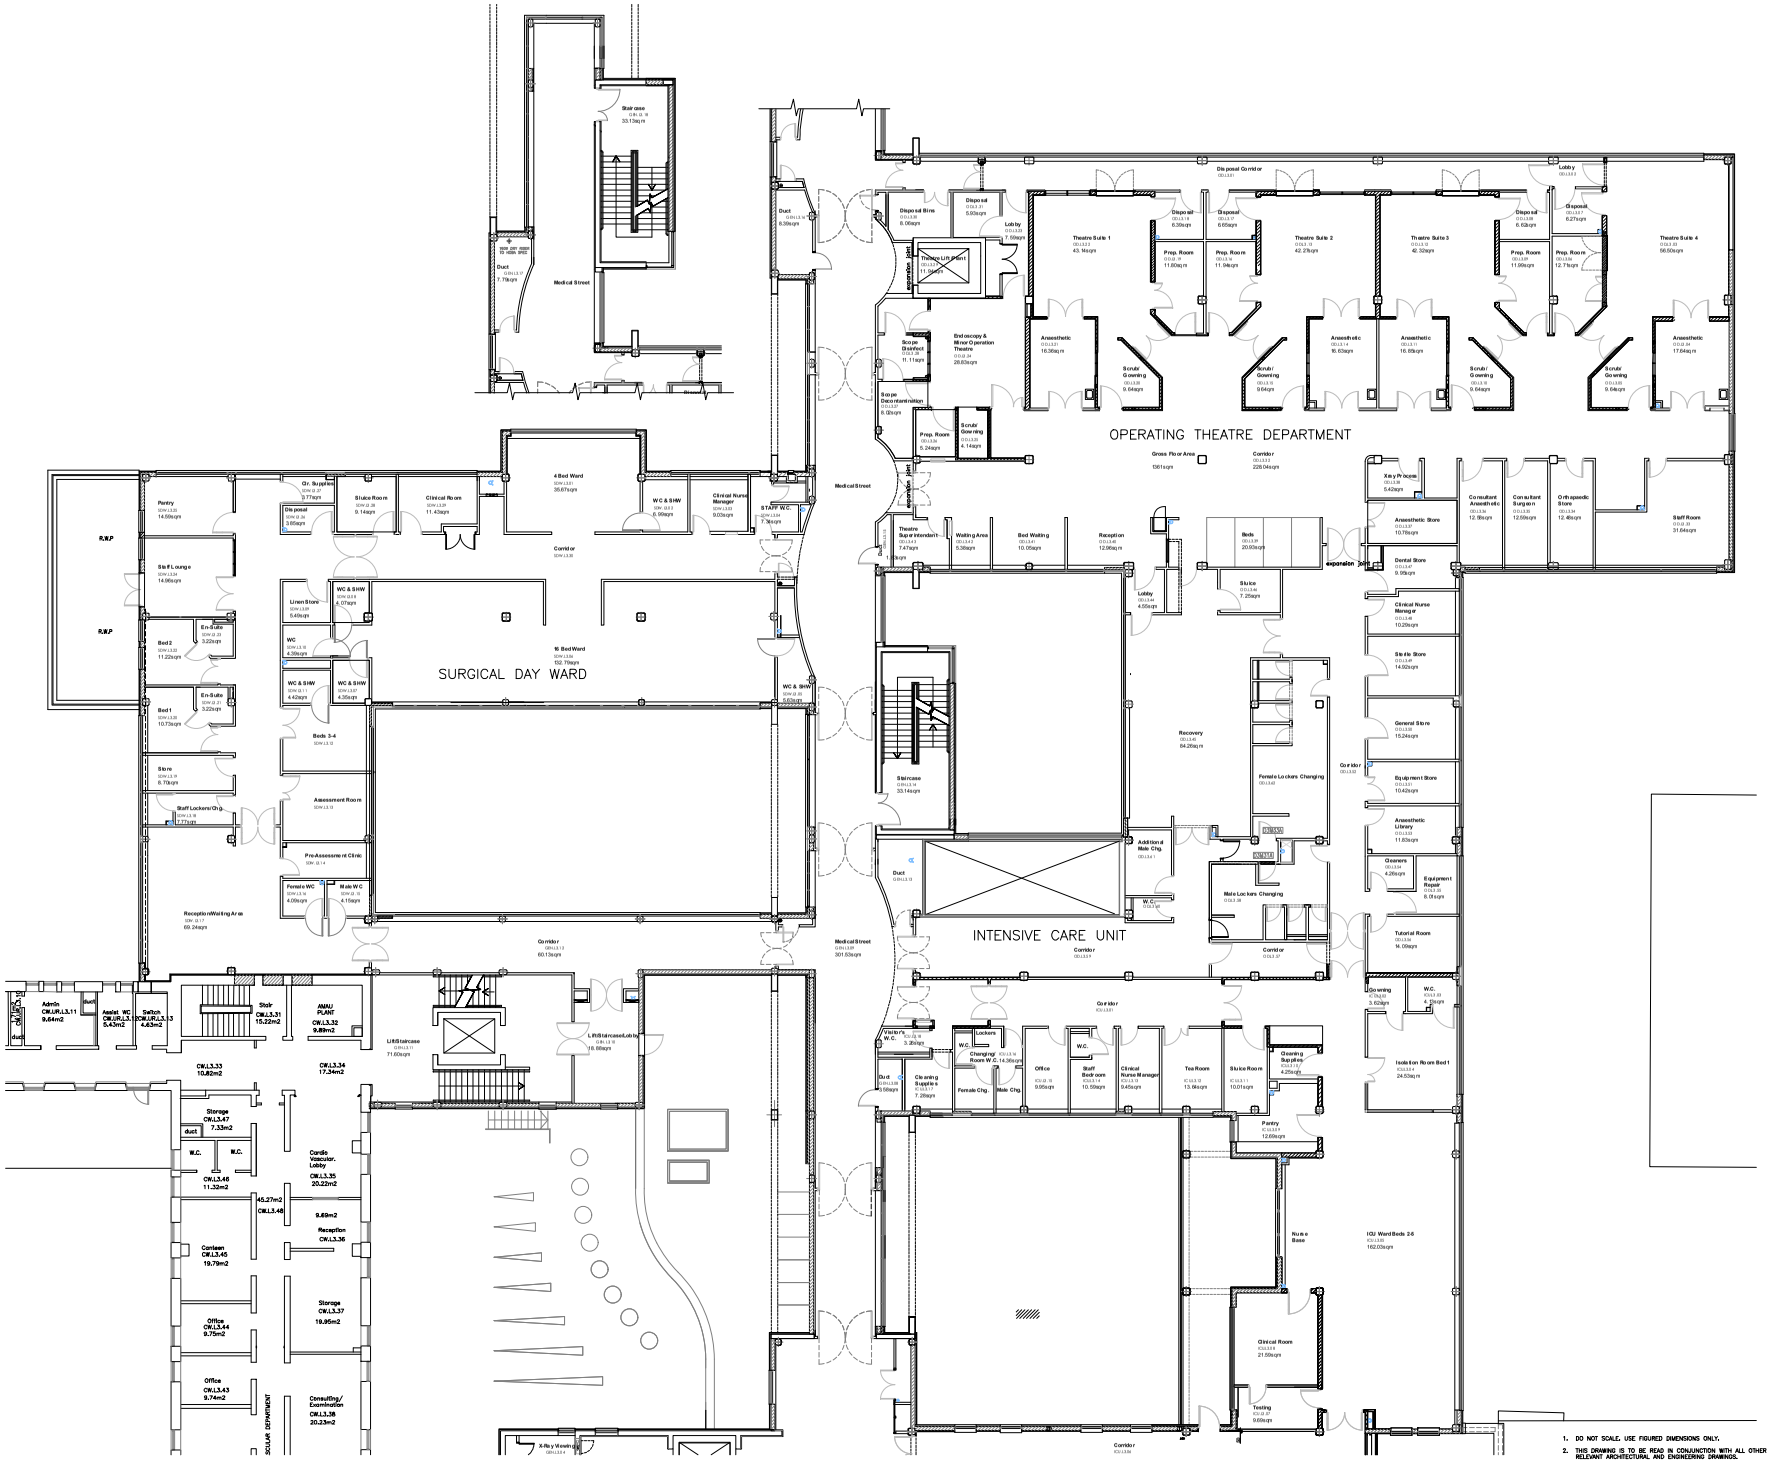

1. DO NOT SCALE. USE FIGURED DIMENSIONS ONLY.
2. THIS DRAWING IS TO BE READ IN CONJUNCTION WITH ALL OTHER RELEVANT ARCHITECTURAL AND ENGINEERING DRAWINGS.

REV	DATE	REMARKS

O'SHAUGHNESSY & ASSOCIATES
ARCHITECTURE
INTERIOR DESIGN
PROJECT MANAGEMENT
49 UPPER MOUNT STREET,
DUBLIN 2.
TELEPHONE 6614537
E-mail : info@oas-architects.com
www.oas-architects.com

JOB: CONNOLLY HOSPITAL BLANCHARDSTOWN DUBLIN 15 FOR ESTATES DEPARTMENT	DATE: DECEMBER 2015
	SCALE: 1:100 @ A0
DRAWING: LEVEL 3 –AREAS AS INDICATED	DRAWN BY: GMCD
DRAWING No: 1320/S/306	CHKD: