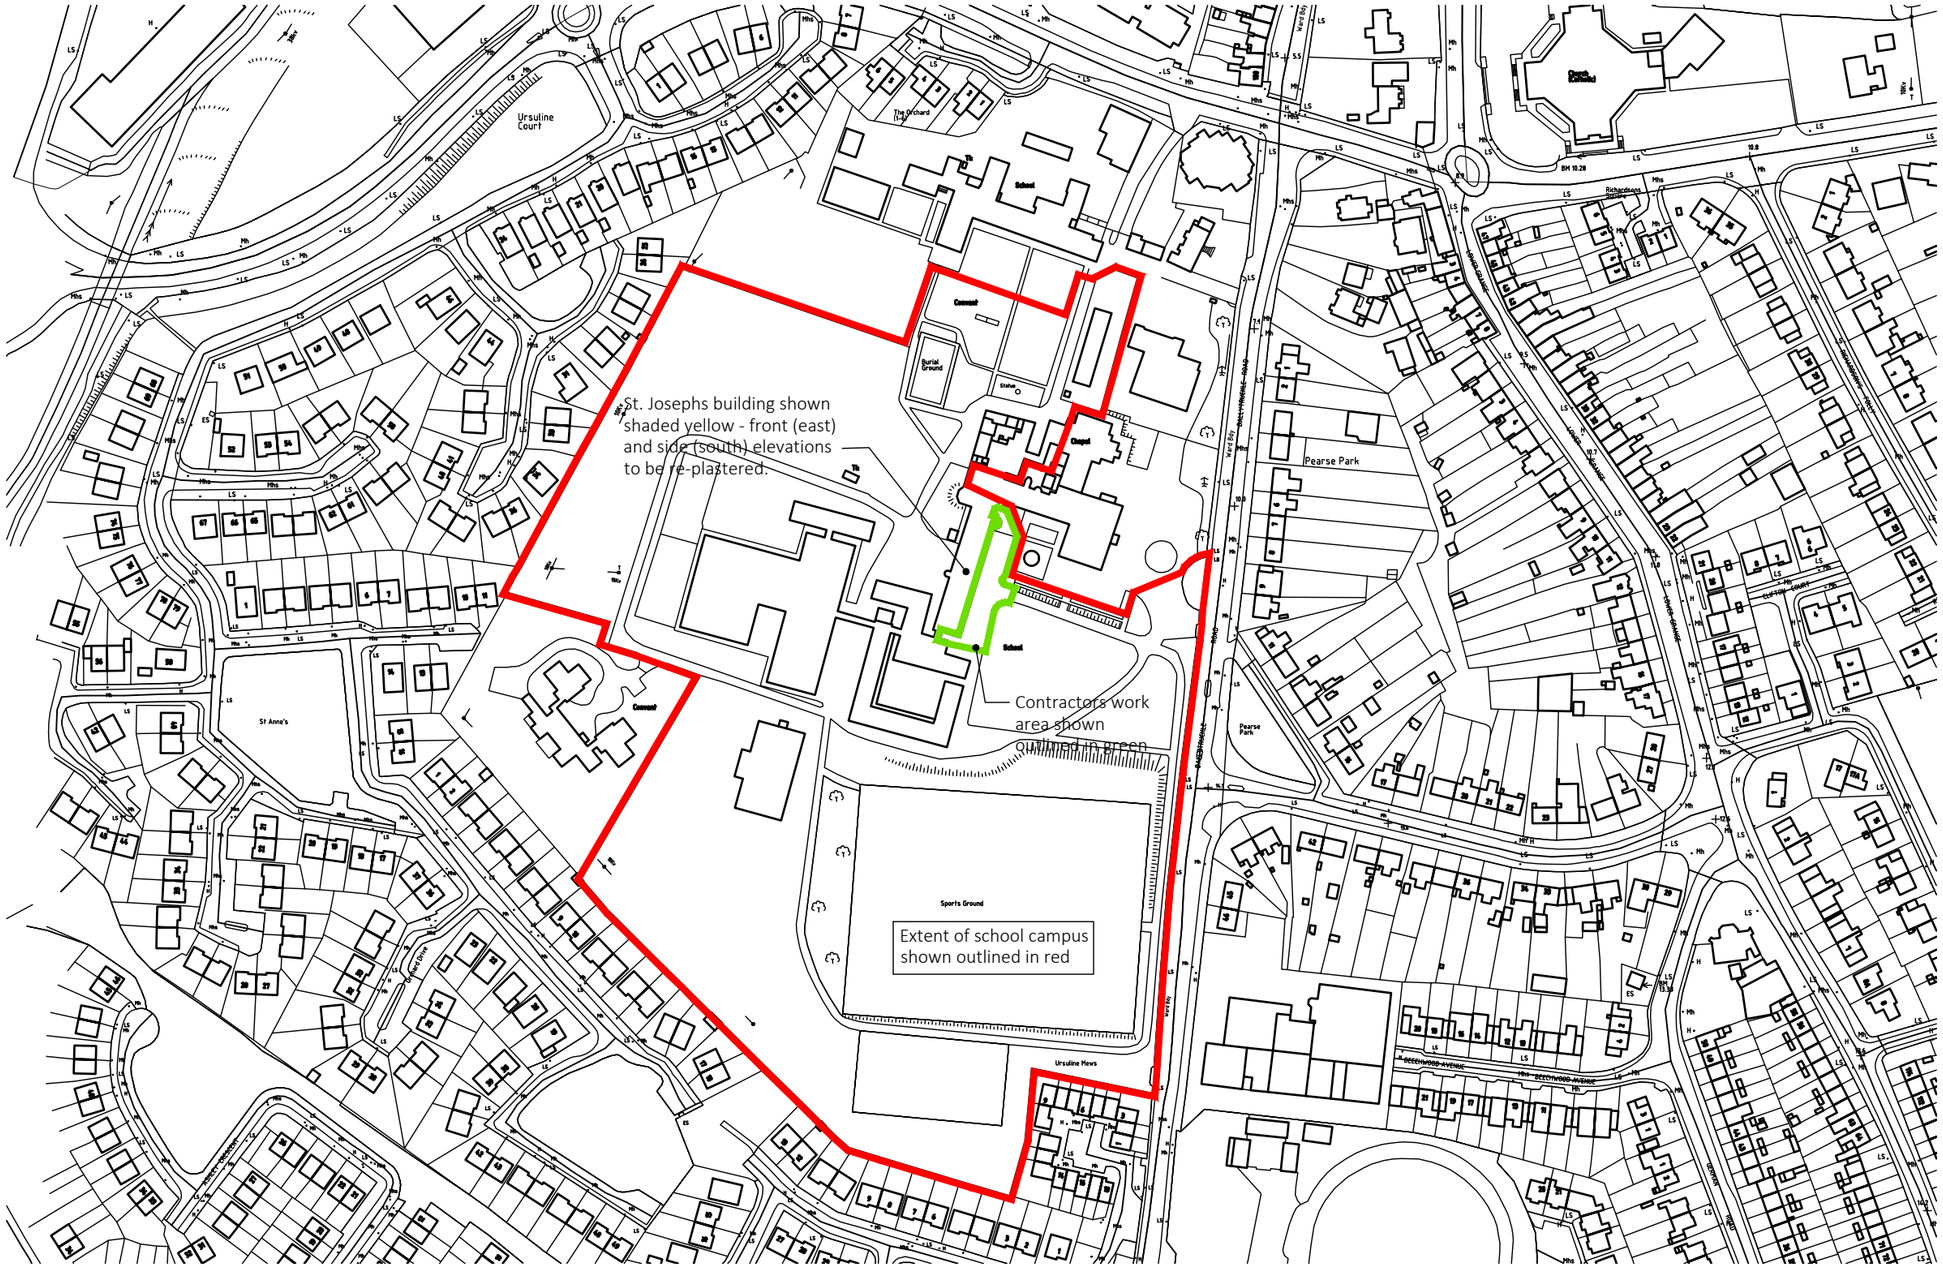

VOLUME 'A' WORKS REQUIREMENT

Revisions:

A.

B.

C.

D.

- Drawing copyright of Carroll Architects - Do not scale dimensions - If in doubt please ask -

CARROLL ARCHITECTS

6 Colbeck Street Viking Triangle Waterford

Eircode: X91 V972 Tel: +353 (0) 51 877282

Web: www.carroll.ie Email: info@carroll.ie

Project: RE-PLASTERING WORKS AT ST. JOSEPH'S BUILDING, ST. ANGELA'S SECONDARY SCHOOL, URSULINE CONVENT BALLYTRUCKLE, WATERFORD.

Title: SITE LAYOUT

Drawn: D.P.C.

Scale: 1:2500 @ A3

Date: APRIL 2026

9907.08