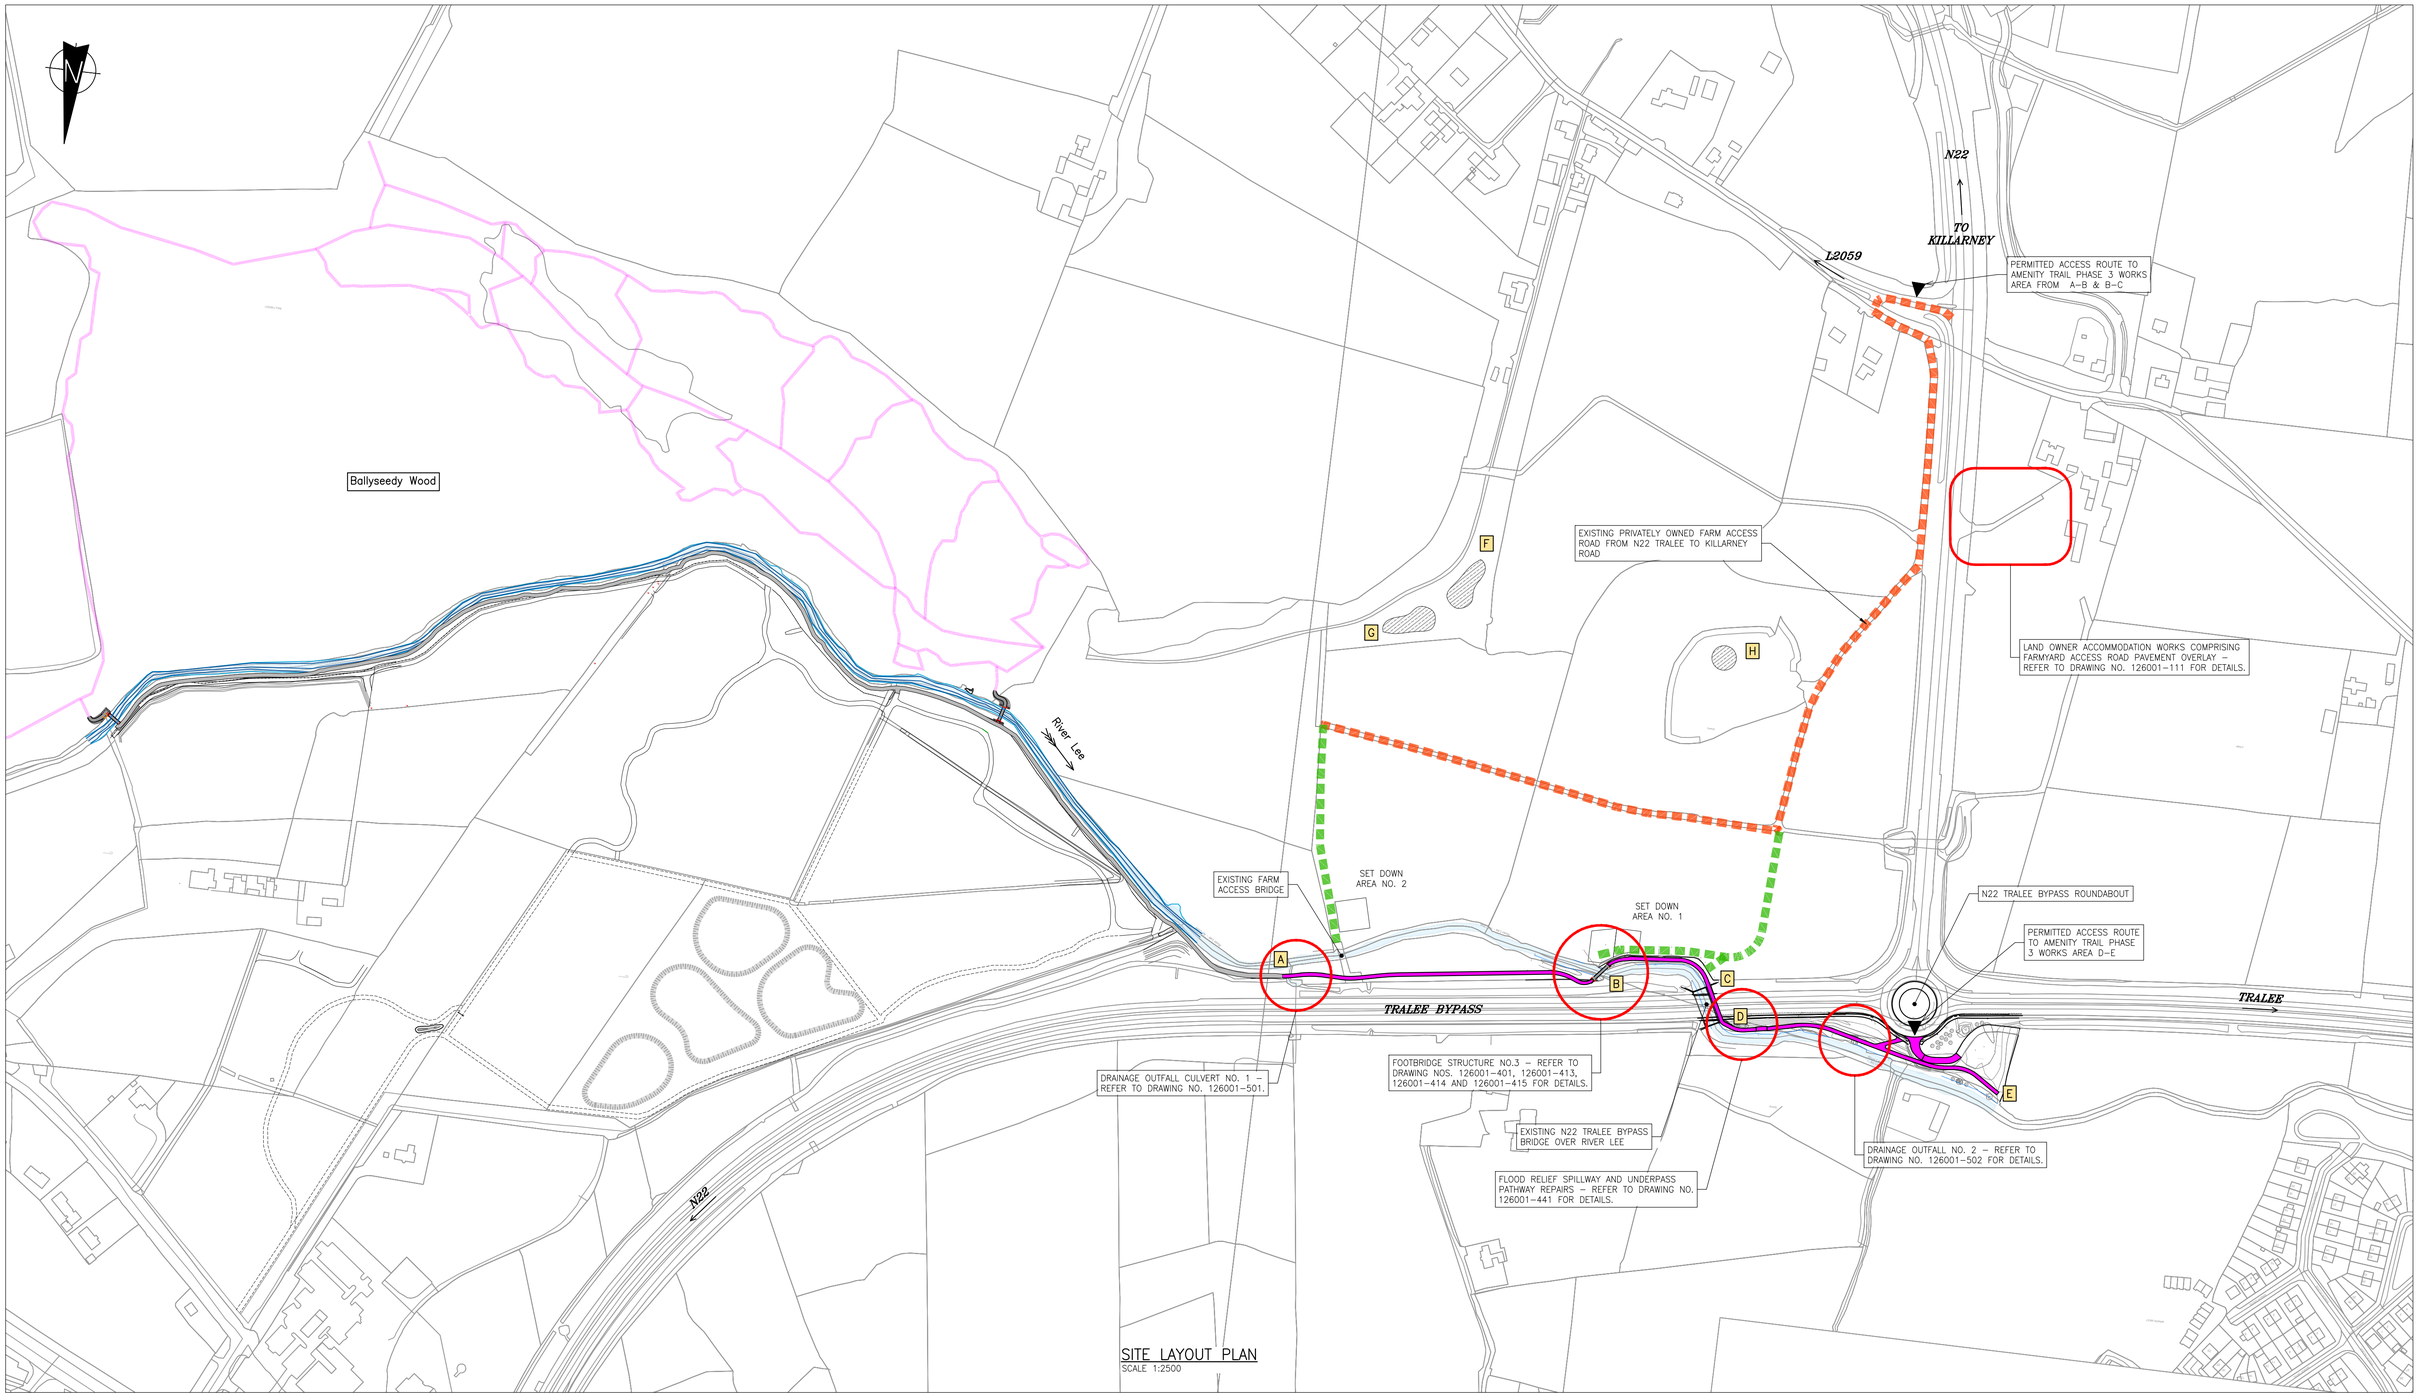

SITE LAYOUT PLAN
SCALE 1:2500

NOTES:

1. ALL LEVELS ARE IN METRES AND RELATED TO ORDNANCE MALIN HEAD.
2. ALL SETTING OUT CO–ORDINATES ARE IN ITM COORDINATE SYSTEM.
3. ALL DIMENSIONS ARE IN MILLIMETRES UNLESS NOTED OTHERWISE.

© Tailte Éireann - Surveying, 2026

MRG Consulting Engineers Ltd. are authorised by the CEO, Tailte Éireann (acting on behalf of the Government of Ireland) to reproduce Tailte Éireann - Surveying maps and data. Tailte Éireann Copyright Licence No. CYAL50532682

LEGEND:

1. PROPOSED AMENITY TRAIL PHASE 3 ROUTE DENOTED THUS ..... A — B
2. CONSTRUCTION SITE ACCESS ROUTE VIA EXISTING PRIVATELY OWNED FARM ACCESS ROAD DENOTED THUS .....
3. CONSTRUCTION SITE ACCESS/HAUL ROUTE ALONG NEW HARDCORE TRACK DENOTED THUS .....
4. DESIGNATED LOCATION FOR STOCKPILING OF TOPSOIL MATERIAL ARISING FROM EXCAVATIONS TO FORM HAUL ROUTES AND SET DOWN AREA NO. 1 & 2 (AS DETAILED ON DWG NO. 126001–102) DENOTED THUS ..... F
5. DESIGNATED LOCATION FOR STOCKPILING OF SUBSOIL MATERIAL ARISING FROM EXCAVATIONS TO FORM HAUL ROUTES AND SET DOWN AREA NO. 1 & 2 (AS DETAILED ON DWG NO. 126001–102) DENOTED THUS ..... G
6. DESIGNATED LOCATION FOR STOCKPILING OF IMPORTED GRANULAR FILL MATERIAL FORMING TEMPORARY CRANE WORKING PLATFORM WITHIN SET DOWN AREA NO. 1 FOLLOWING COMPLETION OF BRIDGE STRUCTURE NO. 3 DENOTED THUS ..... H
7. INDICATIVE ROUTES OF EXISTING AMENITY TRAILS WITHIN BALLYSEEDY WOOD, DENOTED THUS .....

Issue	Date	Revisions	Drawn	Checked	Approved
T1	23.06.26	ISSUED FOR TENDER	SL	CS	CS

Comhairle Contae Chiarraí
Kerry County Council

MRG consulting engineers
No.4 Day Place, Tralee, County Kerry.
T :(066)7123130 Fax :(066)7123364 E-Mail :info@mrg.ie
also: Elysium Business Centre, Second Floor, Breifni House, Watercourse Road, Blackpool, Co. Cork
MRG Consulting Engineers Limited — Civil Structural Architectural Environmental

Project
BALLYSEEDY WOOD AMENITY TRAIL PHASE: 3

Drawing
SITE LAYOUT PLAN (1:2500)

Drawn	S LIWANI	Project No.	Drawing No.
Date	23.06.2026	126001	126001–101
Scale	1:2500 @ A1		