


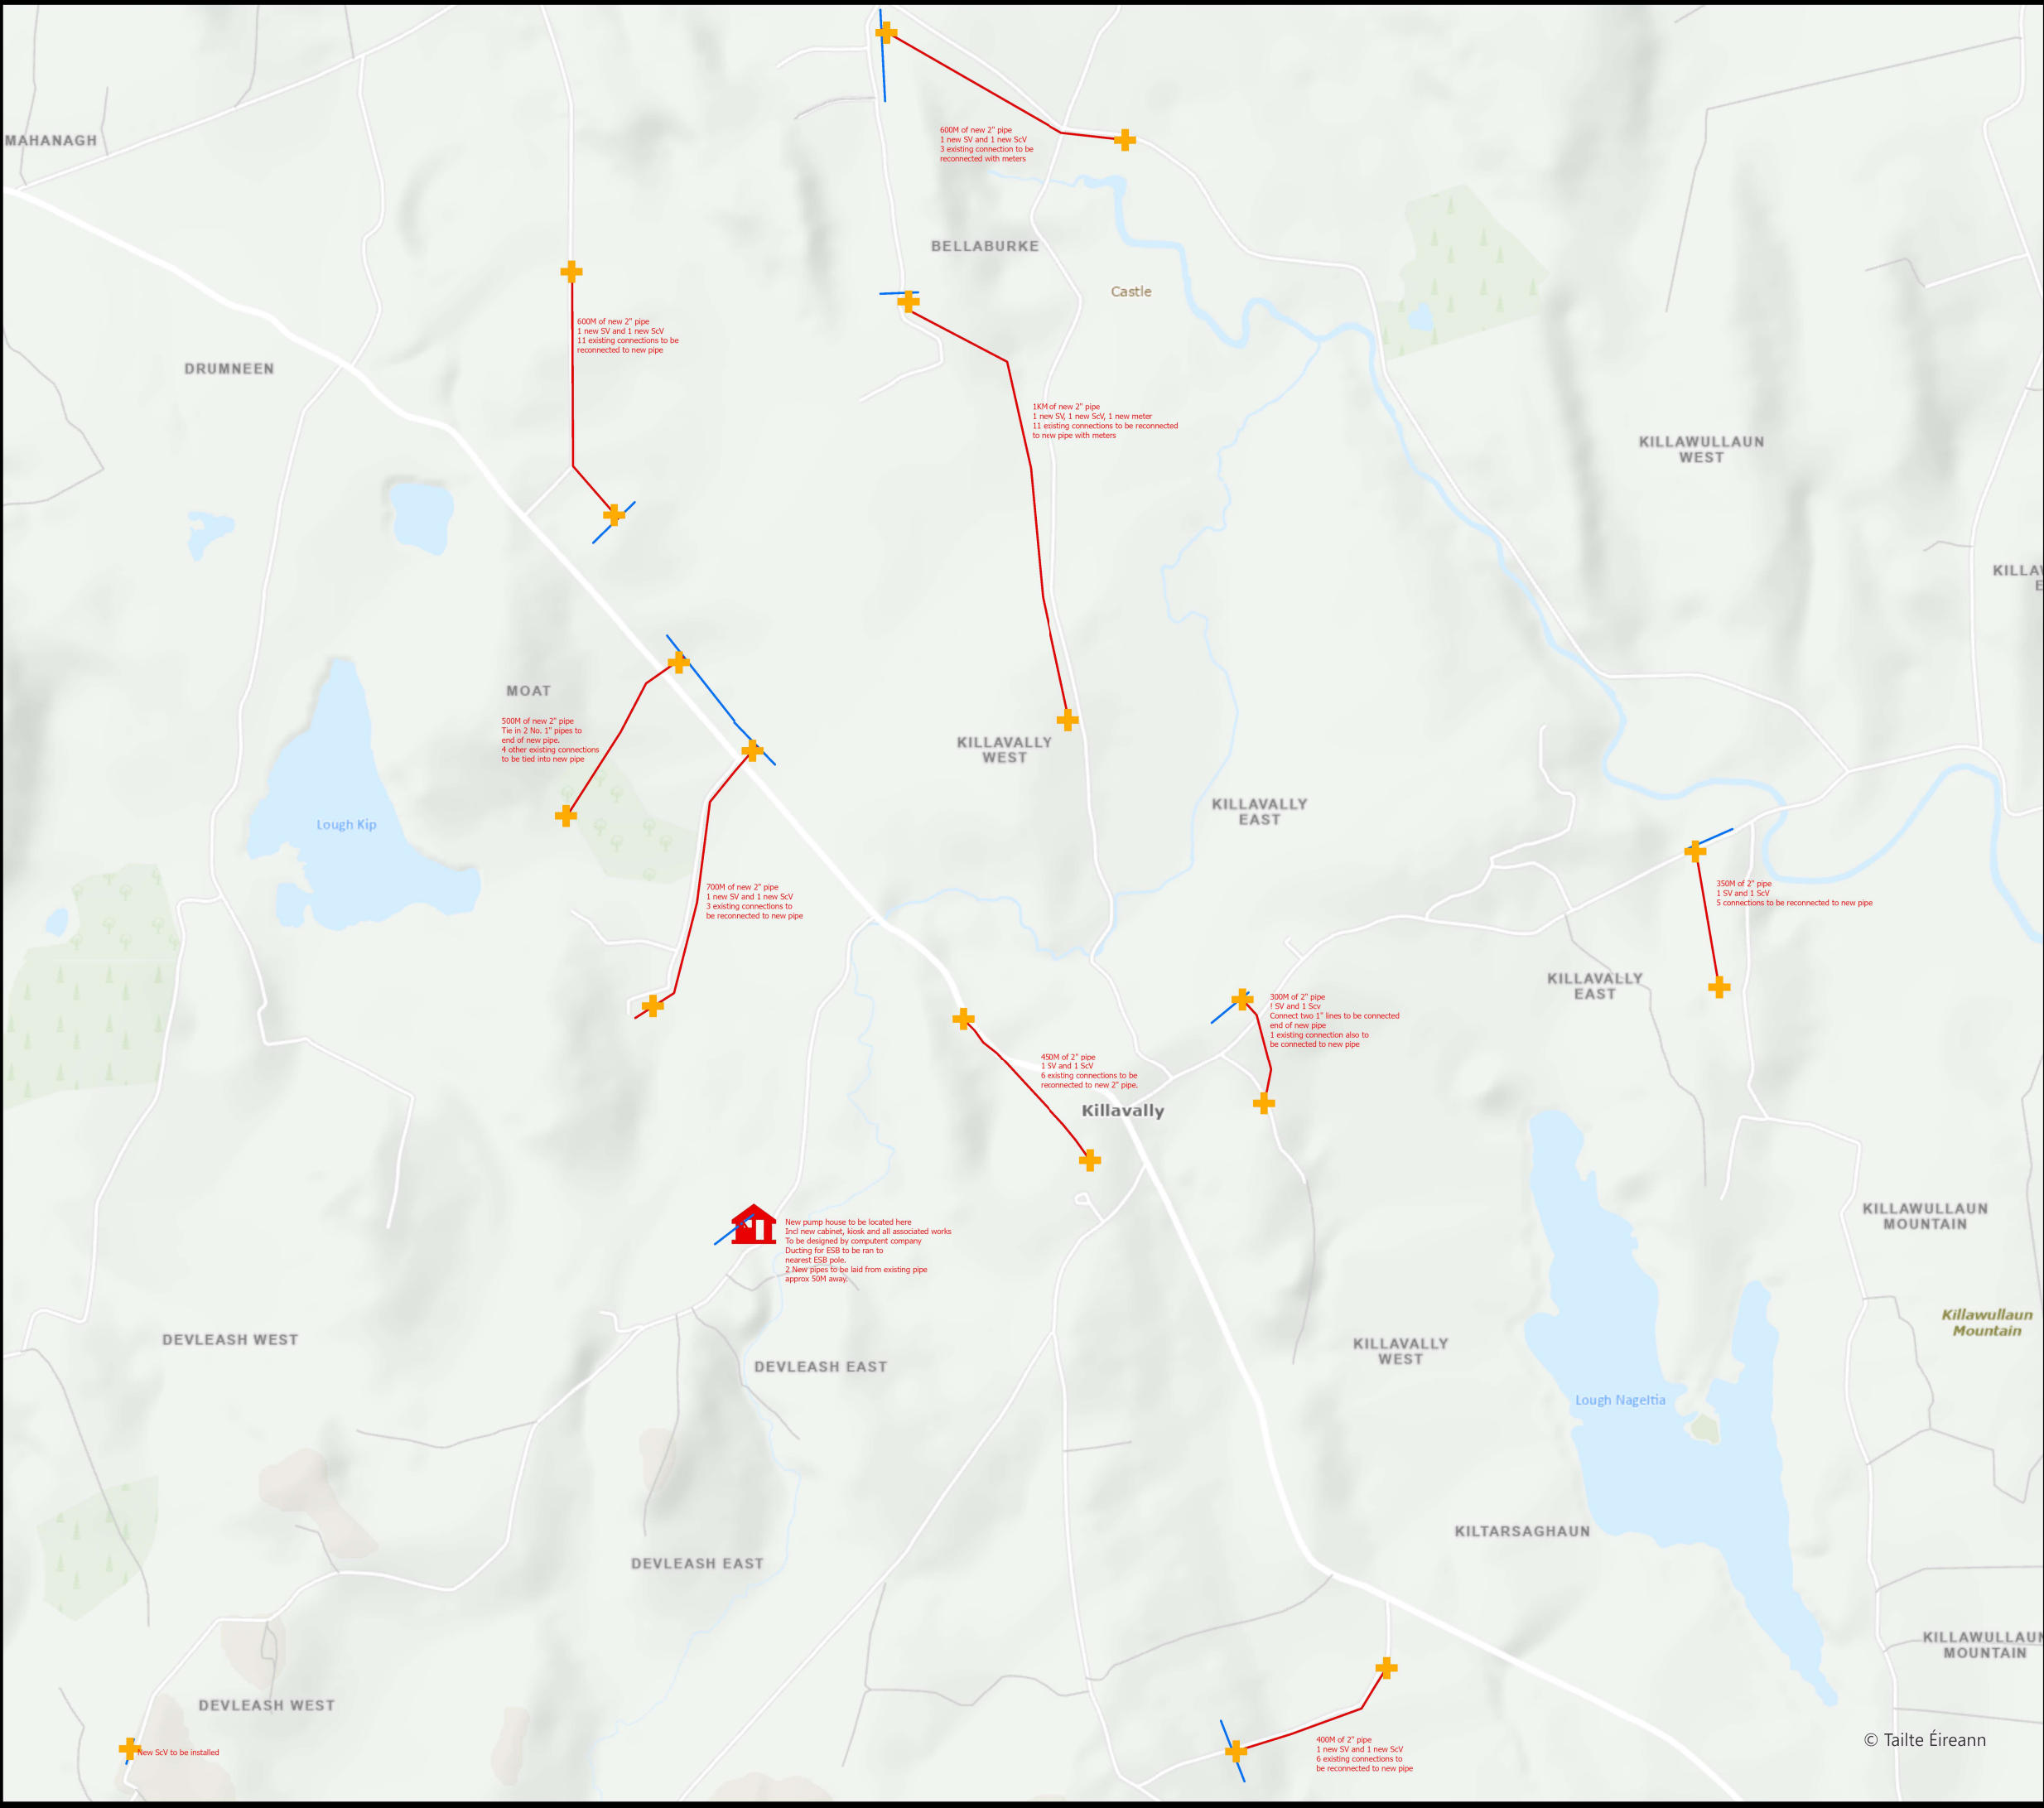

- Disconnect existing pipe
- Locate exesting valves
- Proposed new pipes
- Proposed new valves
- GWS_Bulk_Meters_point
- GWS_Water_Pipes_polyline



Rural Water Services
Mayo County Council
094 9024444
Aras An Chortae | The Mall | Castlebar | County Mayo | F23 WF90
www.mayo.ie | www.mayococo.ie

CYAL50441423
© Tailte Éireann – Surveying.

PROJET: Killawalla GWS
proposed works

TITLE: Killawalla GWS Westport
entire works map.

Drawn By: J Jennings

Date: 23/02/2026

0 0.070.15 0.3 Kilometers

0.0510.2 Kilometers



© Tailte Éireann