


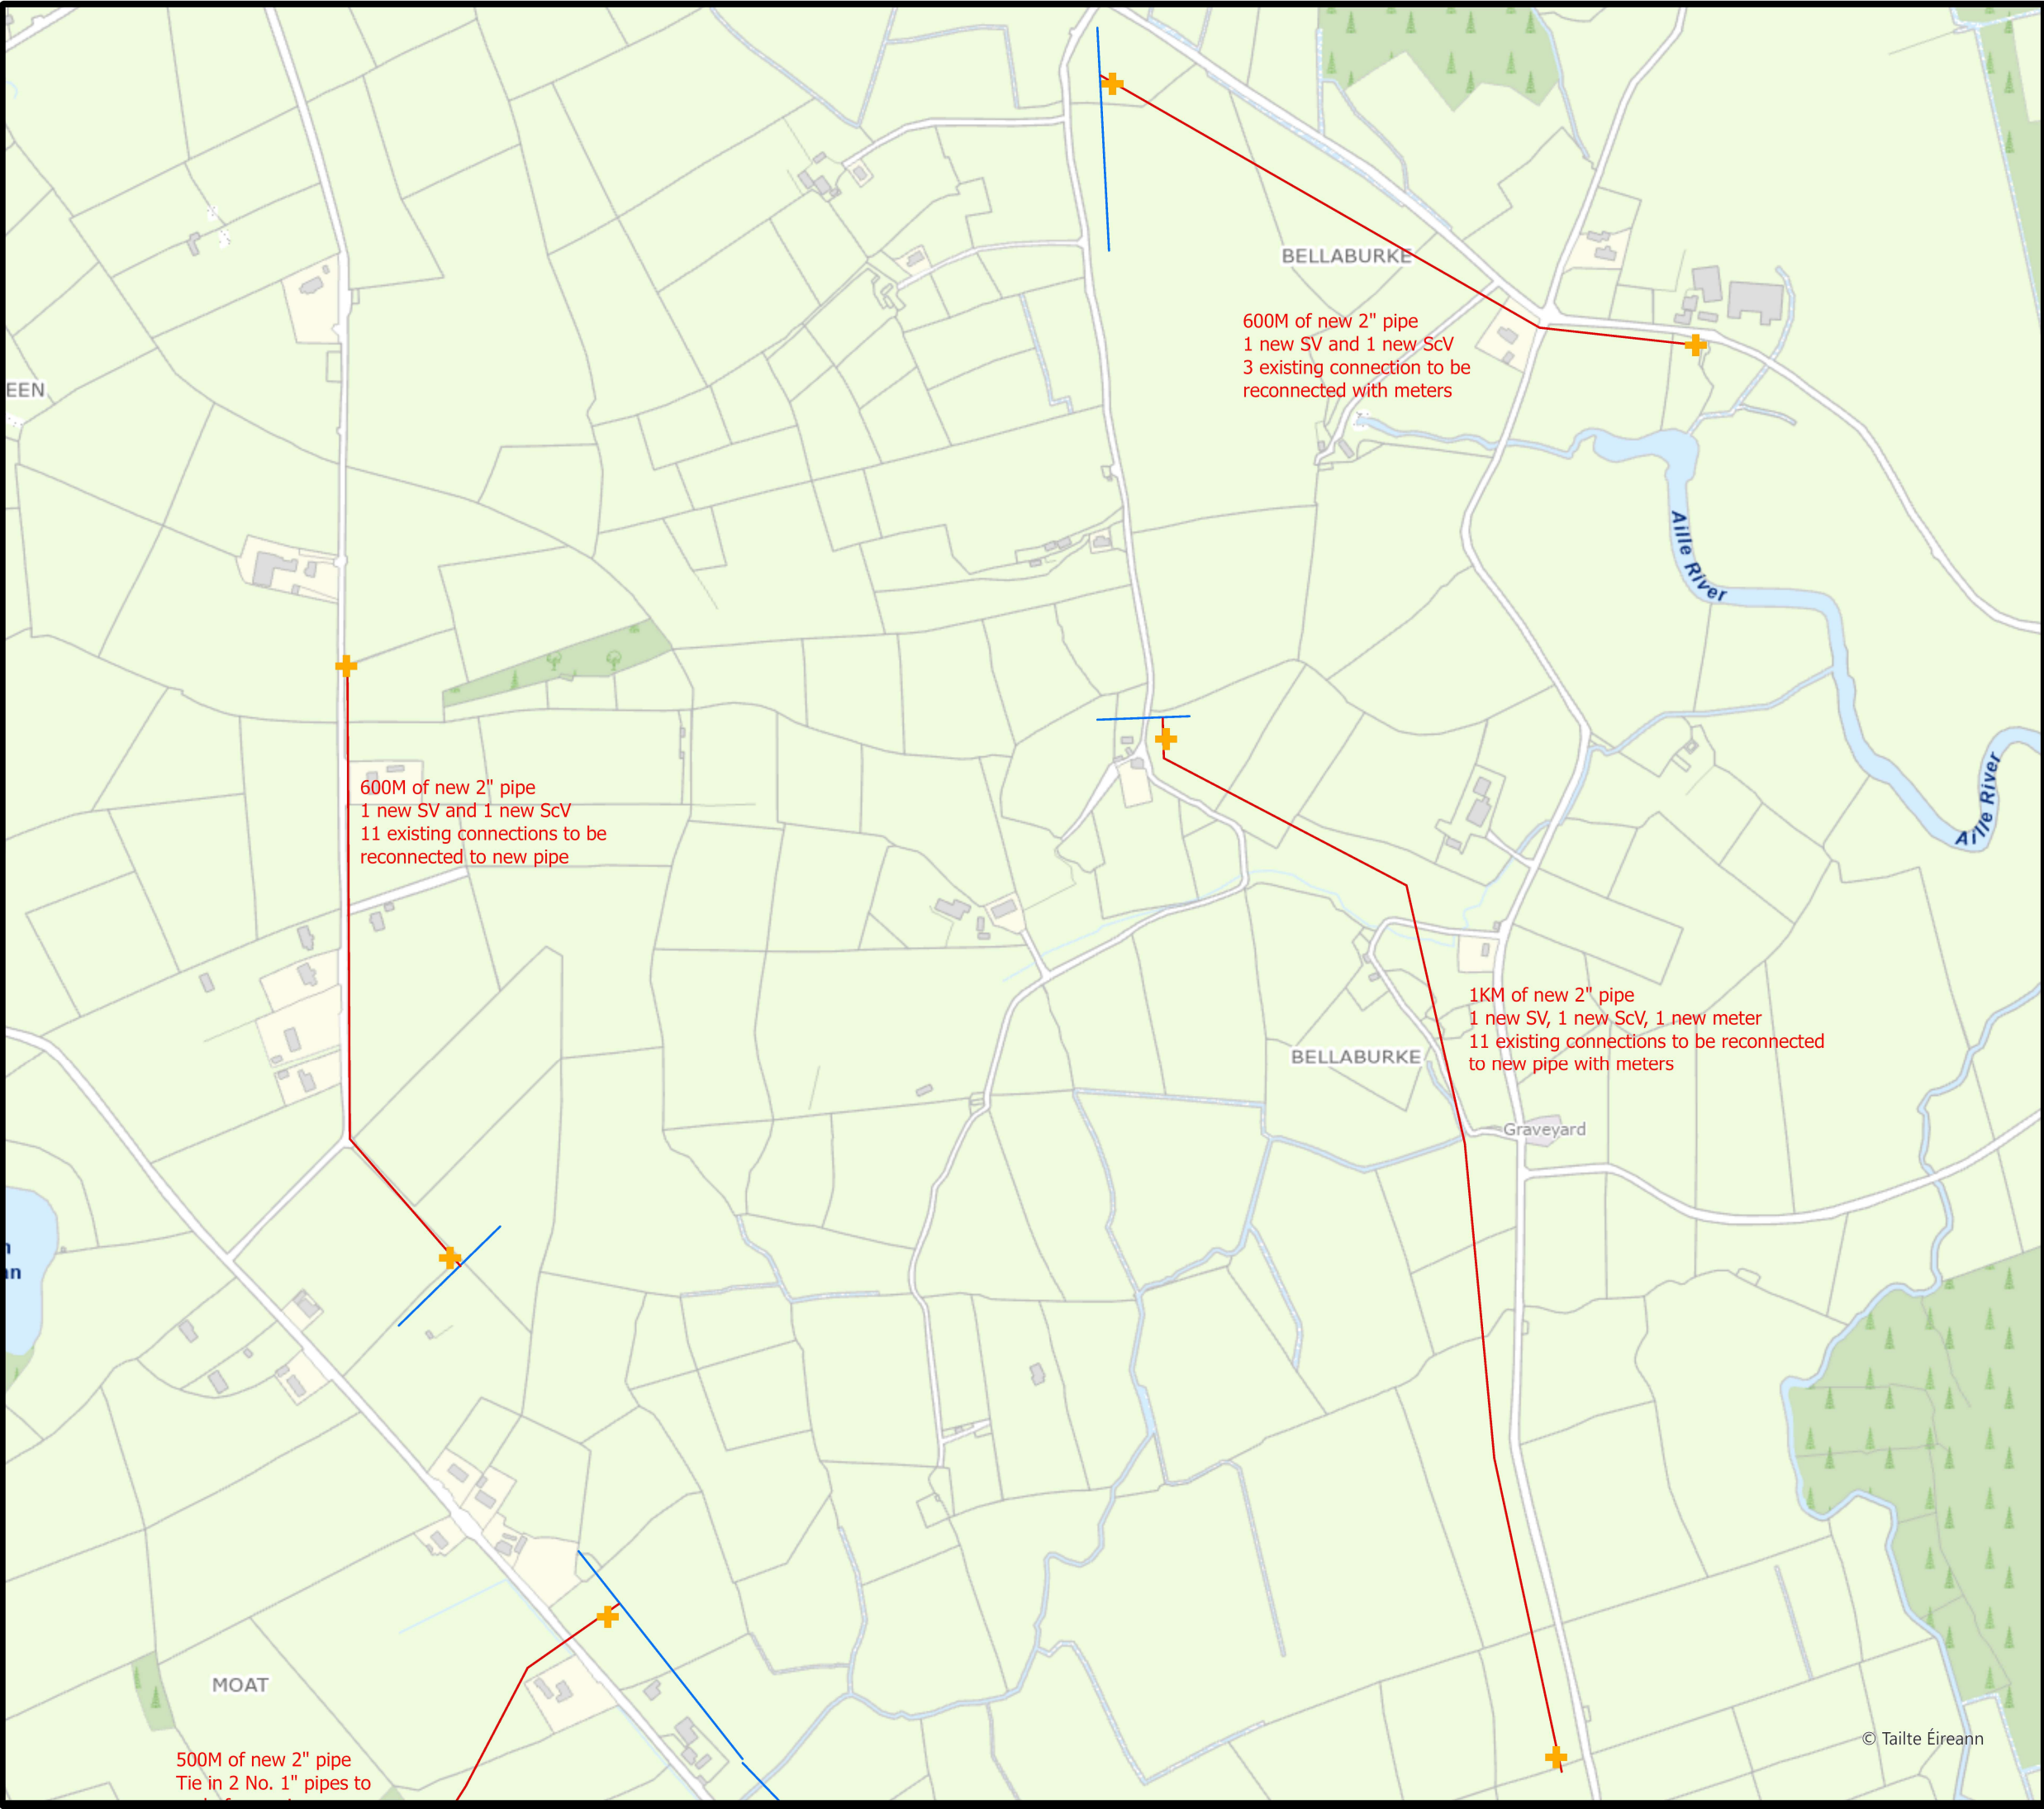

- Disconnect existing pipe
- Locate exesting valves
- Proposed new pipes
- Proposed new valves
- GWS_Bulk_Meters_point
- GWS_Water_Pipes_polyline



CYAL50441423
© Tailte Éireann – Surveying.

**PROJET: Killawalla GWS
proposed works**

**TITLE: Killawalla GWS Westport
Map 2 section A**

Drawn By: J Jennings

Date: 23/02/2026

