


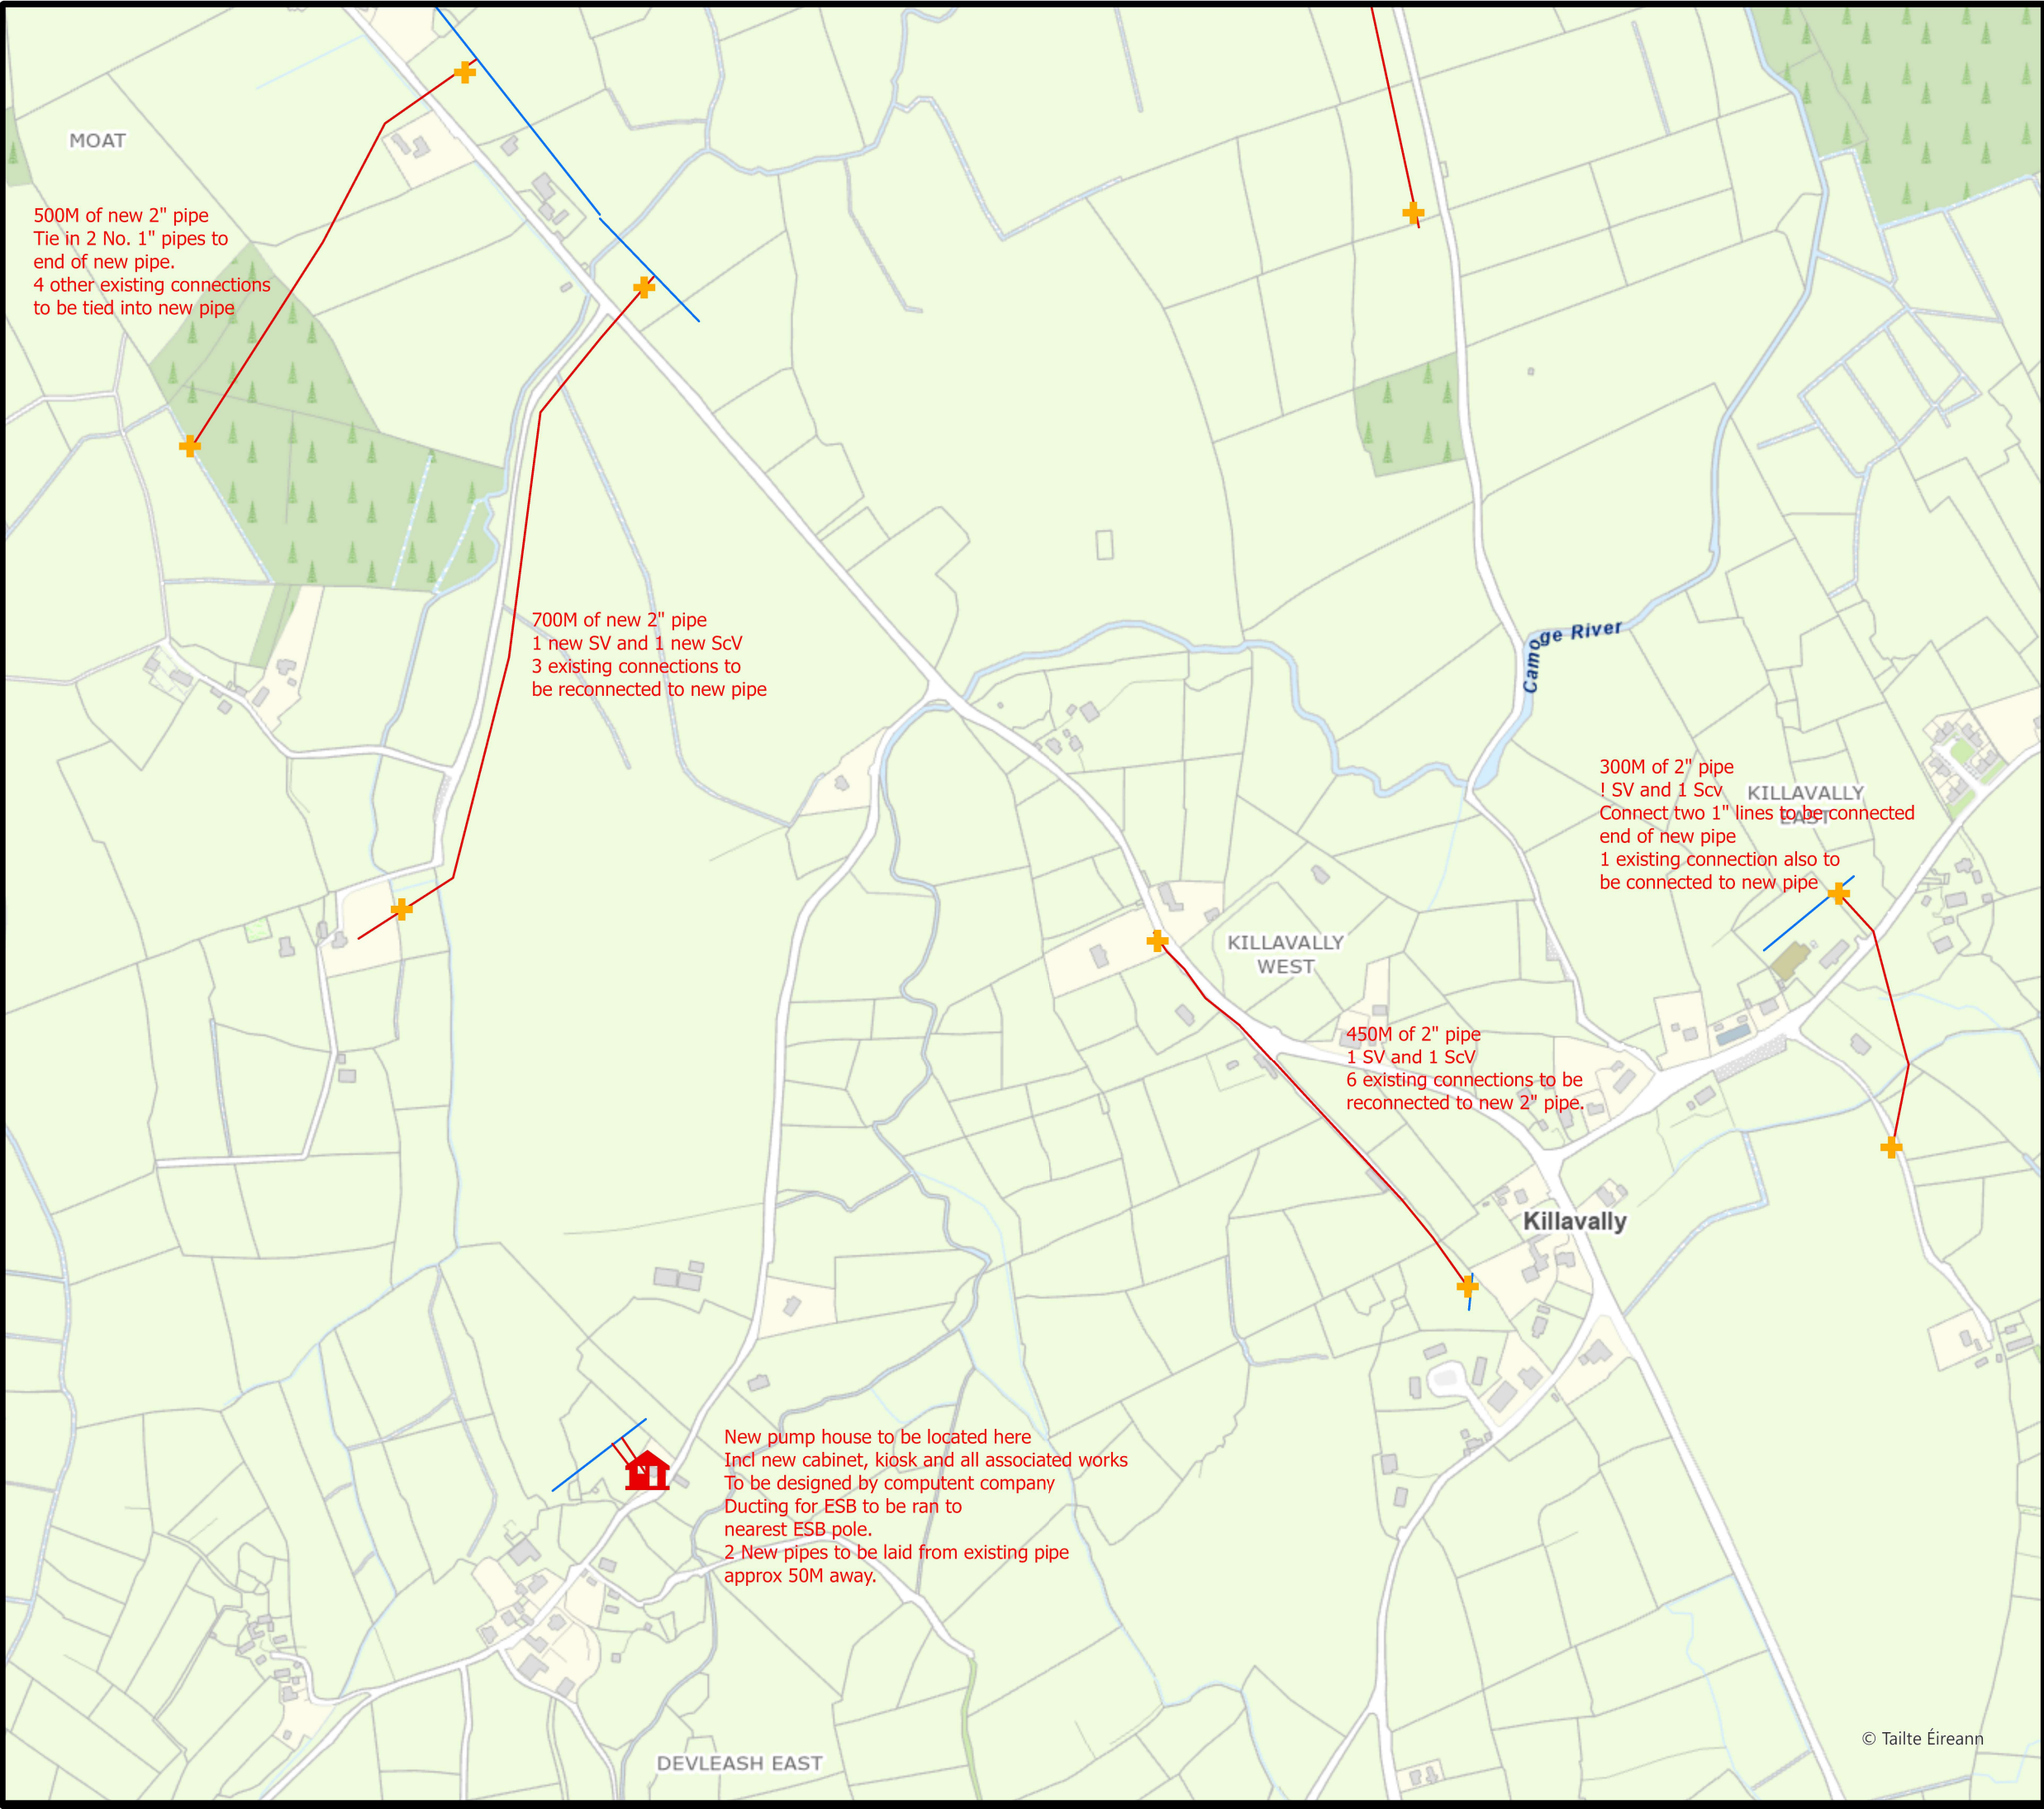

- Disconnect existing pipe
- Locate exesting valves
- Proposed new pipes
- Proposed new valves
- GWS\_Bulk\_Meters\_point
- GWS\_Water\_Pipes\_polyline



Rural Water Services  
Mayo County Council  
094 9024444  
Áras An Chontae | The Mall | Castlebar | County Mayo | F23 WF90  
[www.mayo.ie](http://www.mayo.ie) | [www.mayococo.ie](http://www.mayococo.ie)


CYAL50441423  
© Tailte Éireann – Surveying.

**PROJET: Killawalla GWS  
proposed works**

**TITLE: Killawalla GWS Westport  
Map 3 section B**

**Drawn By: J Jennings**

**Date: 23/02/2026**

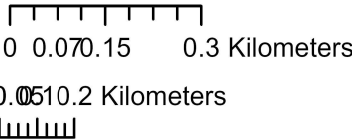

© Tailte Éireann