


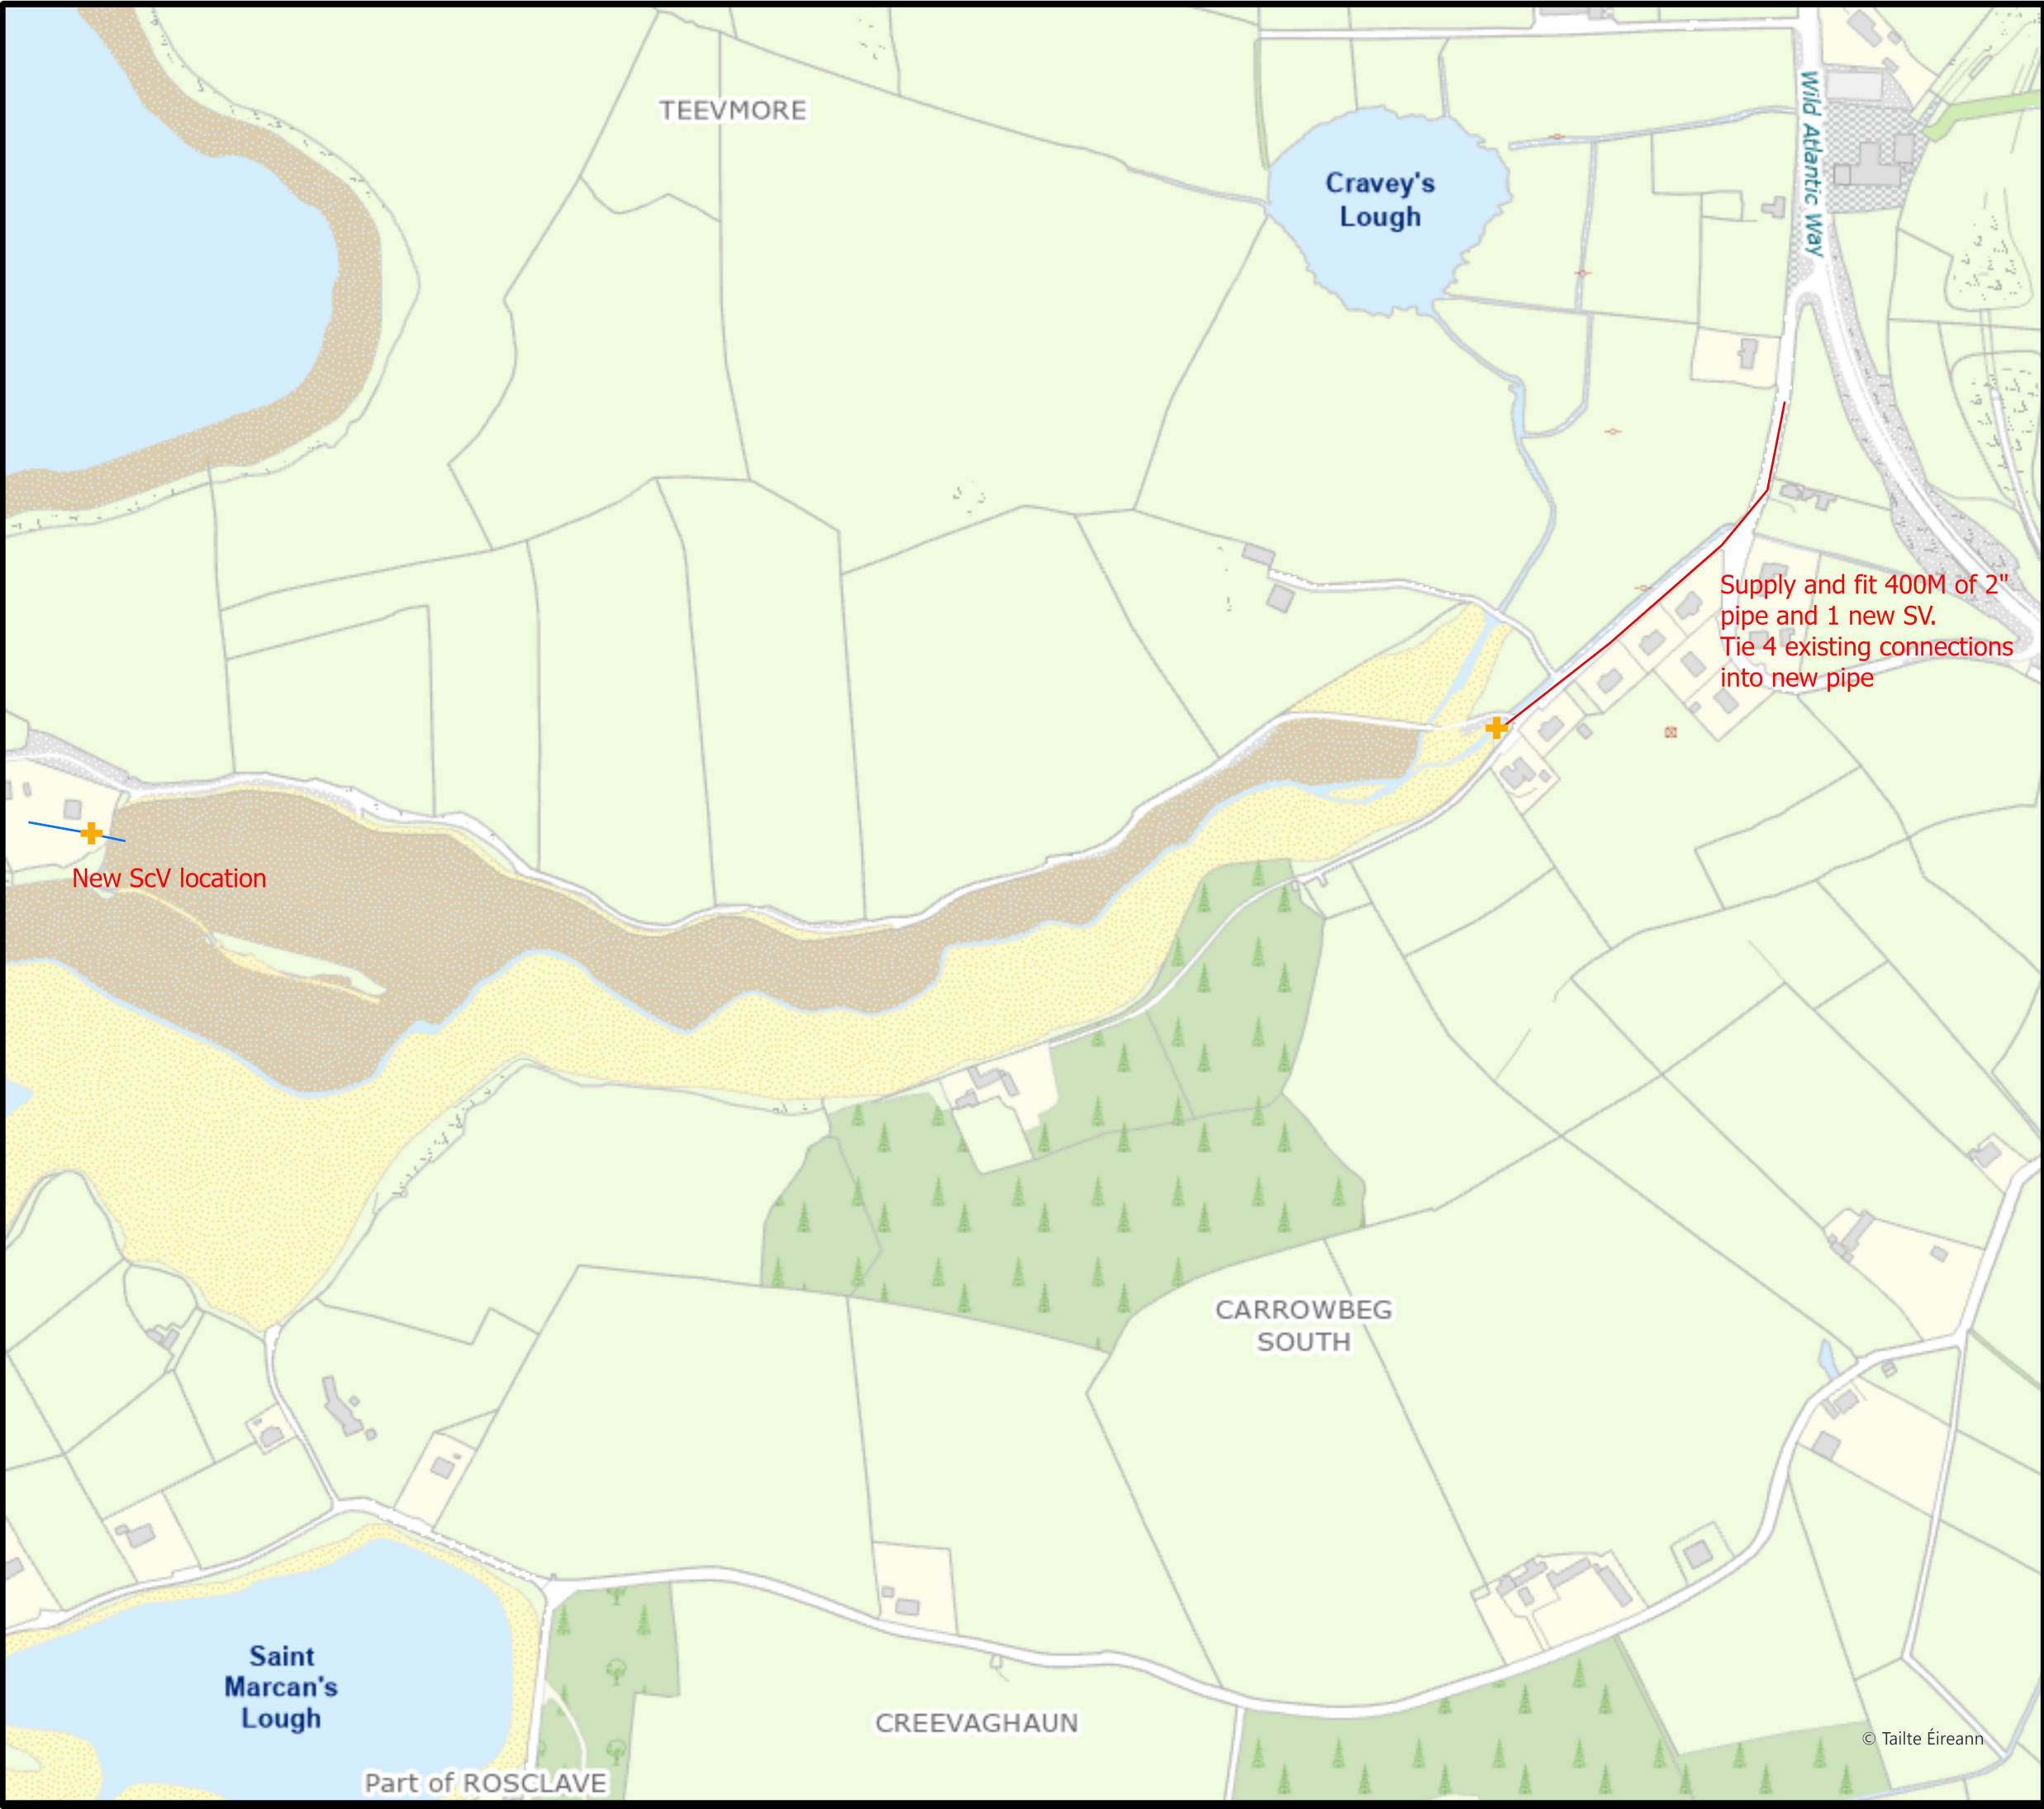

- Disconnect existing pipe
- Locate exesting valves
- Proposed new pipes
- Proposed new valves
- GWS_Bulk_Meters_point
- GWS_Water_Pipes_polyline



Rural Water Services
Mayo County Council
094 9024444
Áras An Chontae | The Mall | Castlebar | County Mayo | F23 WF90
www.mayo.ie | www.mayococo.ie


CYAL50441423
© Tailte Éireann – Surveying.

PROJET: Knockkeeragh GWS
proposed works

TITLE: Knockkeeragh GWS Newport

Drawn By: J Jennings

Date: 23/02/2026

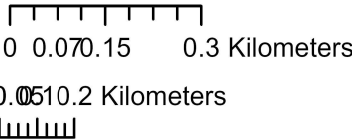

0.0510.2 Kilometers



© Tailte Éireann