


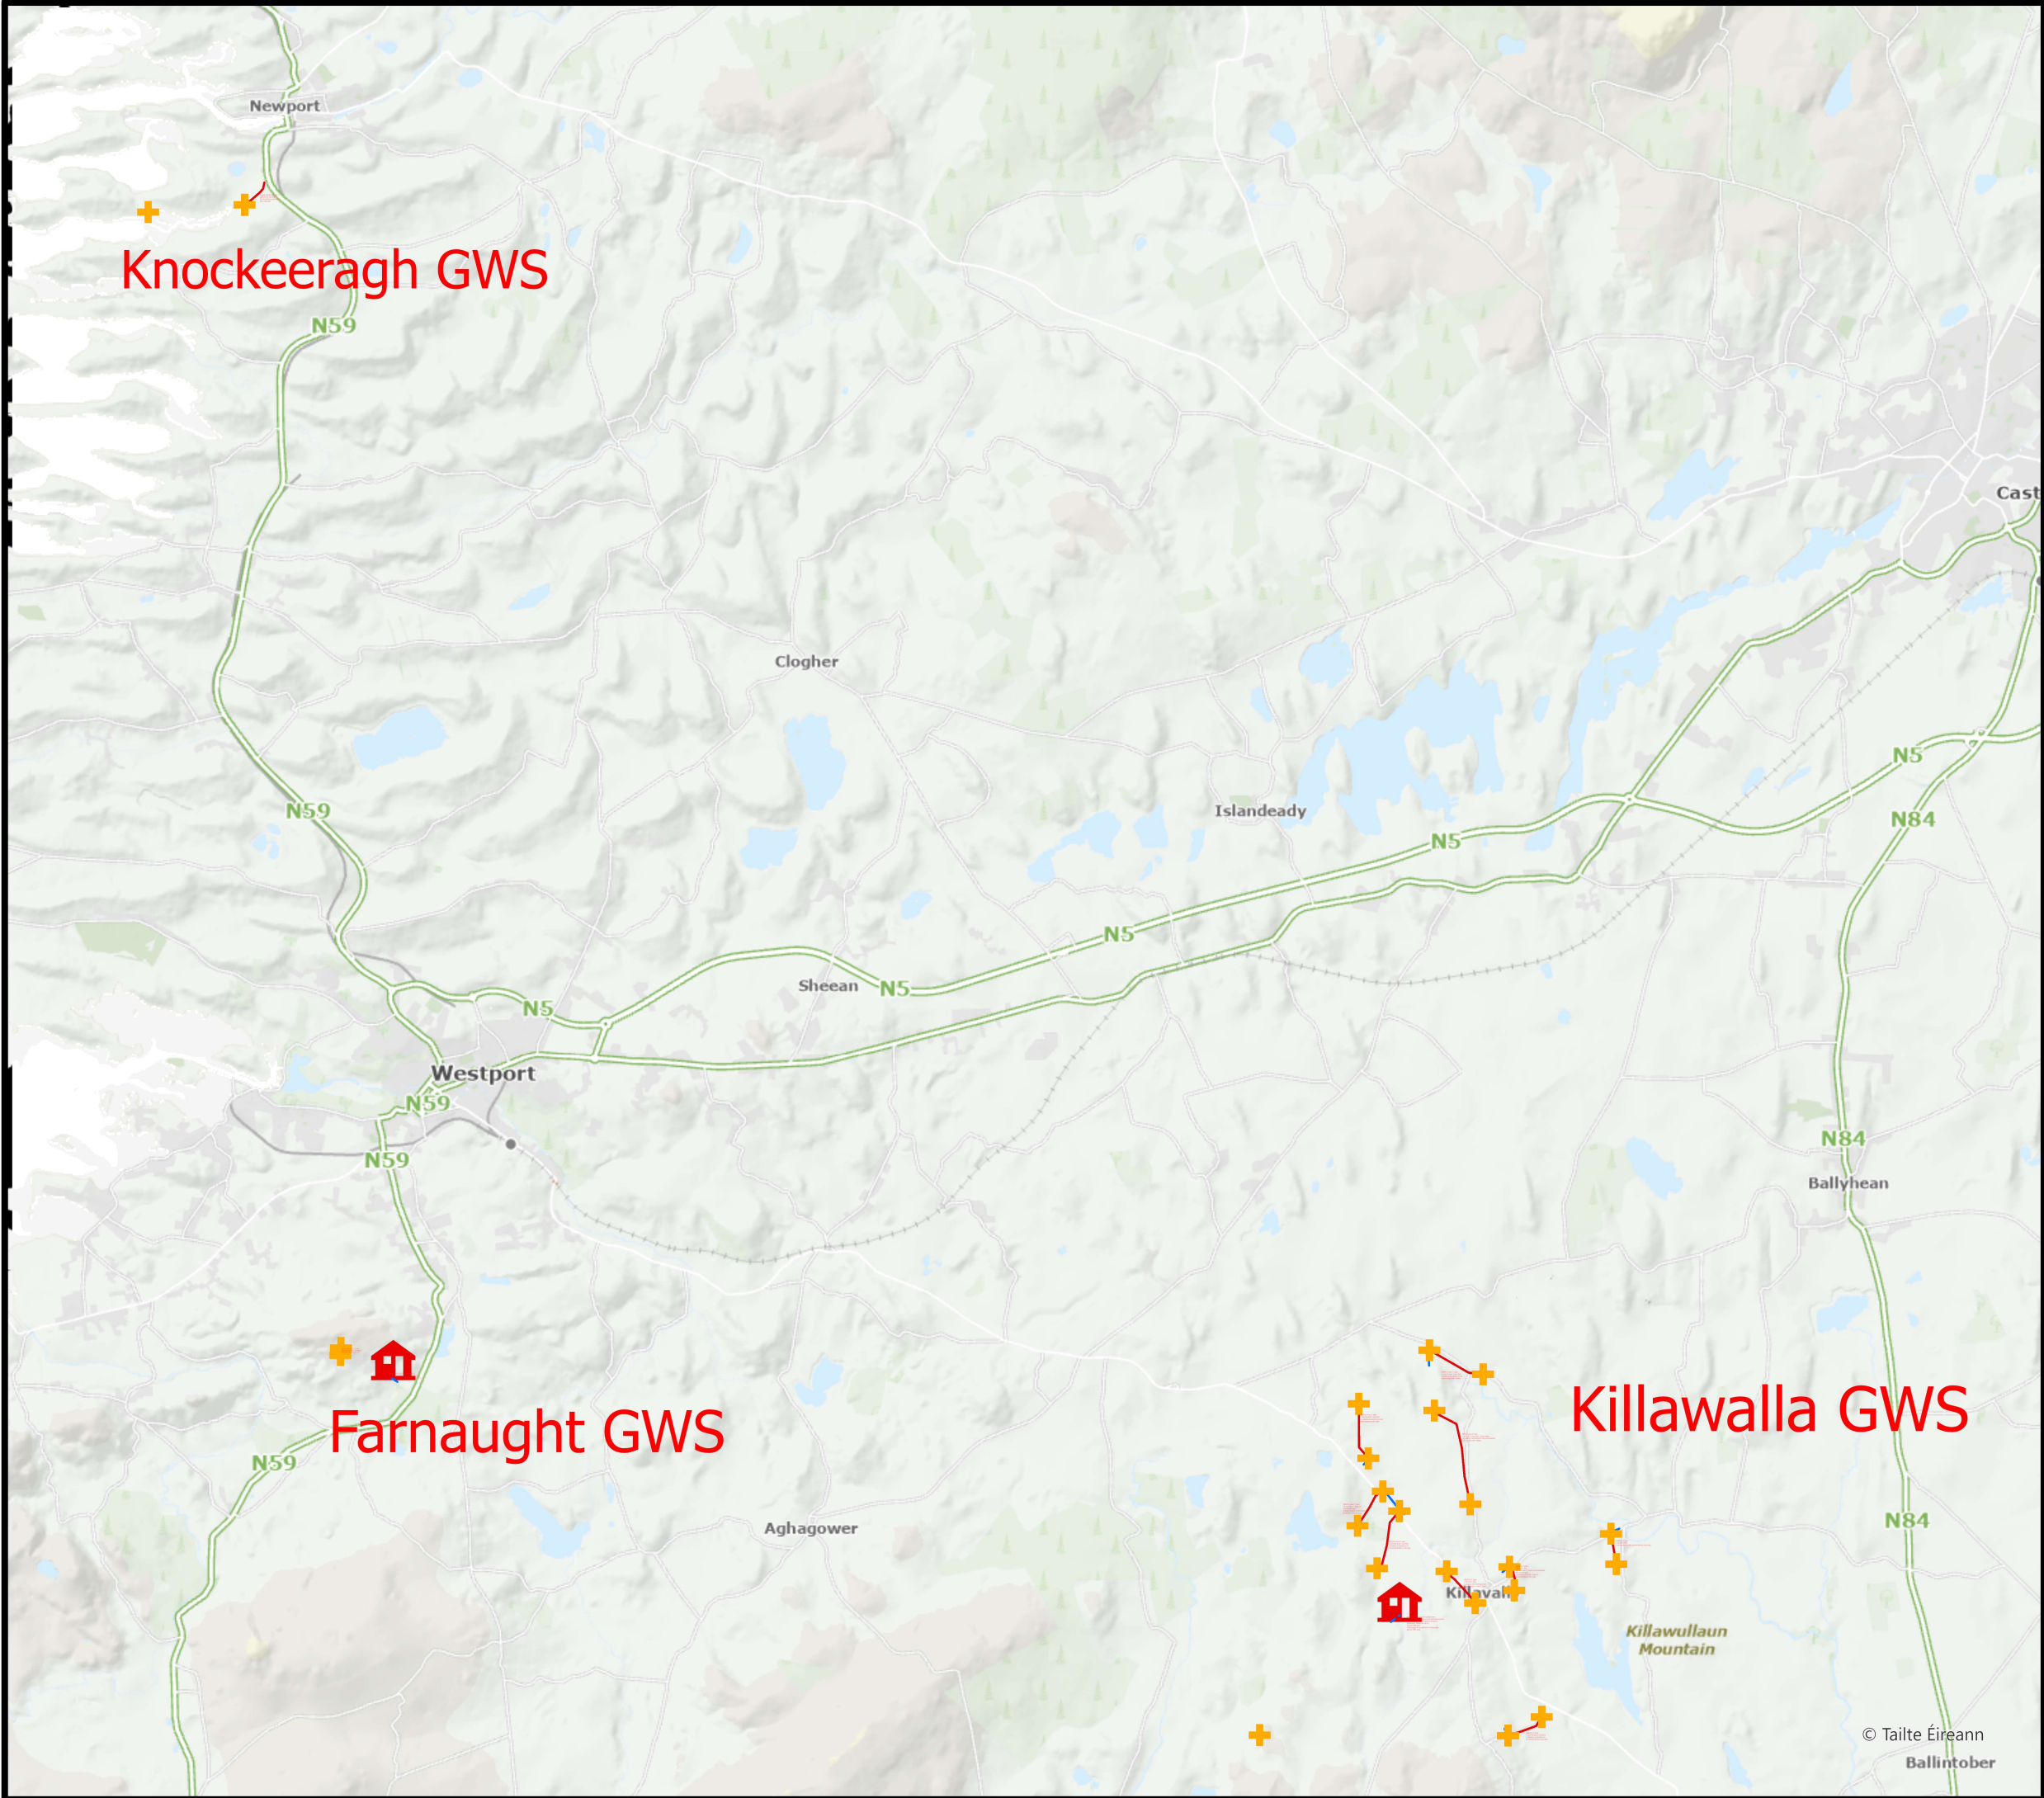

- Disconnect existing pipe
- Locate exesting valves
- Proposed new pipes
- Proposed new valves
- GWS_Bulk_Meters_point
- GWS_Water_Pipes_polyline



Rural Water Services
Mayo County Council
094 9024444
Áras An Chontae | The Mall | Castlebar | County Mayo | F23 WF90
www.mayo.ie | www.mayococo.ie

CYAL50510779
© Tailte Éireann – Surveying.

PROJET: Bundle 1 MARWP
works

TITLE: Works Location Map

Drawn By: J Jennings

Date: 23/02/2026

