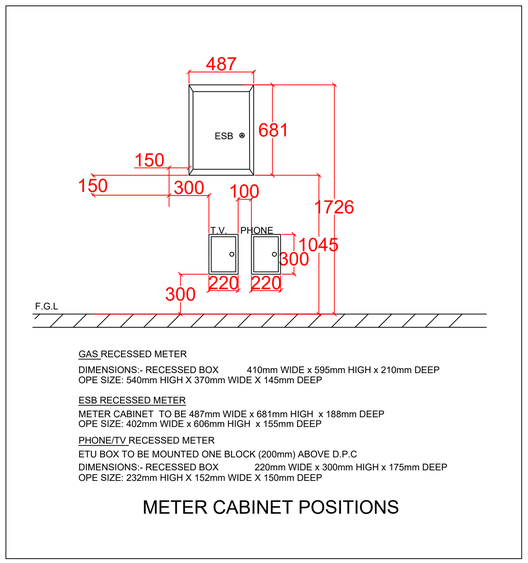

GAS RECESSED METER

DIMENSIONS:- RECESSED BOX 410mm WIDE x 595mm HIGH x 210mm DEEP
OPE SIZE: 540mm HIGH X 370mm WIDE X 145mm DEEP

ESB RECESSED METER

METER CABINET TO BE 487mm WIDE x 681mm HIGH x 188mm DEEP
OPE SIZE: 402mm WIDE x 606mm HIGH x 155mm DEEP

PHONE/TV RECESSED METER

ETU BOX TO BE MOUNTED ONE BLOCK (200mm) ABOVE D.P.C
DIMENSIONS:- RECESSED BOX 220mm WIDE x 300mm HIGH x 175mm DEEP
OPE SIZE: 232mm HIGH X 152mm WIDE X 150mm DEEP

METER CABINET POSITIONS

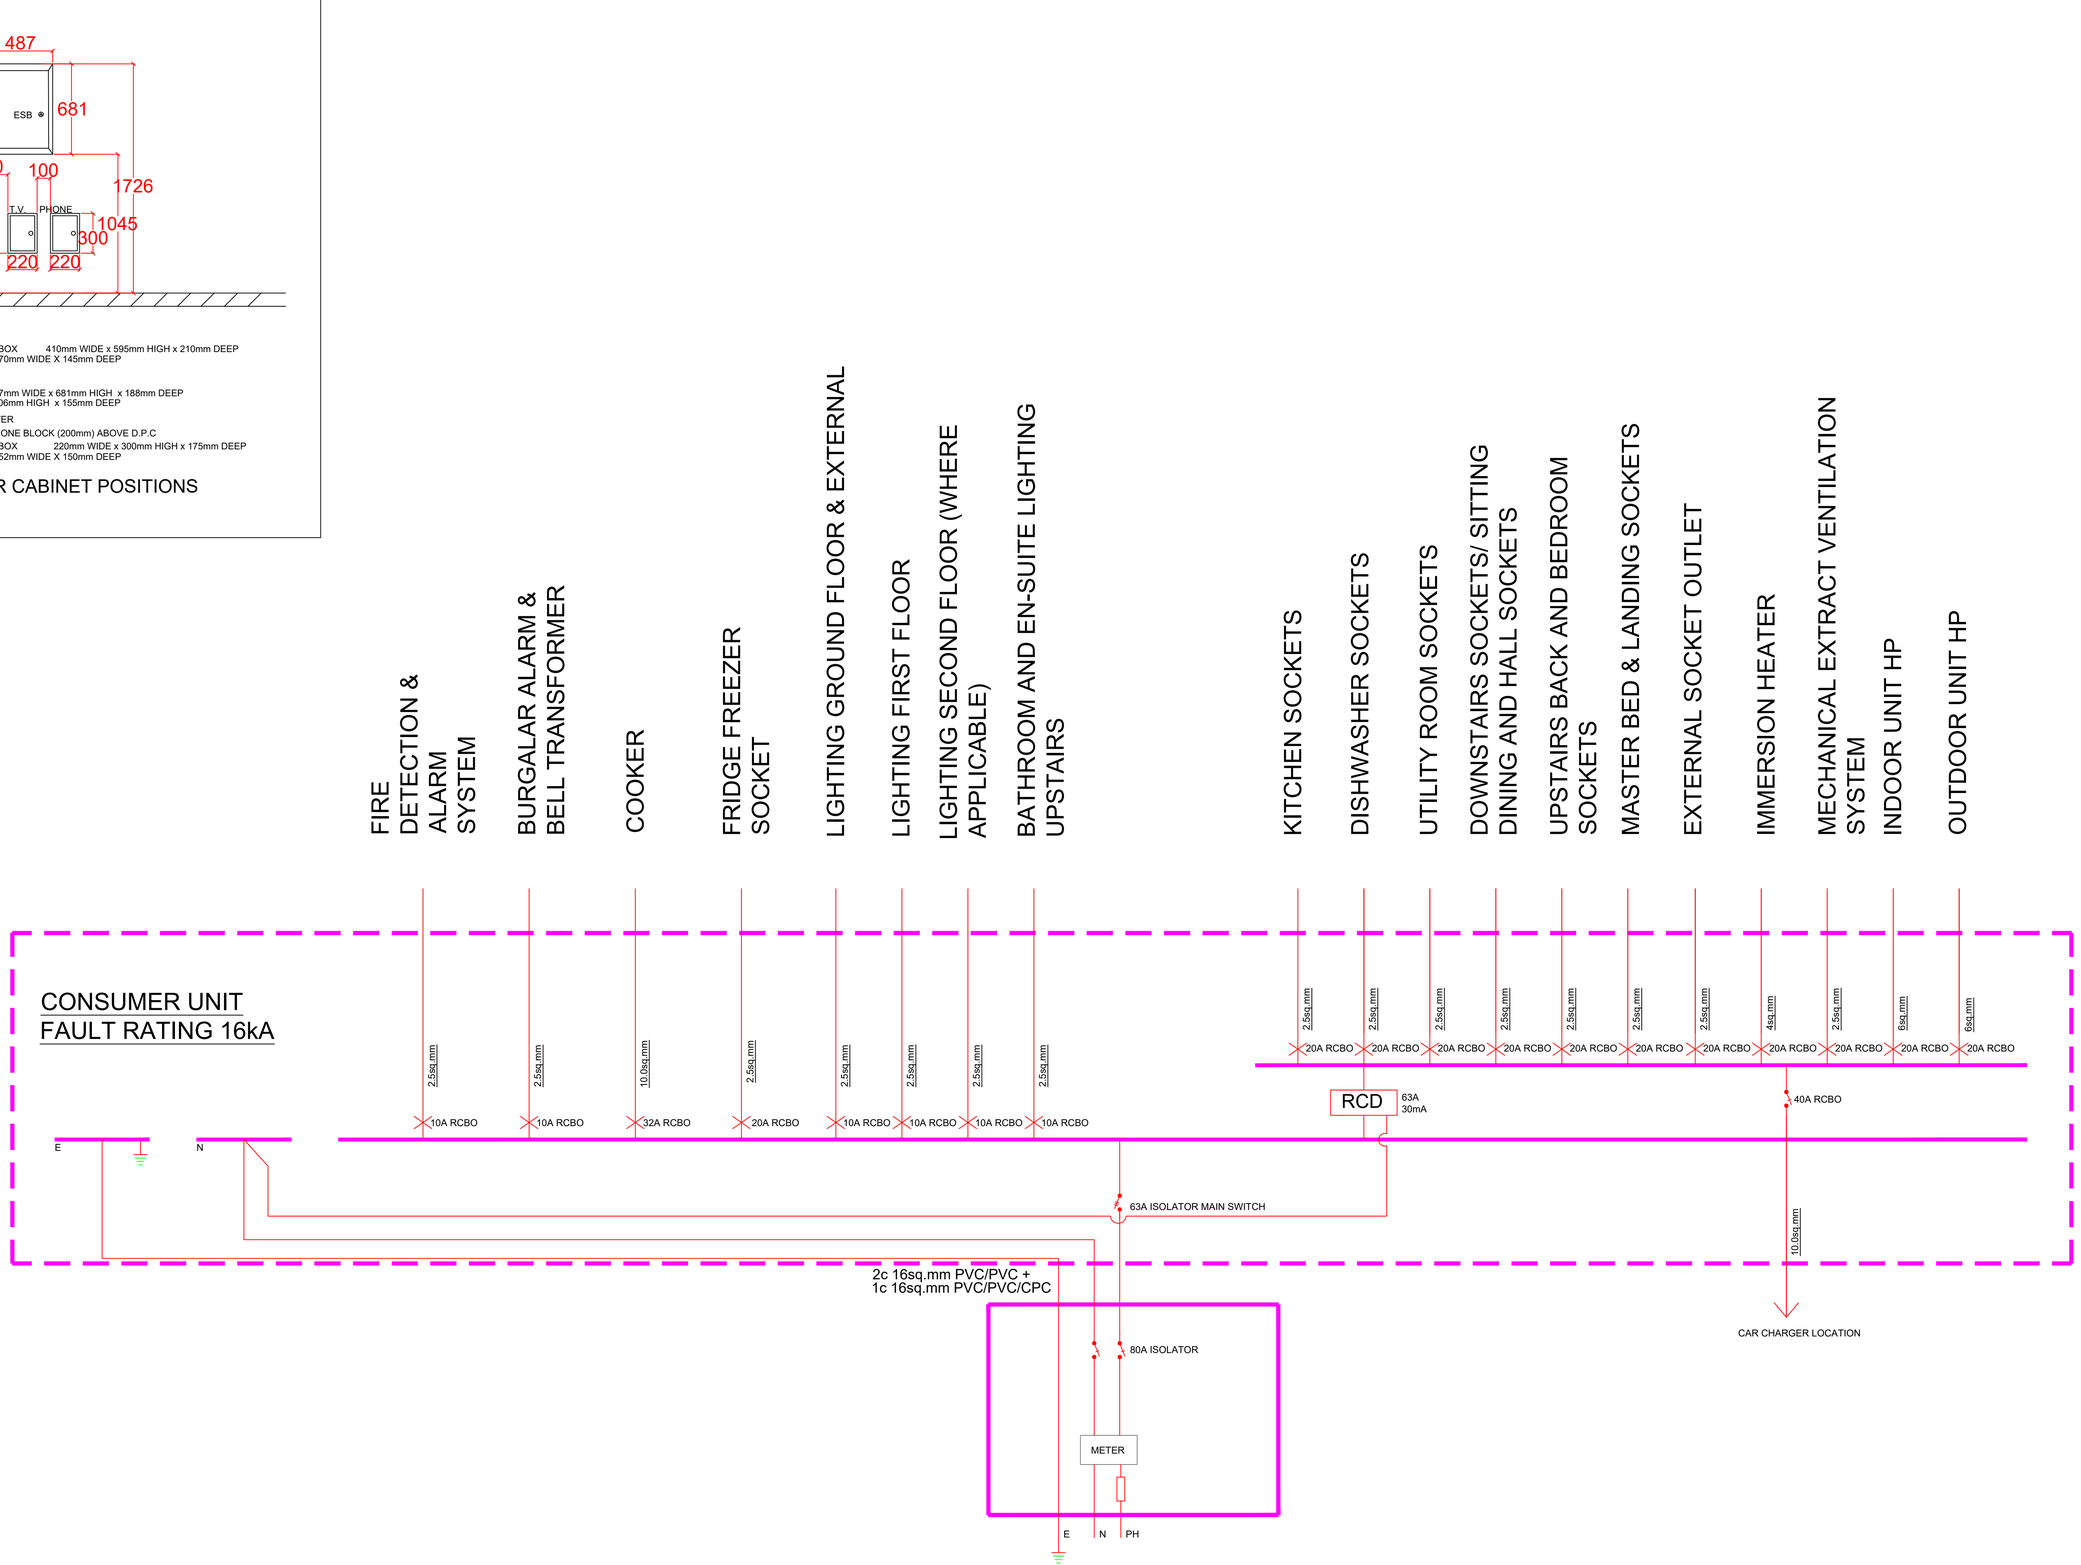

STAGE: PROGRESS

CONSULTING ENGINEERS LTD

Ph: 087 9529187
E: enquiries@cmdengineering.ie
W: www.cmdengineering.ie

THIS DRAWING IS COPYRIGHT. DO NOT SCALE. USE FIGURED DIMENSIONS ONLY

DRAWING:	ELECTRICAL SCHEMATIC 1		
FLOOR:			
PROJECT:	SHANNON VALLEY, ROSCOMMON	PROJECT NO.	25-128
CLIENT:	ROSCOMMON COUNTY COUNCIL		
ARCHITECT:	TA GROUP		
ISSUE DATE:	19-03-2026	SCALE: NTS	DRG. NO.: ESCH101 Rev 2