A3

GENERAL NOTES

1) Do not scale services equipment from this drawing.
2) All dimensions should be checked on site.
3) Any drawing errors or divergences should be brought to the attention of Geaney Engineering Consultants at the address shown below.
4) Drawing to be read in conjunction with all other drawings and documentation.

BUILDERS WORK NOTES:

1. THIS DRAWING SHALL BE READ IN CONJUNCTION WITH ALL MECHANICAL, ELECTRICAL, ARCHITECTURAL, CIVIL AND STRUCTURAL DRAWINGS & SPECIFICATIONS.
2. ALL DIMENSIONS IN MILLIMETRES, UNLESS STATED OTHERWISE.
3. ALLOW FOR ALL NECESSARY REPAIRS, MAKING GOOD AND PAINTING EXISTING CEILINGS, WALLS AND FLOORS WHICH ARE IMPACTED BY DEINSTALLATION & MODIFICATIONS OF EXISTING MECHANICAL & ELECTRICAL SERVICES.

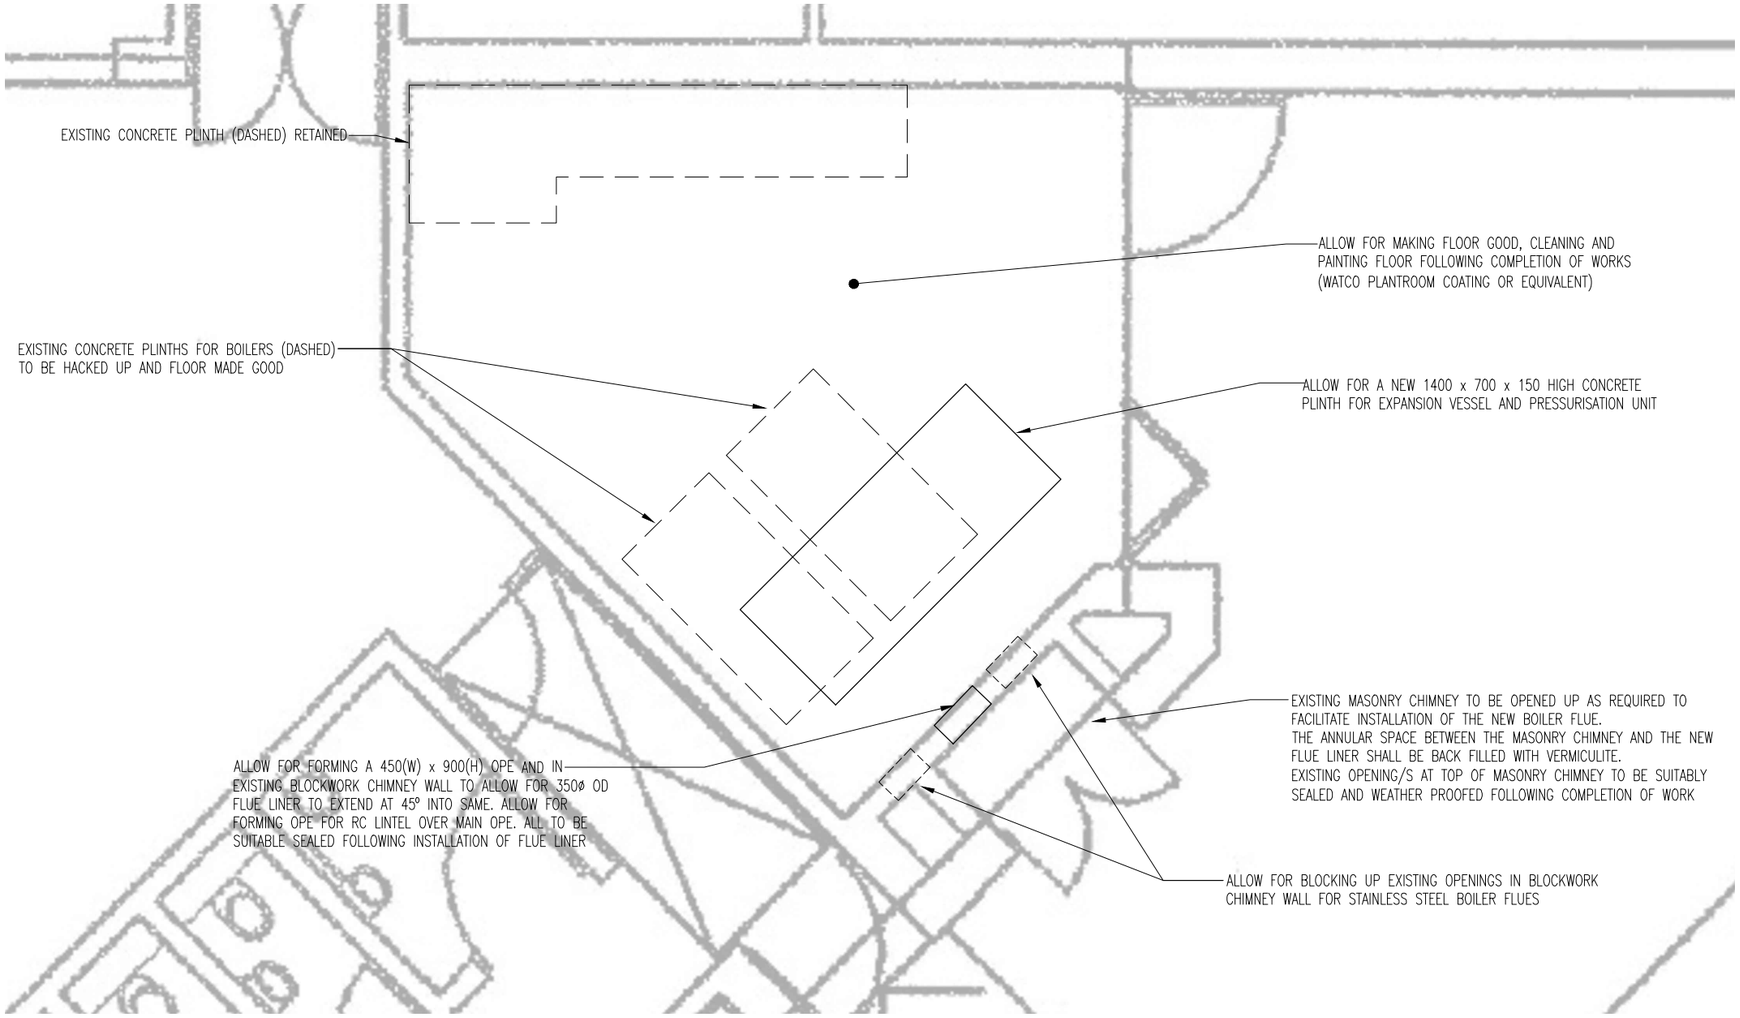

Rev	Description	Date	Drawn	Checked
A	Tender Issue	23-Jun-2026	FD	JG

GEANEY ENGINEERING CONSULTANTS

STUDIO 22,
WATERFORD BUSINESS PARK,
CORK ROAD,
WATERFORD,
IRELAND.

TEL: 051-879371
FAX: 051-853188
EMAIL: info@geaneyengineering.ie

project title:
Emergency Works Scheme
Boiler Upgrade at
Castleknock Community College
Carpenterstown Road, Castleknock, Dublin 15

drawing title:
Builders Work Layout

scale:	project number:	drawing number:
1:50 @A1	0835	Volume A. 3.3 - BW1