
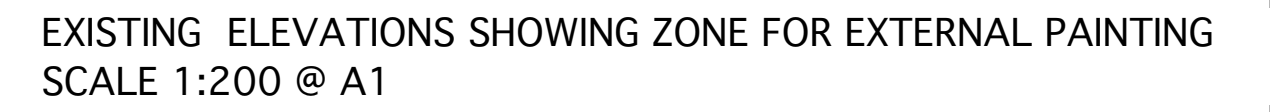


Existing Gr Floor Room Photos

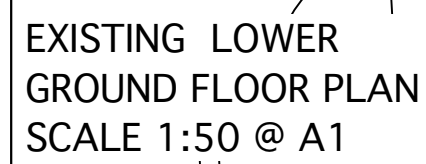

- All Loose Fittings/ Furniture And Materials To Be Removed From Room By School In Advance Of Works Commencing
- Contractor To Allow For The Following
 - Allow For The Temporary Decommissioning Of Existing Gas Mechanical And Electrical Services To The Room.
 - Removal Of All Existing Fitted Units
 - Any Associated Remaining Wall Mounted Materials To Be Removed.
 - Removal Of Existing Window
 - Removal Of Existing Door.
 - Removal Of Existing Vinyl Flooring Throughout.
- Provision For Removal Of Ceiling

- All Loose Fittings/ Furniture And Materials To Be Removed From Room By School In Advance Of Works Commencing
- Contractor To Allow For The Following
 - Allow For The Temporary Decommissioning Of Existing Gas Mechanical And Electrical Services To The Room.
 - Removal Of All Existing Fitted Units
 - Any Associated Remaining Wall Mounted Materials To Be Removed.
 - Removal Of Existing Window
 - Removal Of Existing Door.
 - Removal Of Existing Vinyl Flooring Throughout.
- Provision For Removal Of Ceiling

- Advance Of Works Commencing
- Contractor To Allow For The Following
- Allow For The Temporary Decommissioning Of Existing Gas Mechanical And Electrical Services To The Room.
- Removal Of All Existing Fitted Units
- Any Associated Remaining Wall Mounted Materials To Be Removed.
- Removal Of Existing Window
- Removal Of Existing Door
- Removal Of Existing Vinyl Flooring Throughout.
- Provision For Removal Of Ceiling

1	20/04/26	Preliminary Issue	MOC		
Issue	Date	Revisions	Drawn	Checked	Approv

MRG
consulting engineers

No.4 Day Place, Tralee, County Kerry
T (0666) 7123130 Fax (0666) 7123364 E-Mail : info@mrge.ie
also : Northpoint Business Park, Mallow Road, Cork

MRG Consulting Engineers Limited Civil Structural Architectural Environmental

Project Refurbishment Works AT ST MICHAELS, LISTOWEL, CO. KERRY		
Drawing Existing Offices/Stores EXISTING PLAN AND ELEVATION		
Drawn	MOC	Project No. 426001 Revision. 1
Date	01/04/2026	
Scale	SCALE 1:50 @ A1	Drawing No. 426001-2-TR201