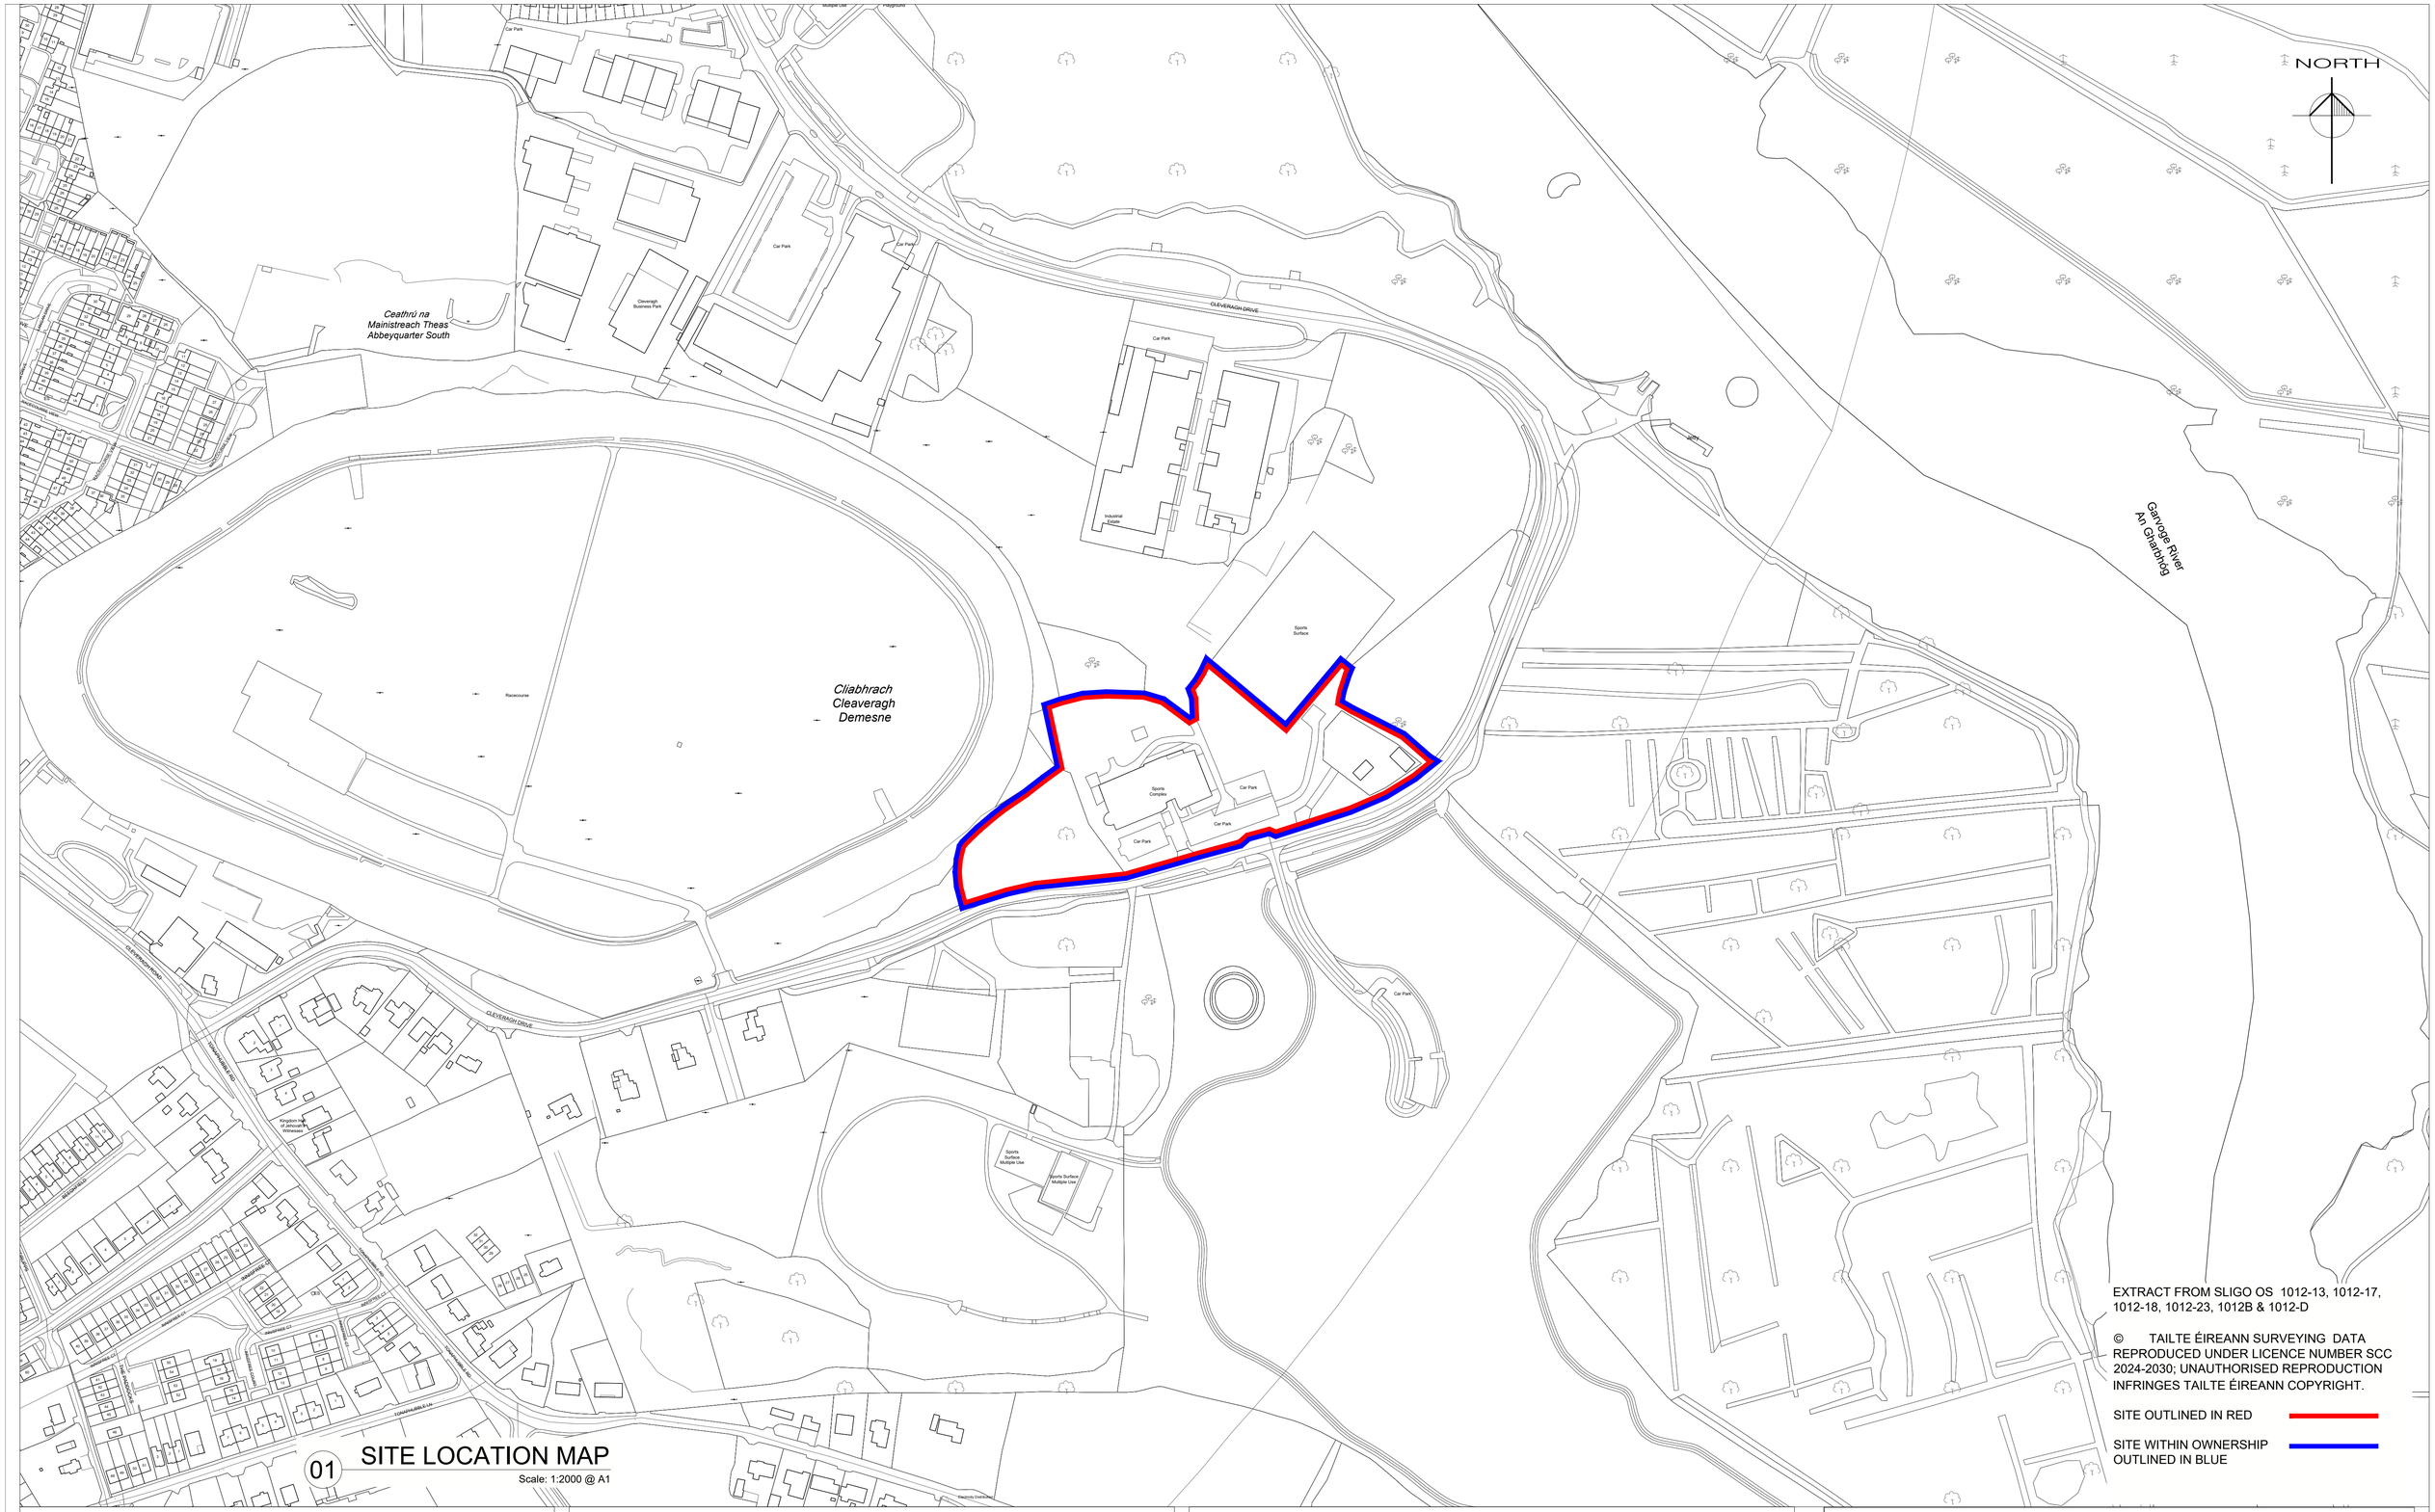

EXTRACT FROM SLIGO OS 1012-13, 1012-17, 1012-18, 1012-23, 1012B & 1012-D

© TAILTE ÉIREANN SURVEYING DATA REPRODUCED UNDER LICENCE NUMBER SCC 2024-2030; UNAUTHORISED REPRODUCTION INFRINGES TAILTE ÉIREANN COPYRIGHT.

SITE OUTLINED IN RED

SITE WITHIN OWNERSHIP OUTLINED IN BLUE

01 SITE LOCATION MAP

Scale: 1:2000 @ A1

DO NOT SCALE FROM THIS DRAWING.
ALL FIGURED DIMENSIONS ARE TO BE CHECKED ON SITE. ANY ERRORS OR OMISSIONS ARE TO BE IMMEDIATELY REPORTED TO THE SLIGO BOROUGH COUNCIL ARCHITECT OR REPRESENTATIVE.
ALL CONSTRUCTION PRACTICES ARE TO CONFORM WITH CURRENT BUILDING REGULATIONS.

REV:	DATE:	BY:	CHK:	
S	/ /			
R	/ /			
Q	/ /			
P	/ /			
O	/ /			
N	/ /			
M	/ /			
L	/ /			
K	/ /			

REV:	DATE:	BY:	CHK:	
J	/ /			
H	/ /			
G	/ /			
F	/ /			
E	/ /			
D	/ /			
C	/ /			
B	/ /			
A	27 / 02 / 25	KOR	CB	Issued for TENDER

SLIGO COUNTY COUNCIL
Architects Department
County Hall Riverside Sligo
Tel:(071)911111 Fax:(071)9141119
Email: architectinfo@sligococo.ie

PROJECT:
Sligo Regional Sports Centre,
Cleveragh, Sligo, F91 XV62

DRAWING NAME:
Site Location Plan

DRAWING NO:
A24001-DR-SCC-AR-10000

PROJECT NO: A-24-001

DATE: 31/01/2025

SCALE: 1:2000 @ A1

REVISION: -

DRAWN BY: KOR

CHECKED BY: CB

STATUS: TENDER

Land of Hearts Desire