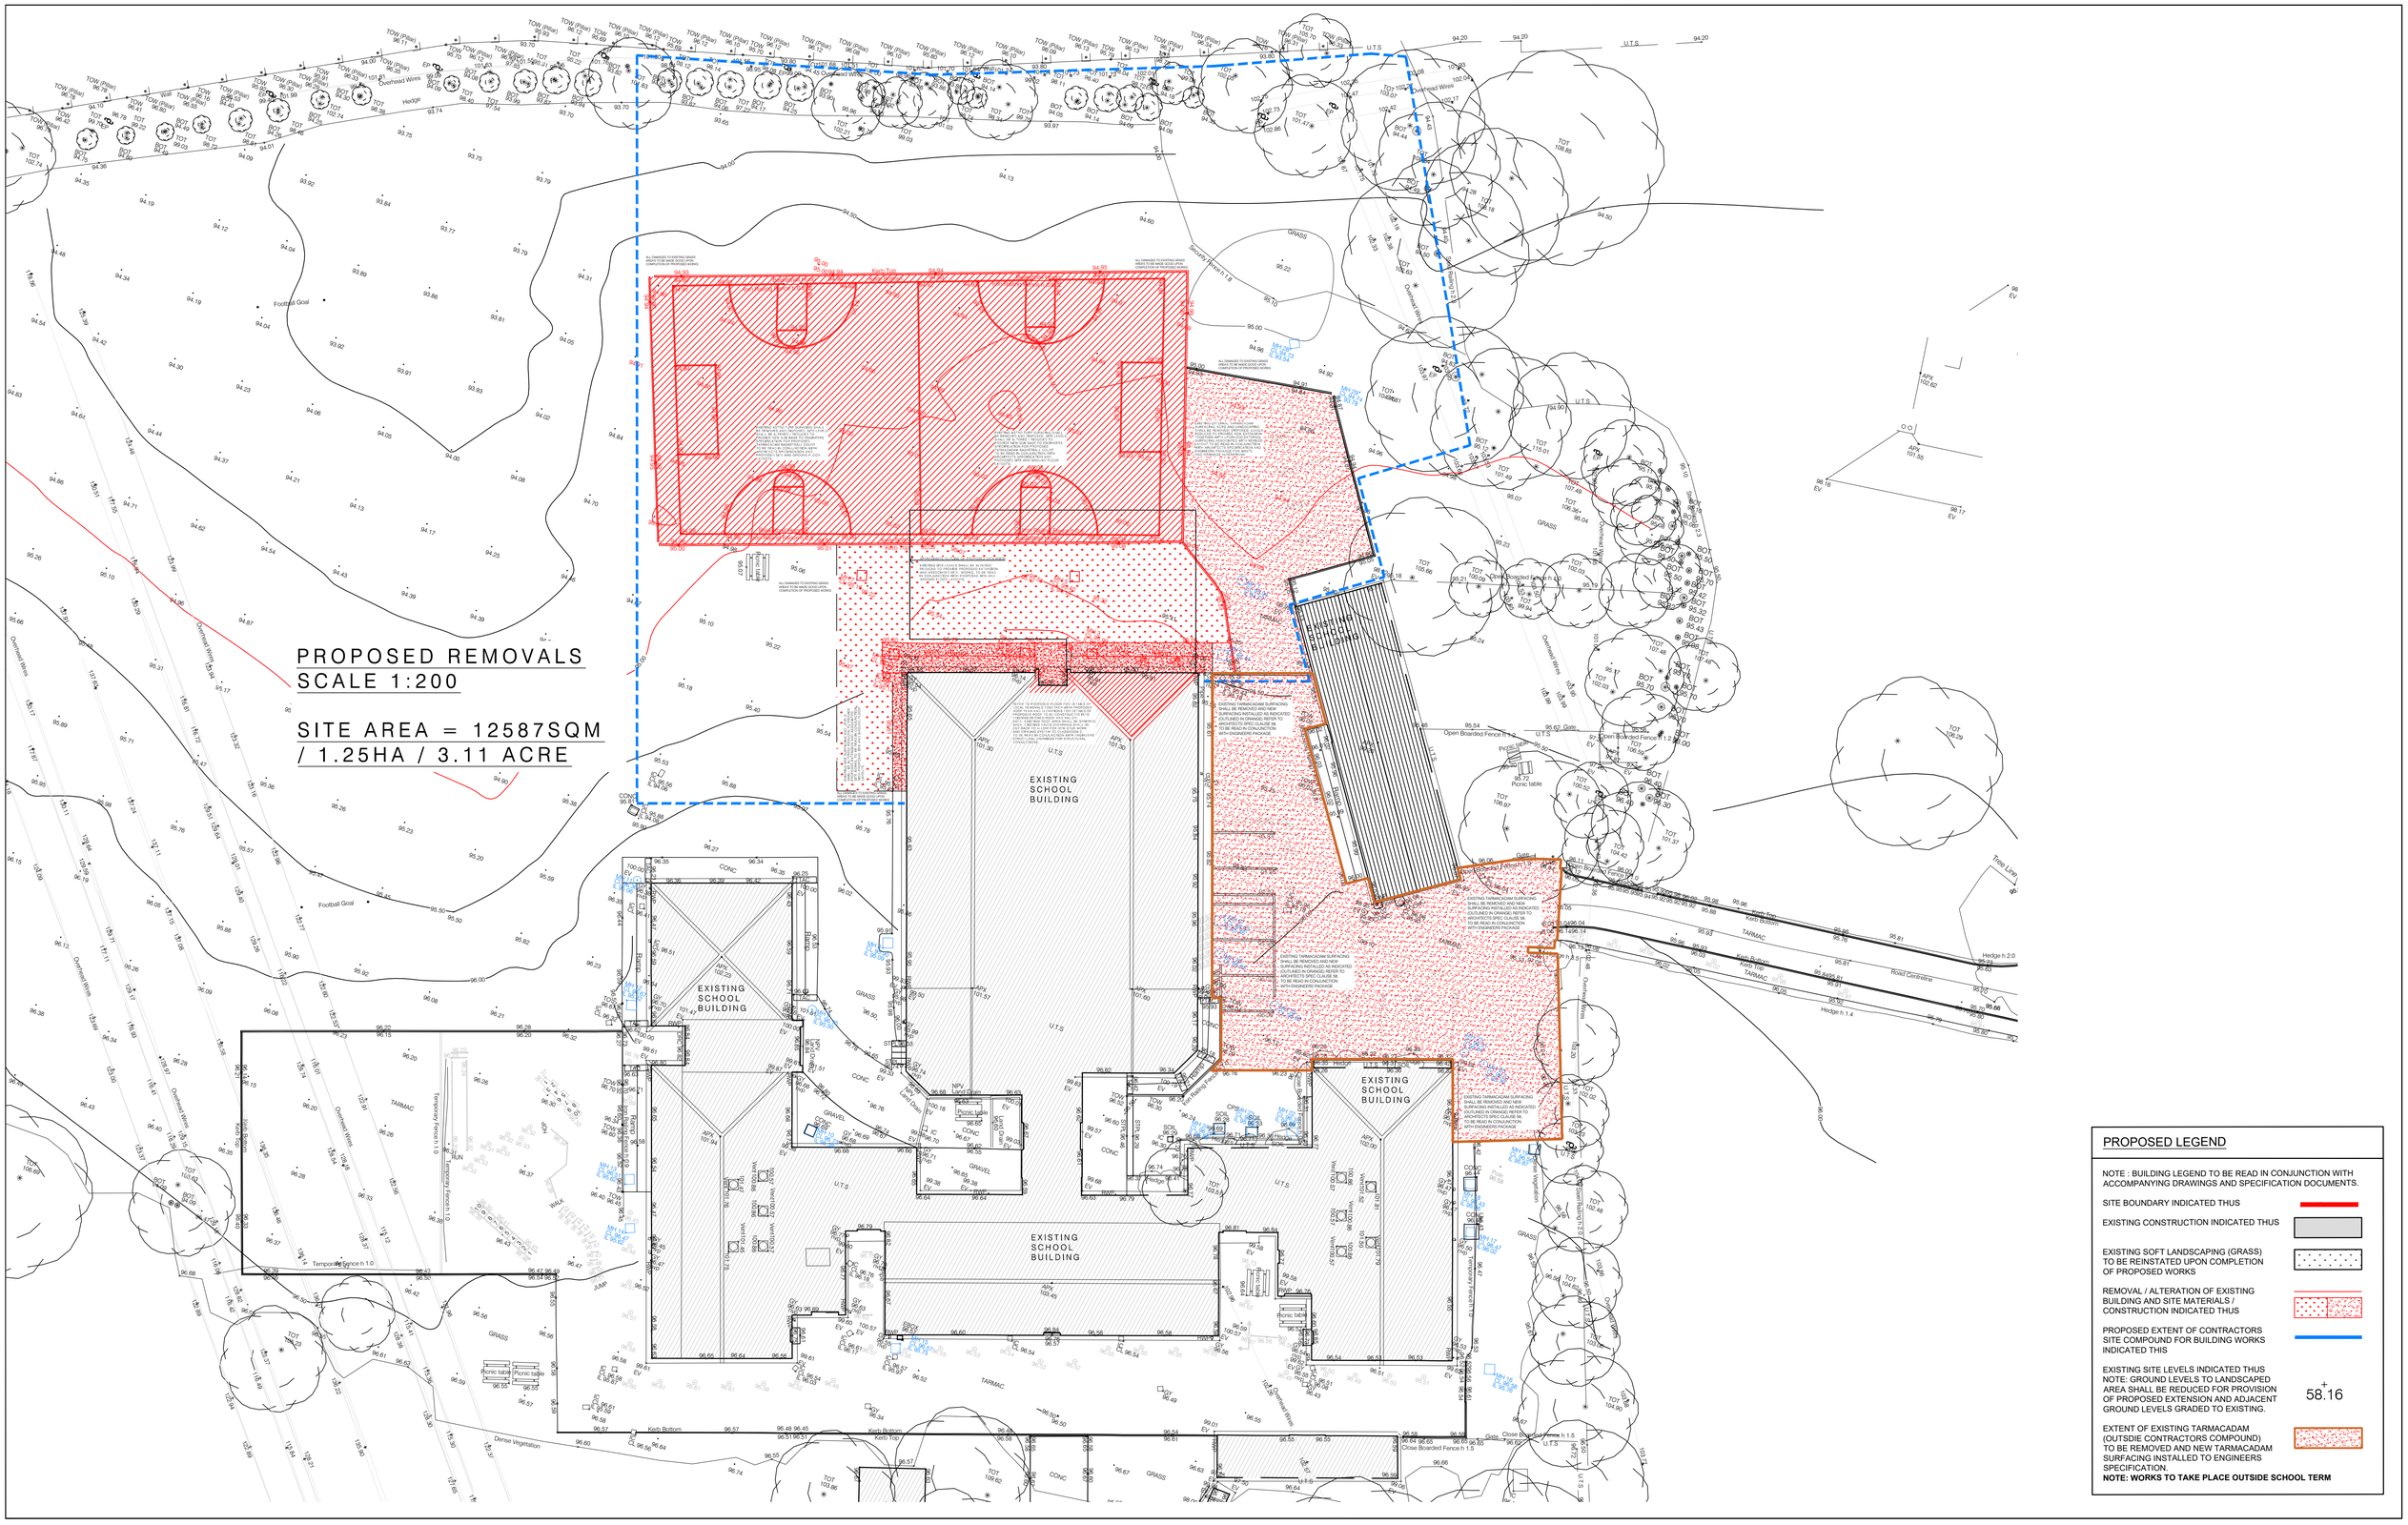

PROPOSED LEGEND

NOTE : BUILDING LEGEND TO BE READ IN CONJUNCTION WITH ACCOMPANYING DRAWINGS AND SPECIFICATION DOCUMENTS.

SITE BOUNDARY INDICATED THUS

EXISTING CONSTRUCTION INDICATED THUS

EXISTING SOFT LANDSCAPING (GRASS) TO BE REINSTATED UPON COMPLETION OF PROPOSED WORKS

REMOVAL / ALTERATION OF EXISTING BUILDING AND SITE MATERIALS / CONSTRUCTION INDICATED THUS

PROPOSED EXTENT OF CONTRACTORS SITE COMPOUND FOR BUILDING WORKS INDICATED THIS

EXISTING SITE LEVELS INDICATED THUS
NOTE: GROUND LEVELS TO LANDSCAPED AREA SHALL BE REDUCED FOR PROVISION OF PROPOSED EXTENSION AND ADJACENT GROUND LEVELS GRADED TO EXISTING. 58.16

EXTENT OF EXISTING TARMACADAM (OUTSDIE CONTRACTORS COMPOUND) TO BE REMOVED AND NEW TARMACADAM SURFACING INSTALLED TO ENGINEERS SPECIFICATION.
NOTE: WORKS TO TAKE PLACE OUTSIDE SCHOOL TERM

RIAI	Registered Architect	Architect Accredited in Conservation	PSDP Accreditation
	2024	G3	P

A1

THIS DRAWING IS COPYRIGHT.
USE DIMENSIONS ONLY - DO NOT SCALE
CONTRACTORS MUST VERIFY DIMENSIONS
ON SITE PRIOR TO STARTING WORK.

MCLA

TENDER PURPOSES ONLY

Rev	Description:	Date:

Rev	Description:	Date:
		fdshgk

MCLA

Unit 4B, Elm House,
Millennium Park,
Naas, Co. Kildare.
W91 K032
T: +353(0)45 854900
E : info@mclarchitecture.ie

Client : BOM Kilmacanogue N.S

Project : Proposed Extension at Kilmacanogue N.S
Kilmacanogue, Co. Wicklow

Drawing Title : Proposed Removals Site Plan

Project No. : 20 29

Drawing No. : T 002

Scale : 1:200 @ A1

Date : June 2026

Drawn : Glen Forde