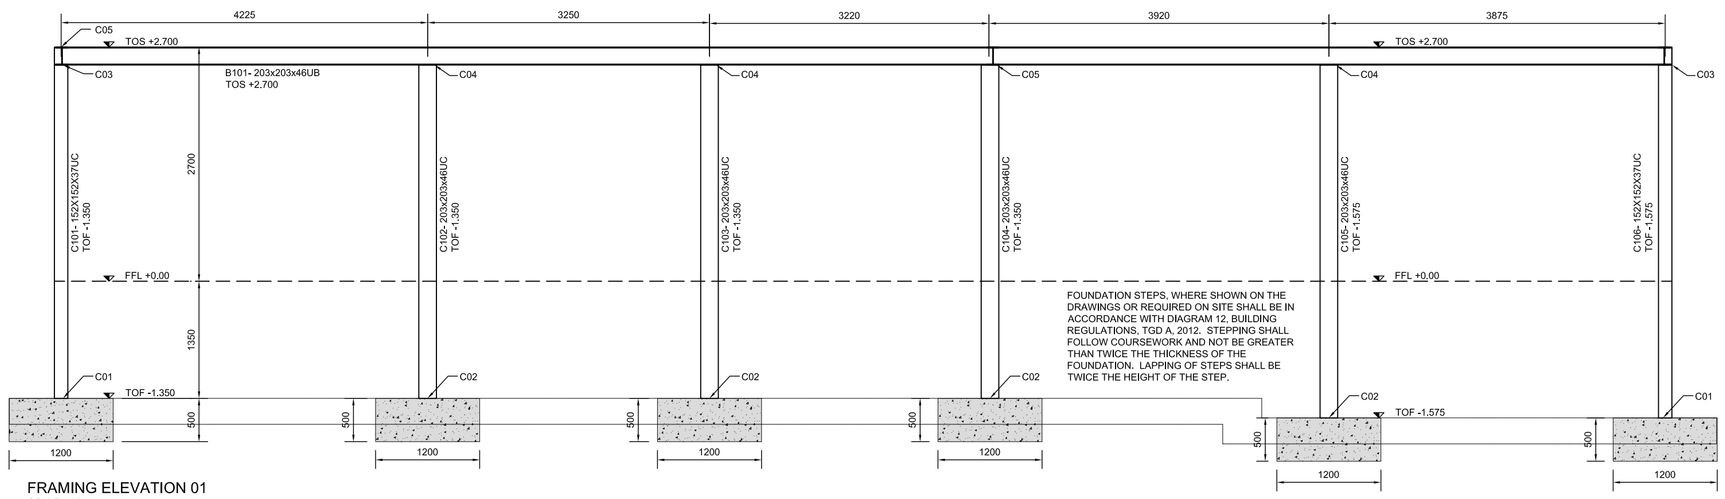

FRAMING ELEVATION 01
SCALE 1:50

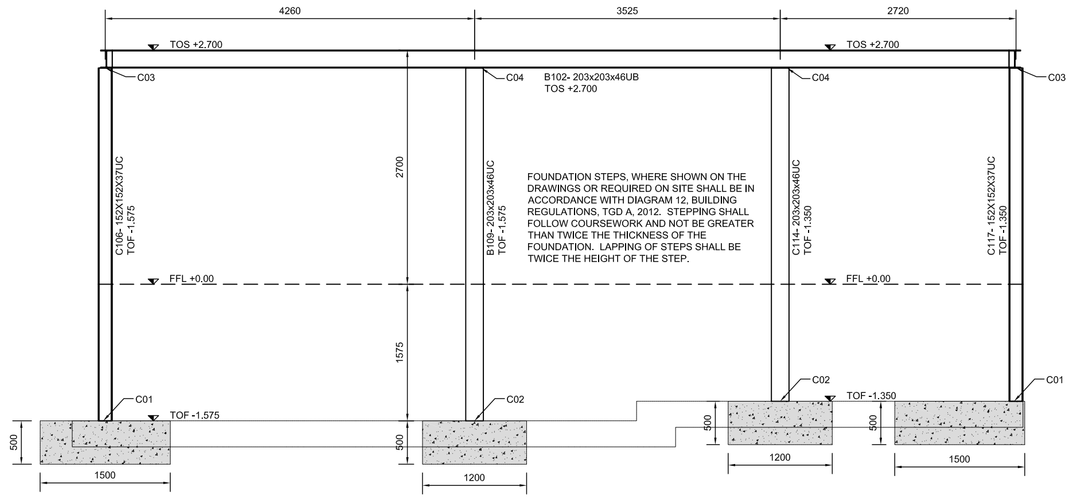

FRAMING ELEVATION 02
SCALE 1:50

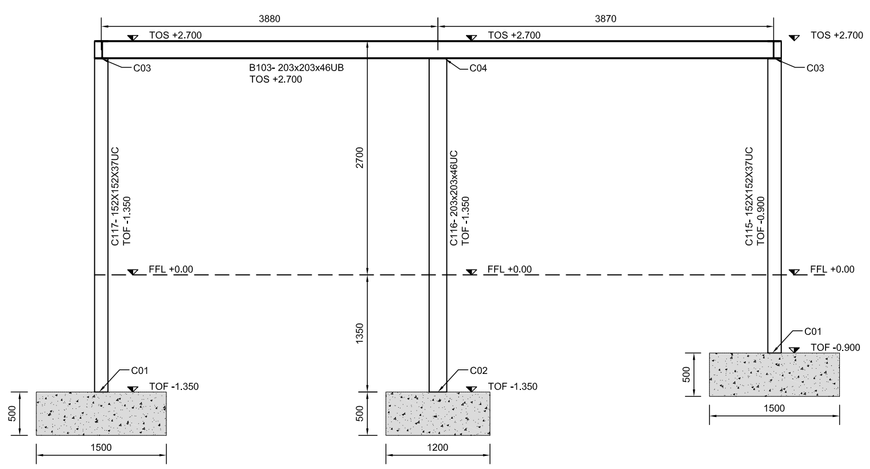

FRAMING ELEVATION 03
SCALE 1:50

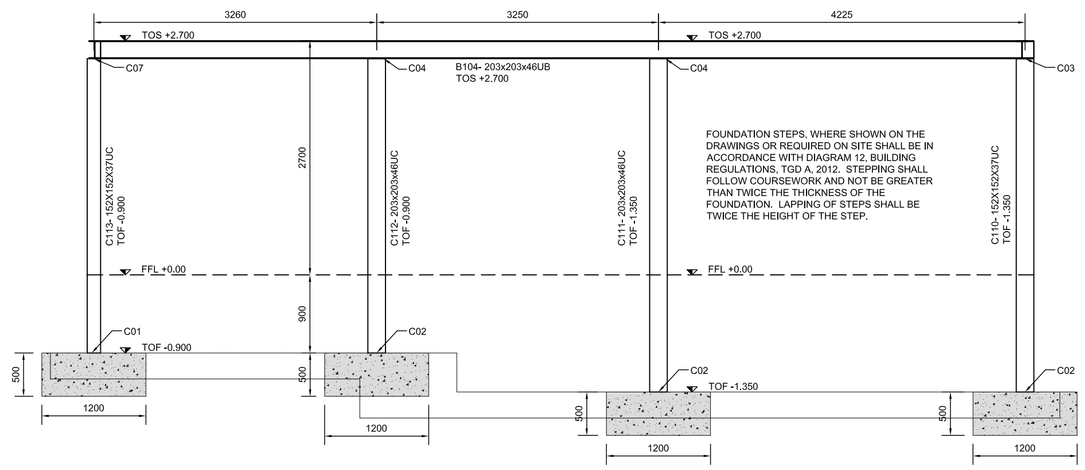

FRAMING ELEVATION 04
SCALE 1:50

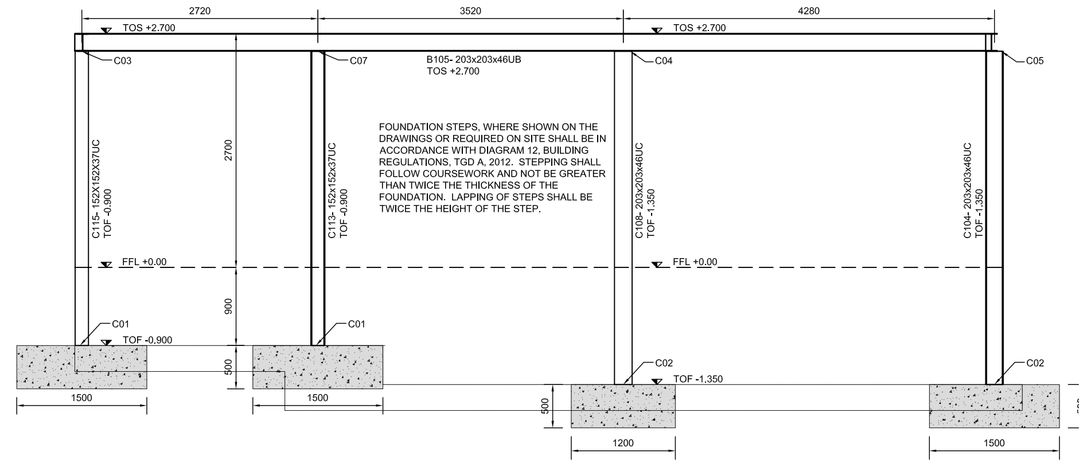

FRAMING ELEVATION 05
SCALE 1:50

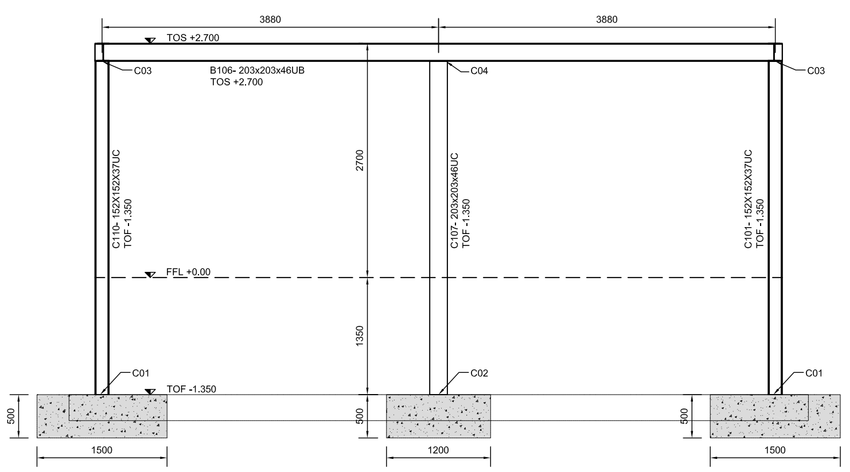

FRAMING ELEVATION 06
SCALE 1:50

TENDER ISSUE
26/05/2023

DOOLEY CUMMINS
ARCHITECTS + ENGINEERS
STANHOPE ST., ATHY,
CO. KILDARE, R14 HT25
(059) 8640013
info@dcae.ie

ISSUE	DETAILS	CHK	DRN	DATE
0	TENDER ISSUE	CD	JD	26/05/2023

CLIENT: B.O.M- KILMACANOGUE N.S
PROJECT: EXTENSION TO KILMACANOGUE N.S
KILMACANOGUE N.S KILMACANOGUE, BRAY, CO. WICKLOW A98 D602
DRAWING: STEEL FRAMING ELEVATIONS

PROJECT: T3125
REVISION: 0
PHASE: TENDER
DRAWING NO: 03/01
SCALE: 1:50/1:10 A1
DATE: MAY 2023

COPYRIGHT. LICENCE GRANTED ONLY TO THE NAMED CLIENT TO SUCH EXTENT AS TO ALLOW THE SPECIFIC WORKS TO BE CONSTRUCTED. THIS LICENCE DOES NOT EXTEND TO ANY OTHER WORKS. DO NOT SCALE FROM DRAWINGS. USE FIGURED DIMENSIONS ONLY. IF IN DOUBT, ASK. NOTIFY DCAE OF ANY ERRORS OR DISCREPANCIES. ALL WORKS SHALL BE CARRIED OUT IN ACCORDANCE WITH BUILDING REGULATIONS, SAFETY HEALTH & WELFARE AT WORK CONSTRUCTION REGULATIONS AND EL IRS AND IN STANDARDS. WORKS REFERRED TO ON THIS DRAWING WHICH DO NOT MEET THE REQUIREMENTS OF THE ABOVE STANDARDS OR PRACTICE HAZARDOUS WORKING CONDITIONS SHALL BE BROUGHT TO THE ATTENTION OF DCAE. THE PERSONS RESPONSIBLE FOR CARRYING OUT THE WORKS SHALL CHECK THE ACCURACY OF THE DRAWINGS AGAINST THE SITE, ITS GEOMETRY AND CONDITIONS, PRIOR TO THE CARRYING OUT OF THE WORKS.