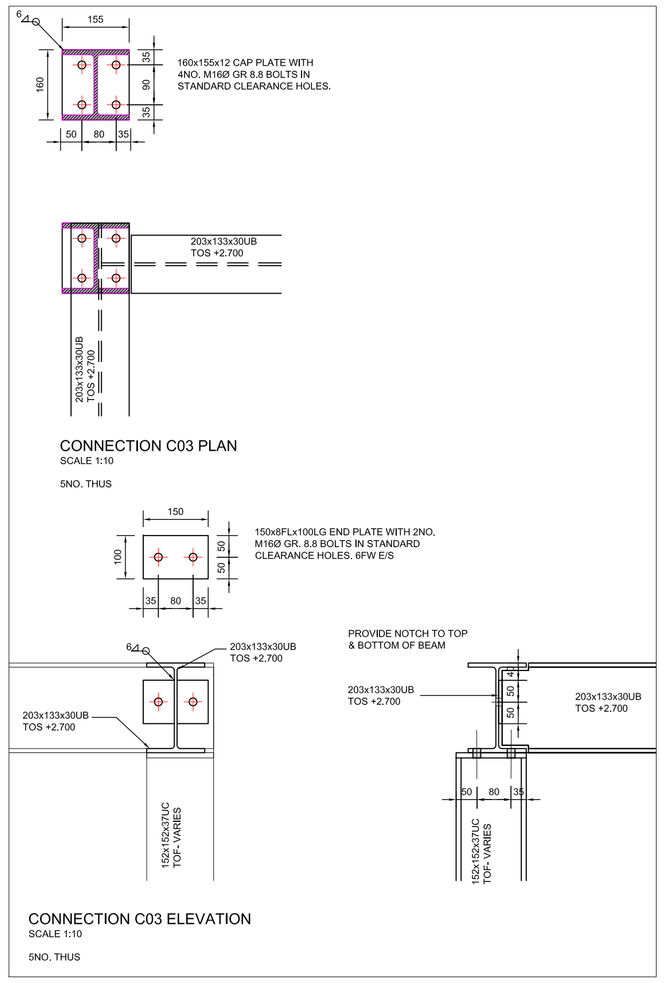

CONNECTION C03 PLAN
SCALE 1:10

5NO. THUS

CONNECTION C03 ELEVATION
SCALE 1:10

5NO. THUS

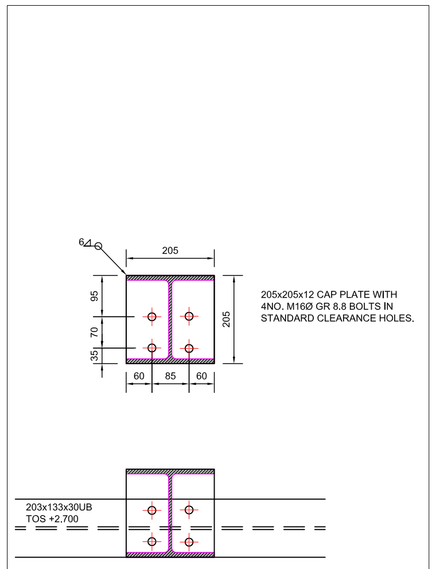

CONNECTION C04 PLAN
SCALE 1:10

10NO. THUS

CONNECTION C04 ELEVATION
SCALE 1:10

10NO. THUS

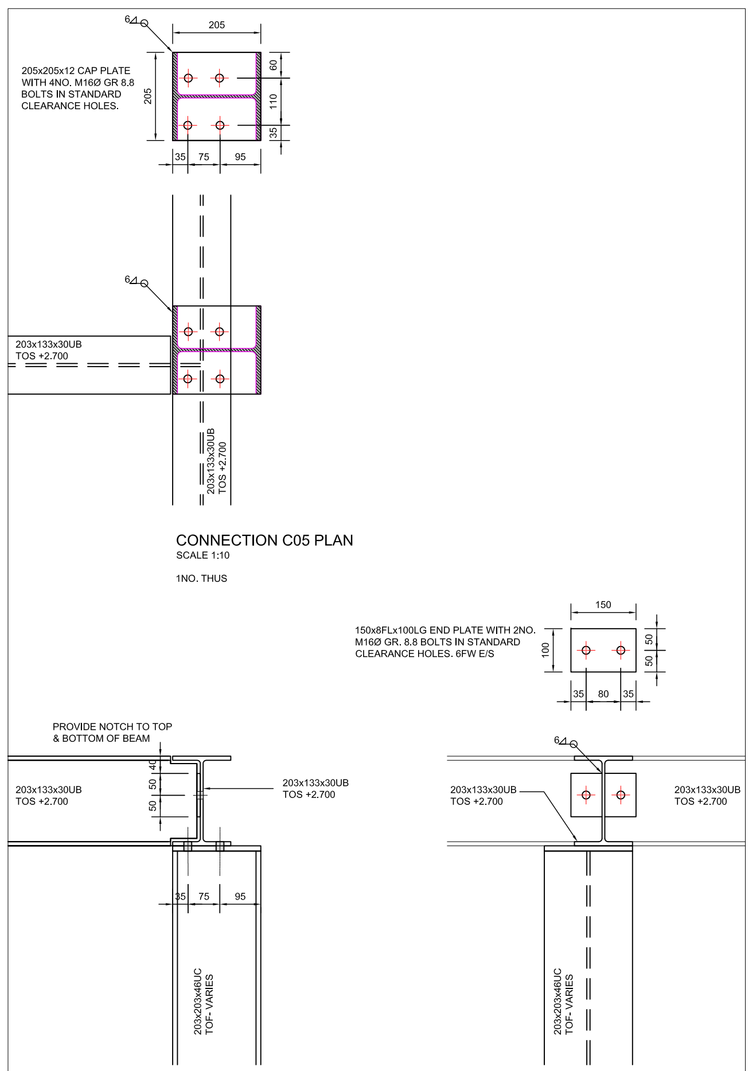

CONNECTION C05 PLAN
SCALE 1:10

1NO. THUS

CONNECTION C05 ELEVATION
SCALE 1:10

1NO. THUS

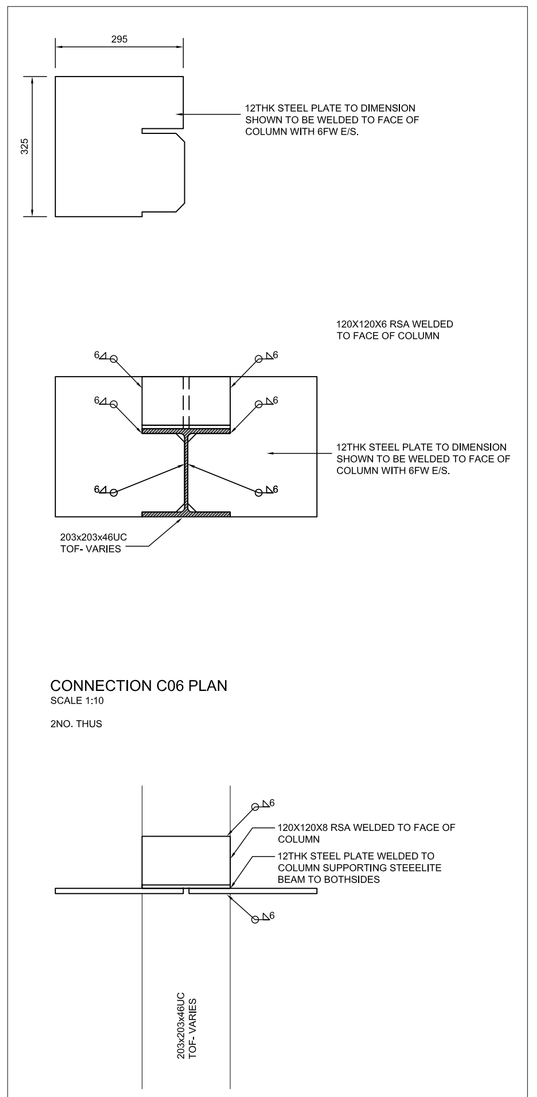

CONNECTION C06 PLAN
SCALE 1:10

2NO. THUS

CONNECTION C06 ELEVATION
SCALE 1:10

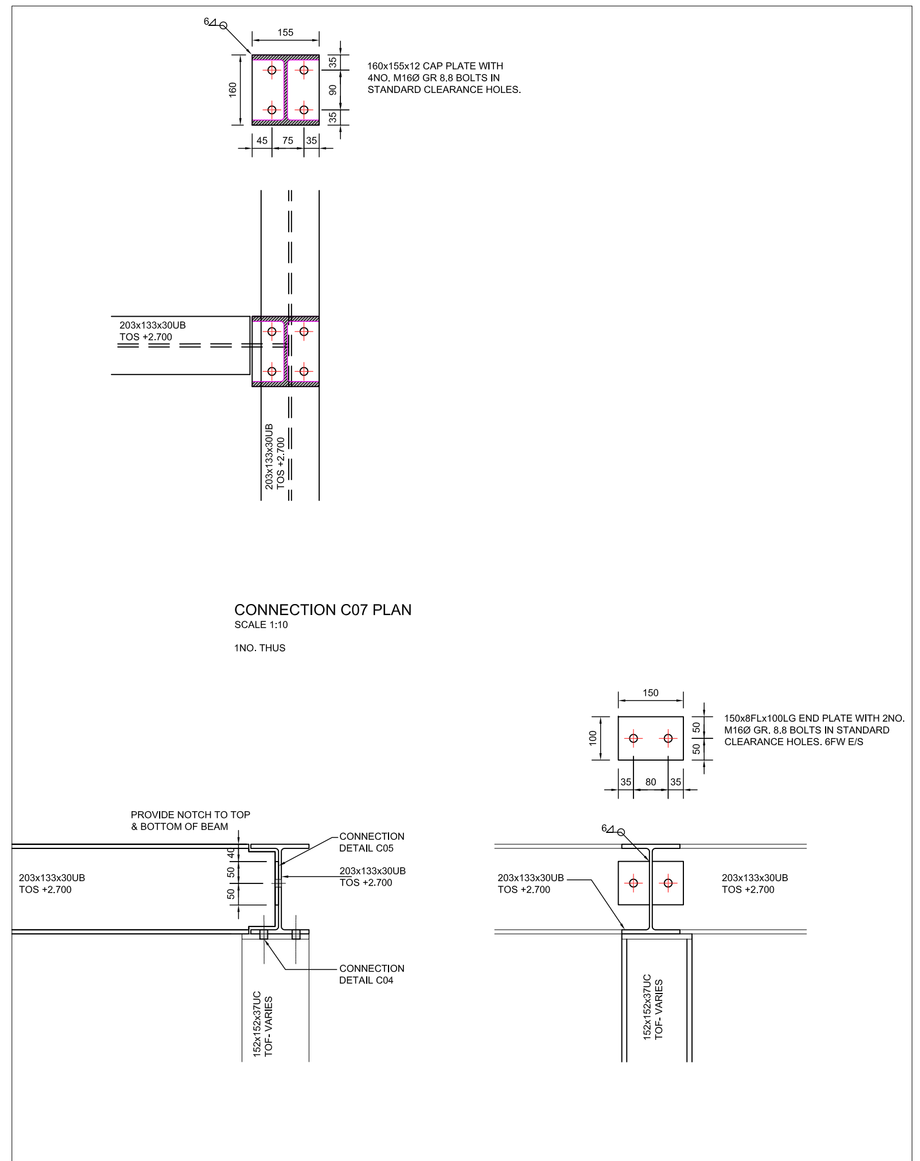

CONNECTION C07 PLAN
SCALE 1:10

1NO. THUS

CONNECTION C07 ELEVATION
SCALE 1:10

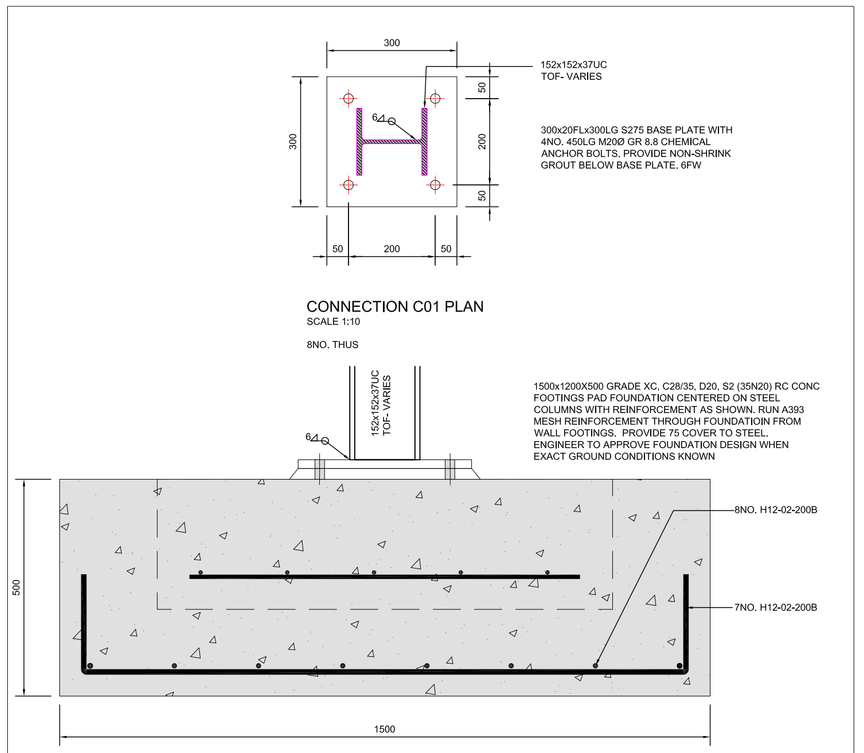

CONNECTION C01 PLAN
SCALE 1:10

8NO. THUS

CONNECTION C01 ELEVATION
SCALE 1:10

6NO. THUS

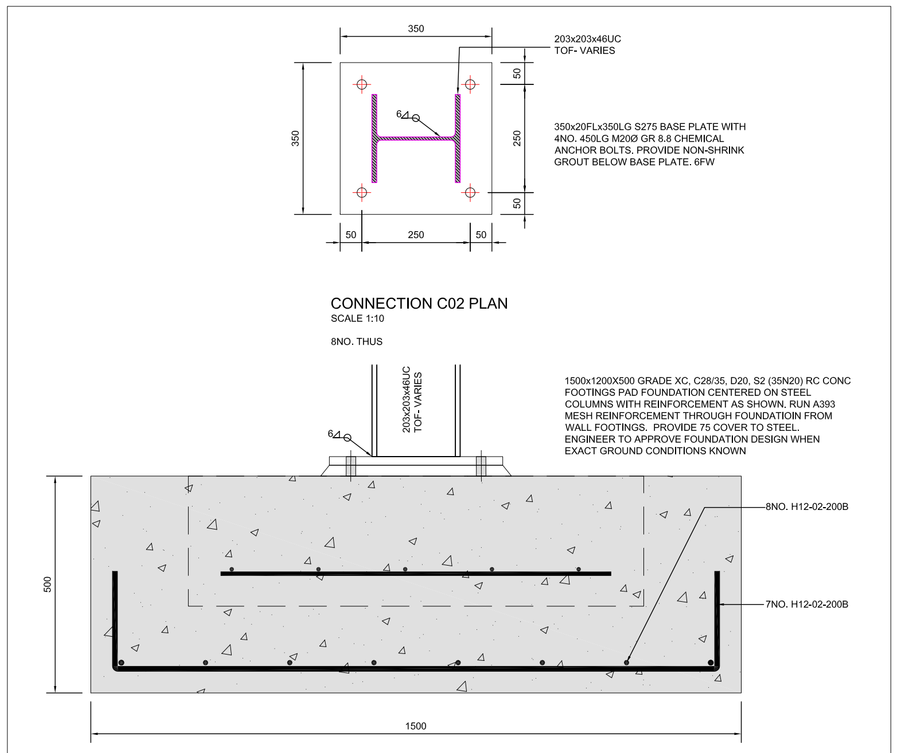

CONNECTION C02 PLAN
SCALE 1:10

8NO. THUS

CONNECTION C02 ELEVATION
SCALE 1:10

11NO. THUS

TENDER ISSUE
26/05/2023

DOOLEY CUMMINS
ARCHITECTS + ENGINEERS
STANHOPE ST., ATHY,
CO. KILDARE, R14 HT25
(059) 8640013
info@dcae.ie

ISSUE	DETAILS	CHK	DRN	DATE
0	TENDER ISSUE	CD	JD	26/05/2023

CLIENT B.O.M- KILMACANOGUE N.S
PROJECT EXTENSION TO KILMACANOGUE N.S
KILMACANOGUE N.S KILMACANOGUE, BRAY, CO. WICKLOW A98 D602
DRAWING STEEL CONNECTION DETAILS

PROJECT T3125
REVISION 0
PHASE TENDER
DRAWING NO 03/01
SCALE 1:50/1:10 A1
DATE MAY 2023

COPYRIGHT. LICENCE GRANTED ONLY TO THE NAMED CLIENT TO SUCH EXTENT AS TO ALLOW THE SPECIFIC WORKS TO BE CONSTRUCTED. THIS LICENCE DOES NOT EXTEND TO ANY OTHER WORKS. DO NOT SCALE FROM DRAWINGS. USE FIGURED DIMENSIONS ONLY. IF IN DOUBT, ASK. NOTIFY DCAE OF ANY ERRORS OR DISCREPANCIES. ALL WORKS SHALL BE CARRIED OUT IN ACCORDANCE WITH BUILDING REGULATIONS, SAFETY HEALTH & WELFARE AT WORK (CONSTRUCTION) REGULATIONS AND I.S. BS AND EN STANDARDS. WORKS REFERRED TO ON THIS DRAWING WHICH DO NOT MEET THE REQUIREMENTS OF THE ABOVE STANDARDS OR MAY CAUSE HAZARDOUS WORKING CONDITIONS SHALL BE BROUGHT TO THE ATTENTION OF DCAE. THE PERSON(S) RESPONSIBLE FOR CARRYING OUT THE WORKS SHALL CHECK THE ACCURACY OF THE DRAWINGS AGAINST THE SITE, ITS GEOMETRY AND CONDITIONS, PRIOR TO THE CARRYING OUT OF THE WORKS.