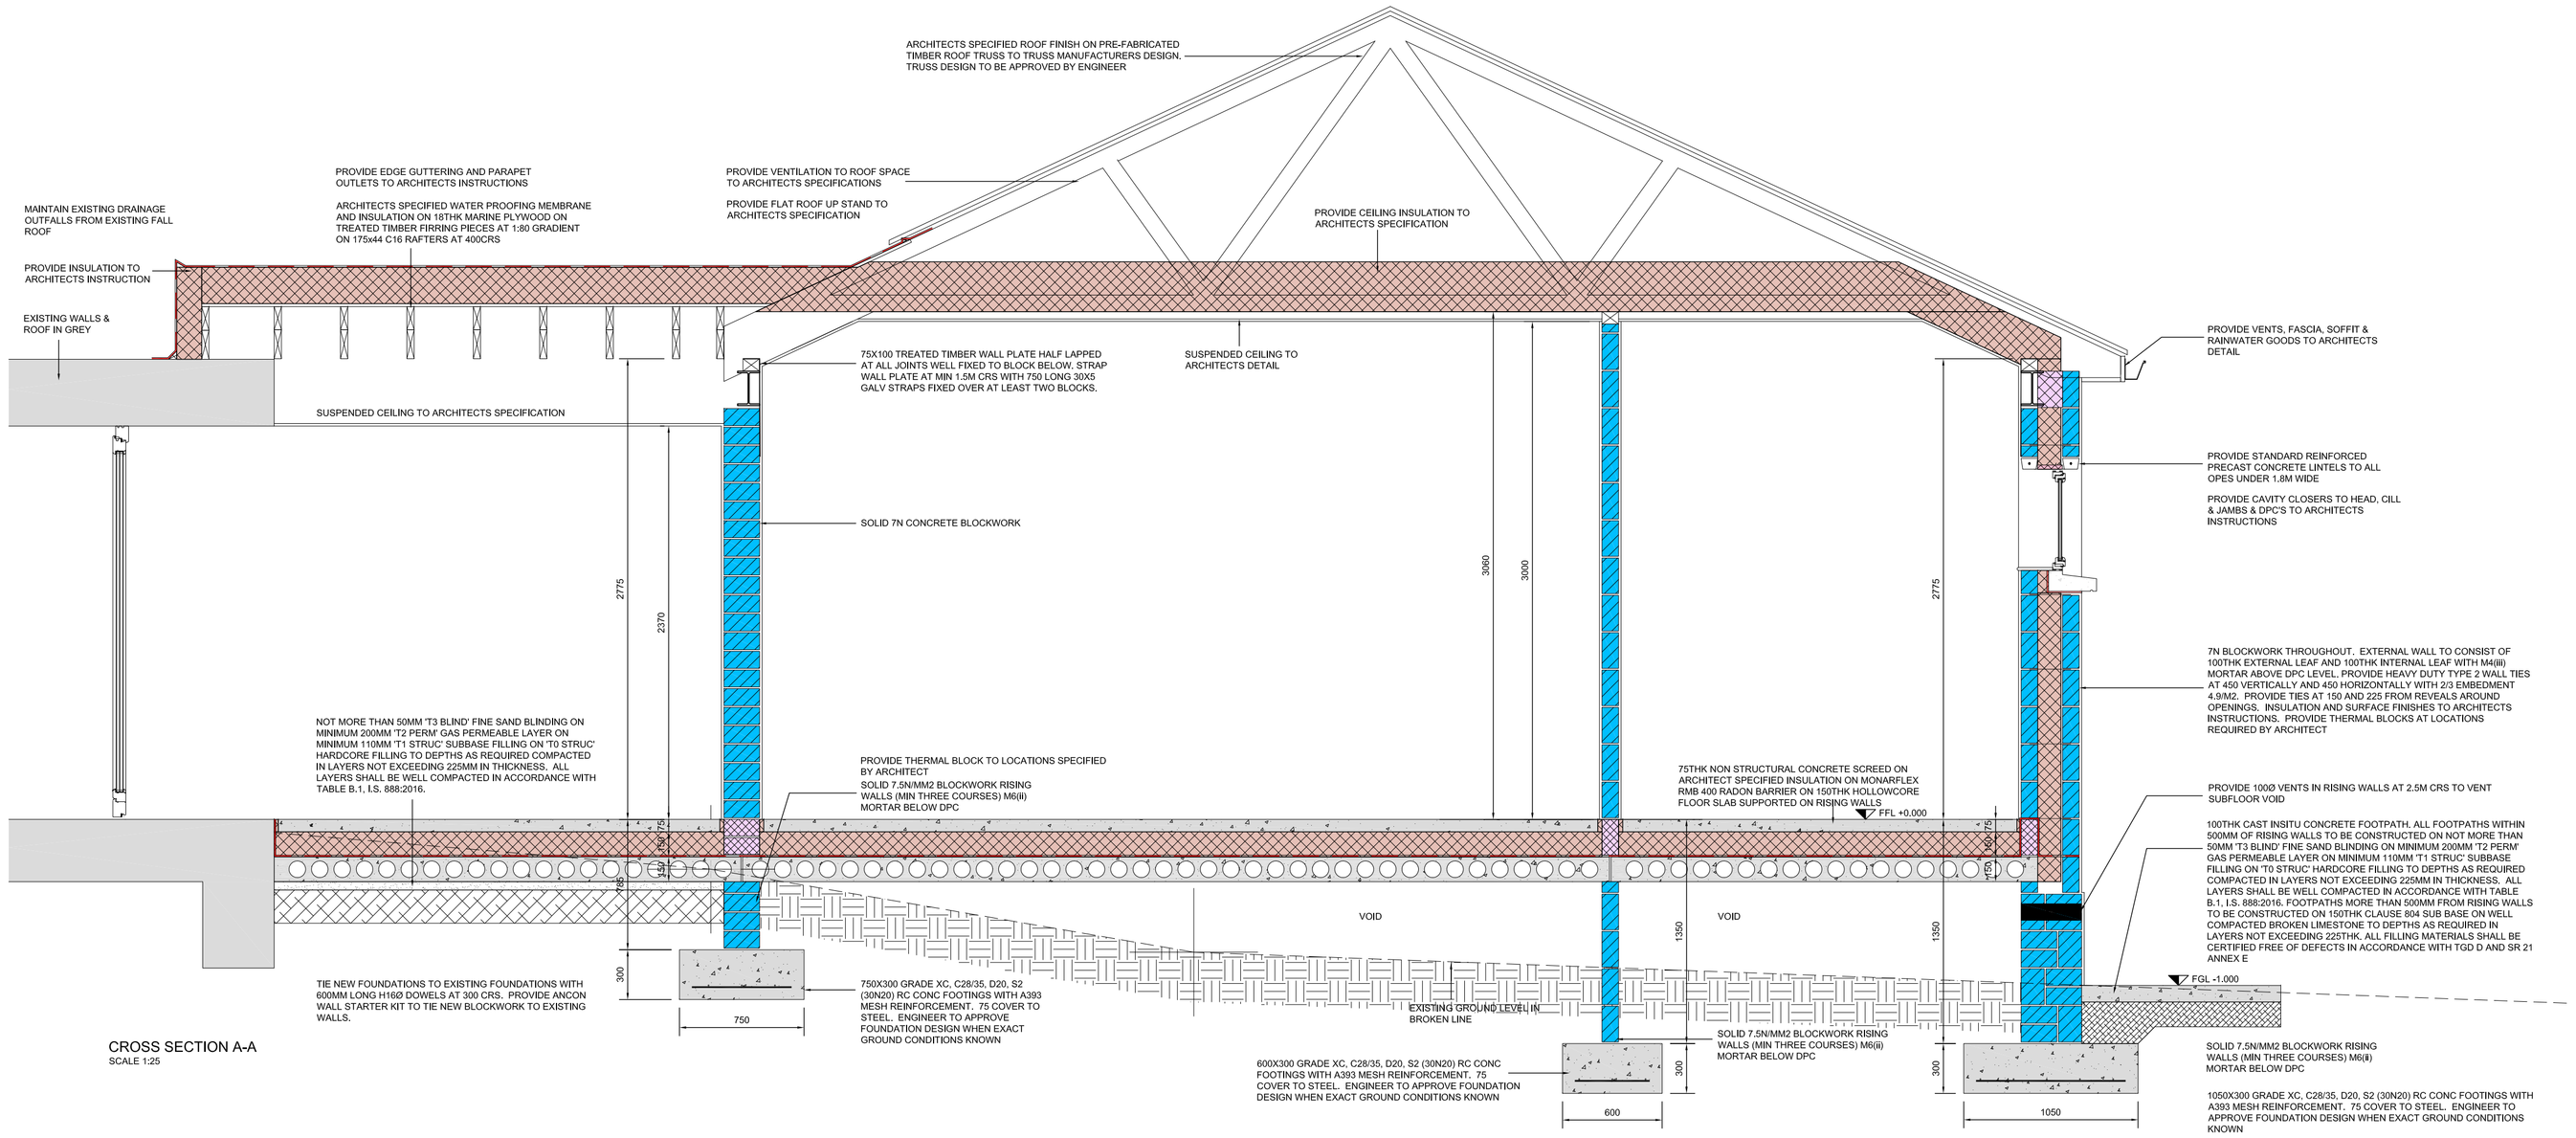

CROSS SECTION A-A
SCALE 1:25

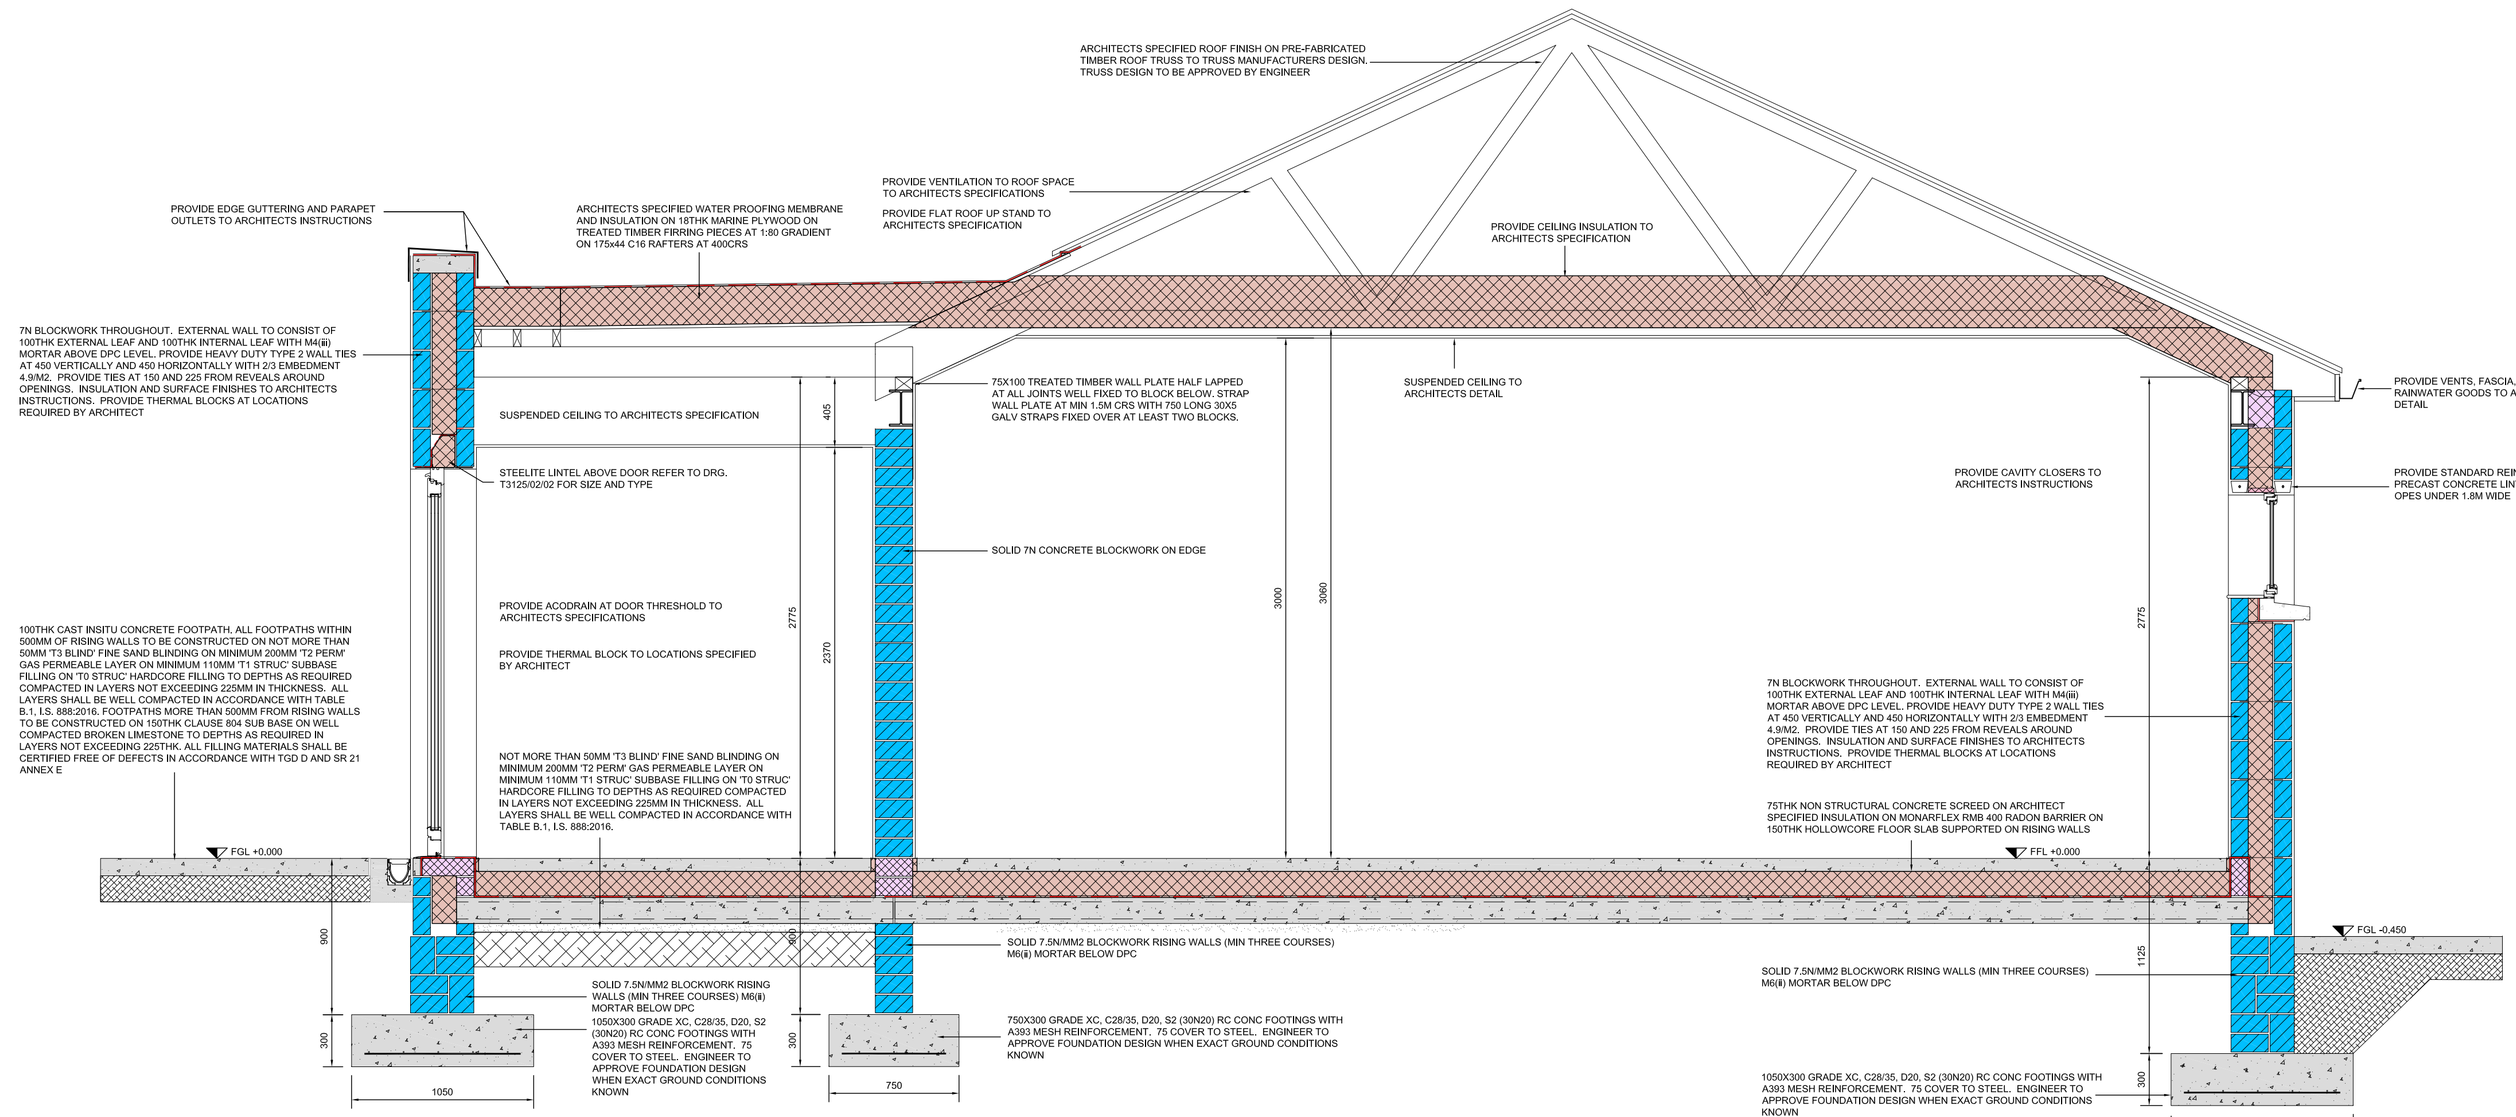

CROSS SECTION B-B
SCALE 1:25

TENDER ISSUE
26/05/2023

DOOLEY CUMMINS
ARCHITECTS + ENGINEERS

STANHOPE ST., ATHY,
CO. KILDARE, R14 HT25
(059) 8640013
info@dcuae.ie

ISSUE	DETAILS	CHK	DRN	DATE
0	TENDER ISSUE	CD	JD	26/05/2023

CLIENT B.O.M- KILMACANOGUE N.S
PROJECT EXTENSION TO KILMACANOGUE N.S KILMACANOGUE N.S KILMACANOGUE, BRAY, CO. WICKLOW A98 D602
DRAWING CROSS SECTIONS

PROJECT T3125
REVISION 0
PHASE TENDER
DRAWING NO 04/01
SCALE 1:25 A1
DATE MAY 2023

COPYRIGHT. LICENCE GRANTED ONLY TO THE NAMED CLIENT TO SUCH EXTENT AS TO ALLOW THE SPECIFIC WORKS TO BE CONSTRUCTED. THIS LICENCE DOES NOT EXTEND TO ANY OTHER WORKS. DO NOT SCALE FROM DRAWINGS, USE FIGURED DIMENSIONS ONLY. IF IN DOUBT, ASK. NOTIFY DCUE OF ANY ERRORS OR DISCREPANCIES. ALL WORKS SHALL BE CARRIED OUT IN ACCORDANCE WITH BUILDING REGULATIONS, SAFETY HEALTH & WELFARE AT WORK (CONSTRUCTION) REGULATIONS AND I.S. EN, IS NS STANDARDS. WORKS DEEMED TO BE THE DRAWING WHICH DO NOT MEET THE REQUIREMENTS OF THE ABOVE STANDARDS OR MAY CAUSE HAZARDOUS WORKING CONDITIONS SHALL BE BROUGHT TO THE ATTENTION OF DCUE. THE PERSONS RESPONSIBLE FOR CARRYING OUT THE WORKS SHALL CHECK THE ACCURACY OF THE DRAWINGS AGAINST THE SITE, ITS GEOMETRY AND CONDITIONS, PRIOR TO THE CARRYING OUT OF THE WORKS.