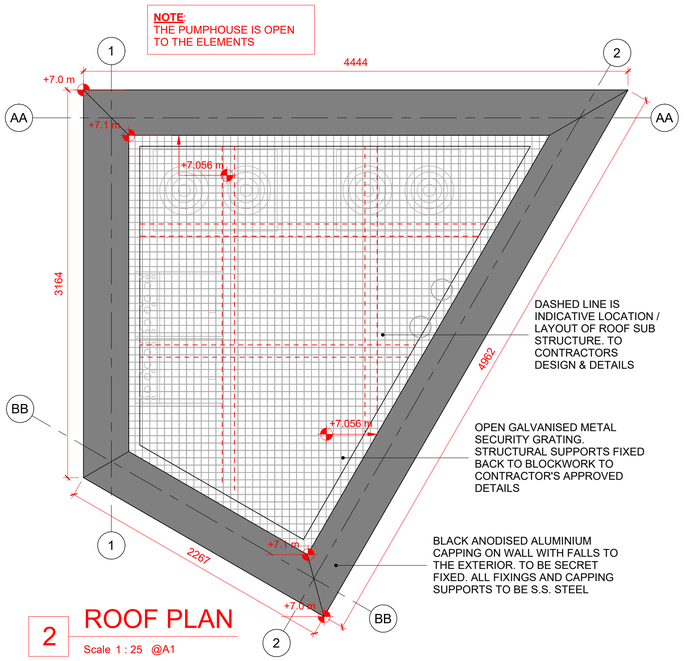

2 ROOF PLAN

Scale 1 : 25 @A1

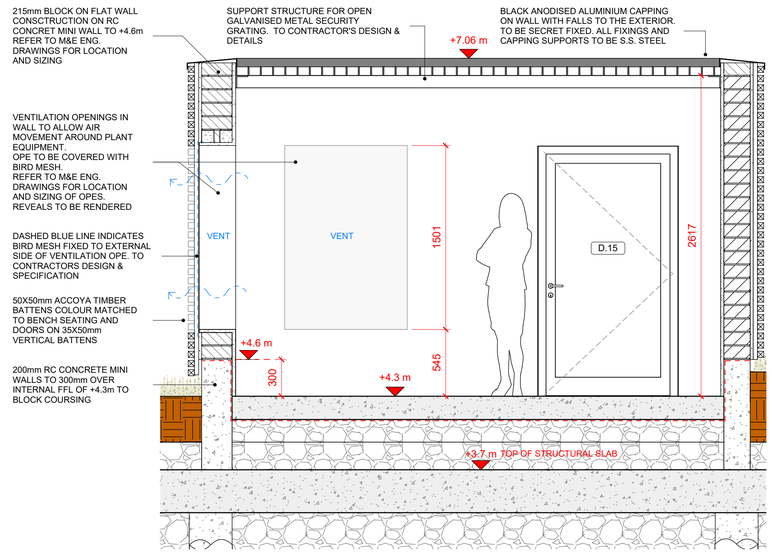

4 ELEVATION - A

Scale 1 : 25 @A1

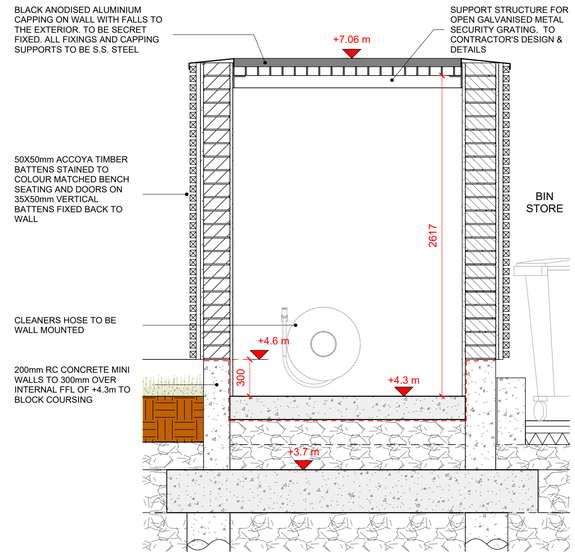

5 ELEVATION - B

Scale 1 : 25 @A1

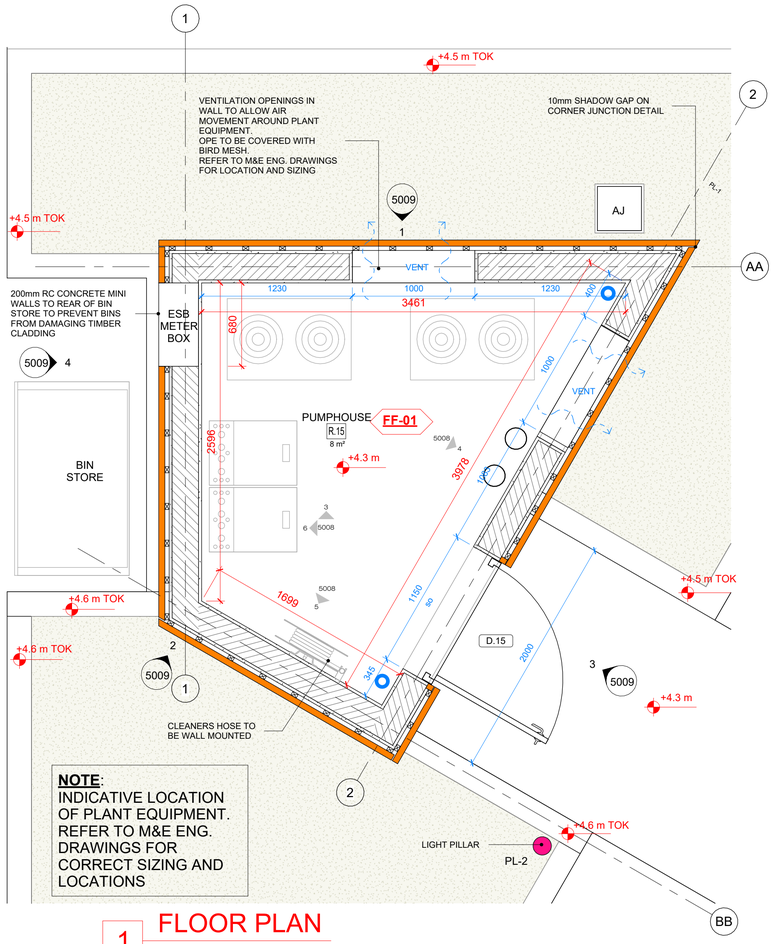

1 FLOOR PLAN

Scale 1 : 25 @A1

TIMBER CLADDING:

50 x 50mm TREATED ACCOYA HORIZONTAL BATTENS WITH STAINED FINISH TO ER APPROVAL & SAMPLES ON 35mm x 50mm TREATED ACCOYA VERTICAL BATTENS AT 300mm CENTRES ON BITUMINOUS / WATER PROOF LAYER APPLIED TO
25mm SAND & CEMENT WITH TROWELLED SMOOTH FINISH ON
215mm BLOCKWORK WALL WITH
25mm SAND & CEMENT WITH TROWELLED SMOOTH FINISH TO THE INTERNAL SIDE

ALL BATTENING IS TO BE SECRET FIXED USING STAINLESS STEEL SLIM LINE TORX HEAD SCREWS ALL SCREWS TO ALIGN VERTICALLY. ALL VERTICAL TIMBER BATTENS TO BE PAINTED BLACK (3 NO COATS HIGH QUALITY EXTERNAL GRADE TIMBER PAINT). ON SITE SAMPLE PANEL 1 X 1M TO BE AVAILABLE FOR ERS APPROVAL

NOTE:

THE WALLS OF THE PUMPHOUSE BUILDING TO BE RENDERED ON BOTH THE INTERNAL AND EXTERNAL FACES AS THEY WILL BE EXPOSED TO THE ELEMENTS.

NOTE: ON ESB METER BOX

THE CONSTRUCTION OF THE OPENING AND UNDERGROUND ROUTING OF CABELING TO BE FULLY COORDINATED WITH ESB NETWORKS AND TO THEIR STANDARD DETAILS

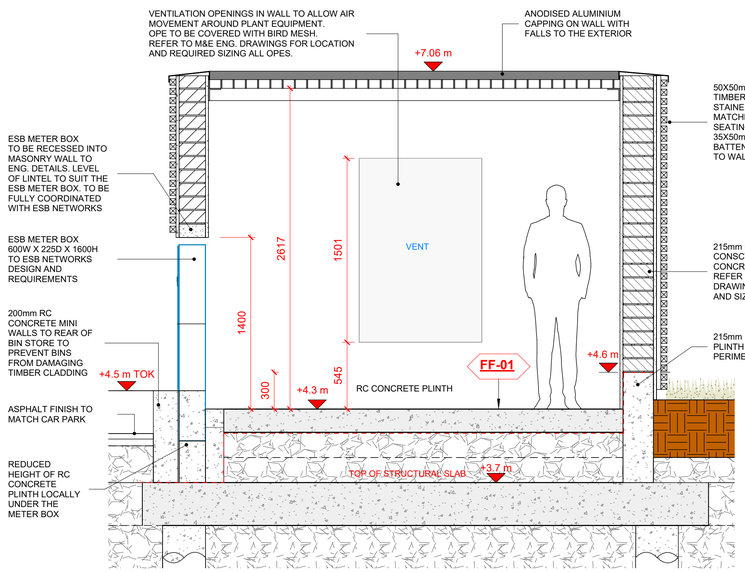

3 ELEVATION - C

Scale 1 : 25 @A1

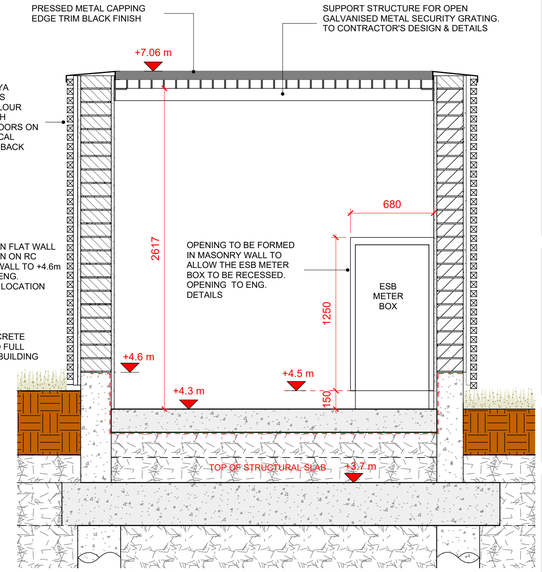

6 ELEVATION - D

Scale 1 : 25 @A1

NOTE:
Dimensions not to be scaled from drawing.
For any discrepancies found consult with design office.
Copyright © - Cork County Council Architect's Dept.
This drawing to be read in conjunction with all the Specification Documents.

M&E LEGEND

M&E INDICATIVE ONLY TO BE FULLY COORDINATED WITH M&E CONSULTANT

All lighting to be energy efficient
LUX LEVEL 200-300 AT FLOOR LEVEL

- SURFACE MOUNTED CEILING LIGHT WITH EMERGENCY SPOTLIGHT IP65 3200K
- EPOS TERMINAL RECESSED INTO WALL SIZE & FACEPLATE TO BE AGREED
- INTERNAL DOOR LOCK INDICATOR SENSOR SIZE & FACEPLATE TO BE AGREED
- PA POWER ASSISTED DOOR CLOSER
- PROPOSED POSITION ACCESSIBLE ALARM PANEL & LIGHT
- AUDIBLE ALARM SOUNDER/LIGHT EMERGENCY DOOR RELEASE
- PROPOSED POSITION FUSED SOCKET
- EMERGENCY ALARM RESET BUTTON
- EM EMERGENCY LIGHT 3HR WALL MOUNTED
- EM EMERGENCY LIGHT 3HR SOFFIT MOUNTED
- EM EMERGENCY FLOOD LIGHT 3HR WALL MOUNTED
- S SURFACE MOUNTED SMOKE DETECTOR IP 67
- DISABLED (DAC) ALARM PULL CORD
- I/O INPUT/OUTPUT DEVICE FIRE ALARM
- MECHANICAL EXTRACT VENT (ELEVATION)
- MECHANICAL EXTRACT VENT (PLAN)
- VENT THROUGH TO DUCT
- H HEAT DETECTOR IP 67
- SURFACE WALL MOUNTED UPLIGHTER ON COLUMNS TO LIGHT SOFFIT. IP 67 WITH EMERGENCY LIGHT AND MOTION DETECTION
- SURFACE WALL MOUNTED EXTERNAL LIGHT IP 67 WITH EMERGENCY LIGHT AND MOTION DETECTION
- SURFACE MOUNTED WALL LIGHT FITTING IP67 3200K
- EXIT FIRE EXIT SIGNAGE LIGHT IP 67

DRAINAGE LEGEND

- 1 NO. FLUSH MOUNTED RECESSED DRAIN
- 1 NO. FLOOR GULLY
- 1 NO. SLOT DRAIN
- 600 x 600 MANHOLE
- AJ ACCESS
- SOIL VENT PIPE (SVP)
- RAIN WATER DOWN PIPE (RWP)
- GROUNDS REQUIRED 171KG LOADING to drop down rails & shower seat & 131KG for grab rails

Rev	Description	Date
T.	TENDER ISSUE	13.07.2026

Revision

Project Stage: TENDER

Comhairle Contae Chorcaí
Roinn na nAiltirí
Seachadadh Caipitil
Halla an Chontae | Corcaigh | T12 R2NC | Éire
An tAltire Contae | Marcus O'Cuileáin

Cork County Council
Architect Department
Capital Delivery Directorate
County Hall | Cork | T12 R2NC | Ireland
County Architect | Mark Collins
T +353-021 428 5430 | architects@corkcoco.ie | www.corkcoco.ie

Protect Title: Claycastle Watersports Facility
Youghal Co. Cork

Drawing Title:
PUMPHOUSE

Design Team:
Cork County Council
Architects Department
Capital Delivery

Date:	Jan 2023	Dwg No:
Scale:	1:25	5008
Sheet:	A1	
Stage ID:	T	

File. No: CCWF-CCC- ZZ- 00-DR-A- 5008

Job No: ATS1_S_2021_025