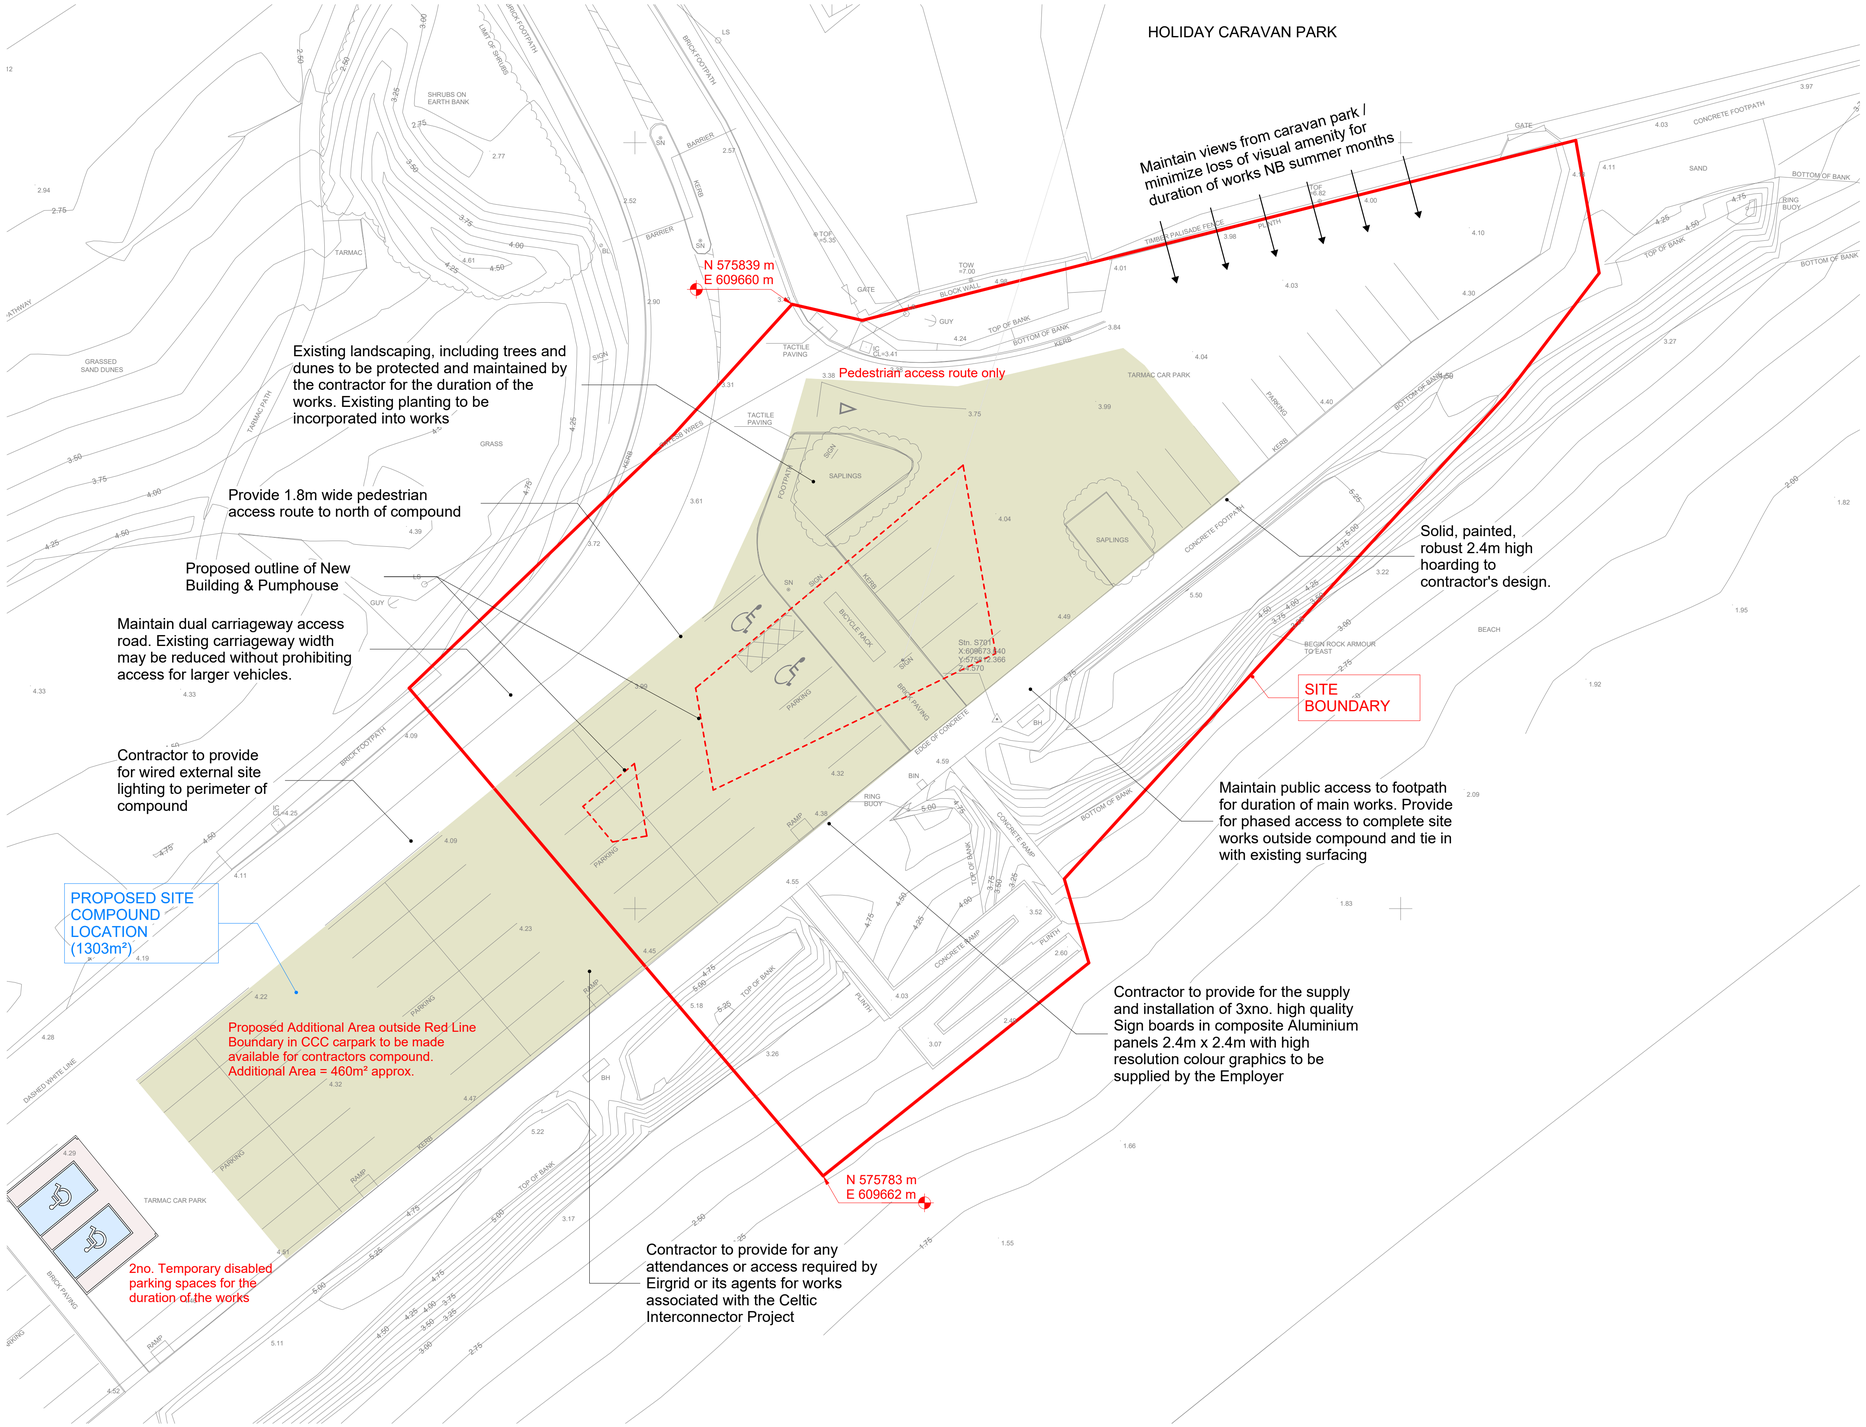

1 POSSESSION OF SITE PLAN

Scale 1 : 200 @A1

0m 2m 4m 10m 20m

SCALE: 1:200

NOTE:
Dimensions not to be scaled from drawing.
For any discrepancies found consult with design office.
Copyright © - Cork County Council Architect's Dept.
This drawing to be read in conjunction with all the Specification Documents.

POSSESSION OF SITE PLAN LEGEND

- SITE BOUNDARY
- PROPOSED OUTLINE OF NEW BUILDING & PUMPHOUSE
- PROPOSED SITE COMPOUND LOCATION (1303m²)

Rev	Description	Date
T.	TENDER ISSUE	13.07.2026

Revision

Project Stage: **TENDER**

Comhairle Contae Chorcaí
Roinn na nAiltirí
Seachadadh Caipitil
Halla an Chontae | Corcaigh | T12 R2NC | Éire
An tAltire Contae | Marcus O'Colleáin

Cork County Council
Architect Department
Capital Delivery Directorate
County Hall | Cork | T12 R2NC | Ireland
County Architect | Mark Collins
T +353-021 428 5430 | architects@corkcoco.ie | www.corkcoco.ie

Protect Title: **Claycastle Watersports Facility**
Youghal Co. Cork

Drawing Title:
POSSESSION OF SITE PLAN

Design Team:	Date: Jan 2023	Dwg No:
Cork County Council Architects Department Capital Delivery	Scale: 1:200	0020
	Sheet: A1	
	Stage ID: T	

File. No: **CCWF-CCC- ZZ- ZZ-DR-A- 0020**

Job No: **ATS1_S_2021_025**