SIGN W130
ROAD HUMP
50m AHEAD OF RAMP
CRANKED POLE
ON SHORE SIDE
DUE TO RESTRICTED
SPACE

ESB

PERMITTED SERVICE DOCK

EXISTING
FIELD
ACCESS

PERMITTED SERVICE DOCK

DROP KERB

CONCRETE ARMOUR

FOOTPATH

MH

GY

5.2M

NEW GY

SIGN RUS 066
CRANKED POLE
ON NARROW SIDE

EXISTING RAMP

COLD APPLIED ANTISKID (BAUXITE)

TIDAL POOL SIGNAGE

LIFE GUARD
HUT

RINSE STATION
AND GUARD RAIL
Approx. 4.0x2.0m

5.5M

1.5M

5.0M

EXISTING ROAD. NO SURFACING WORKS TO BE UNDERTAKEN

PROPOSED PIPEWORK
TO RINSE STATIONS
EXISTING TAP

SHUTTER AND CONSTRUCT
1m WIDE ACCESS STRIP AROUND
EXISTING WORN CONCRETE.

EXISTING FOOTPATH

EXISTING
FIELD
ACCESS

RINSE
STATION

ESB

PROPOSED
CHANGING
SHELTERS
AND GUARD RAIL

DROP KERB

PROPOSED ACCESS STEPS
ALTERATION TO
EXISTING RAILINGS
ALIGN GAP WITH TACTILES AND
CROSSING

BREAK OUT
PAVING
INSTALL
CONCRETE

SIGN W130
ROAD HUMP
50m AHEAD OF RAMP
CRANKED POLE
ON SHORE SIDE
DUE TO RESTRICTED
SPACE

SIGN RUS 066
CRANKED POLE
ON NARROW SIDE

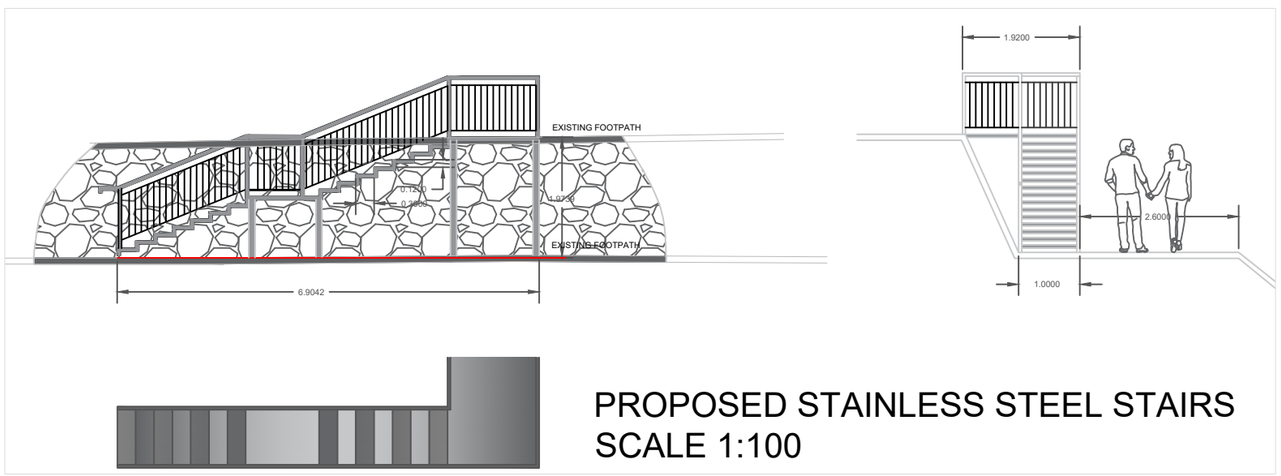

PROPOSED STAINLESS STEEL STAIRS
SCALE 1:100

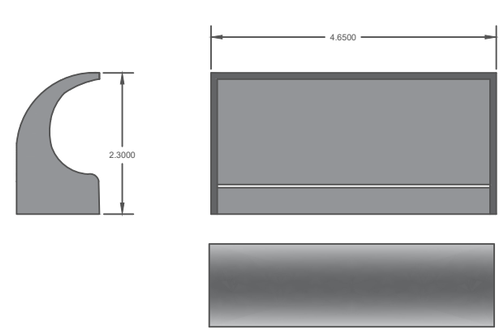

PROPOSED CHANGING SHELTERS
SCALE 1:100

Project Name: Belmullet Tidal Pool
:Proposed Layout, Traffic Calming and additional facilities.

Filename:

Designed: ML
Drawn: ML
Checked: DO'M

Scale(s): 1:250 @A2 (Main View)

Project Number:
Drawing Number: 001
Rev: 1

Note:

Rev.	By	Date	Description
1	ML:	21/01/2026	Indicative Drawing **DRAFT**

© Tailte Eireann Surveying. All rights reserved. Licence number CYAL50380246

LEGEND

MAYO COUNTY COUNCIL
Tourism, Recreation and Ammenity
Mayo House,
Castlebar,
County Mayo.
Tel: +353- 094 9064299

Comhairle Contae Mhaigh Eo
Mayo County Council