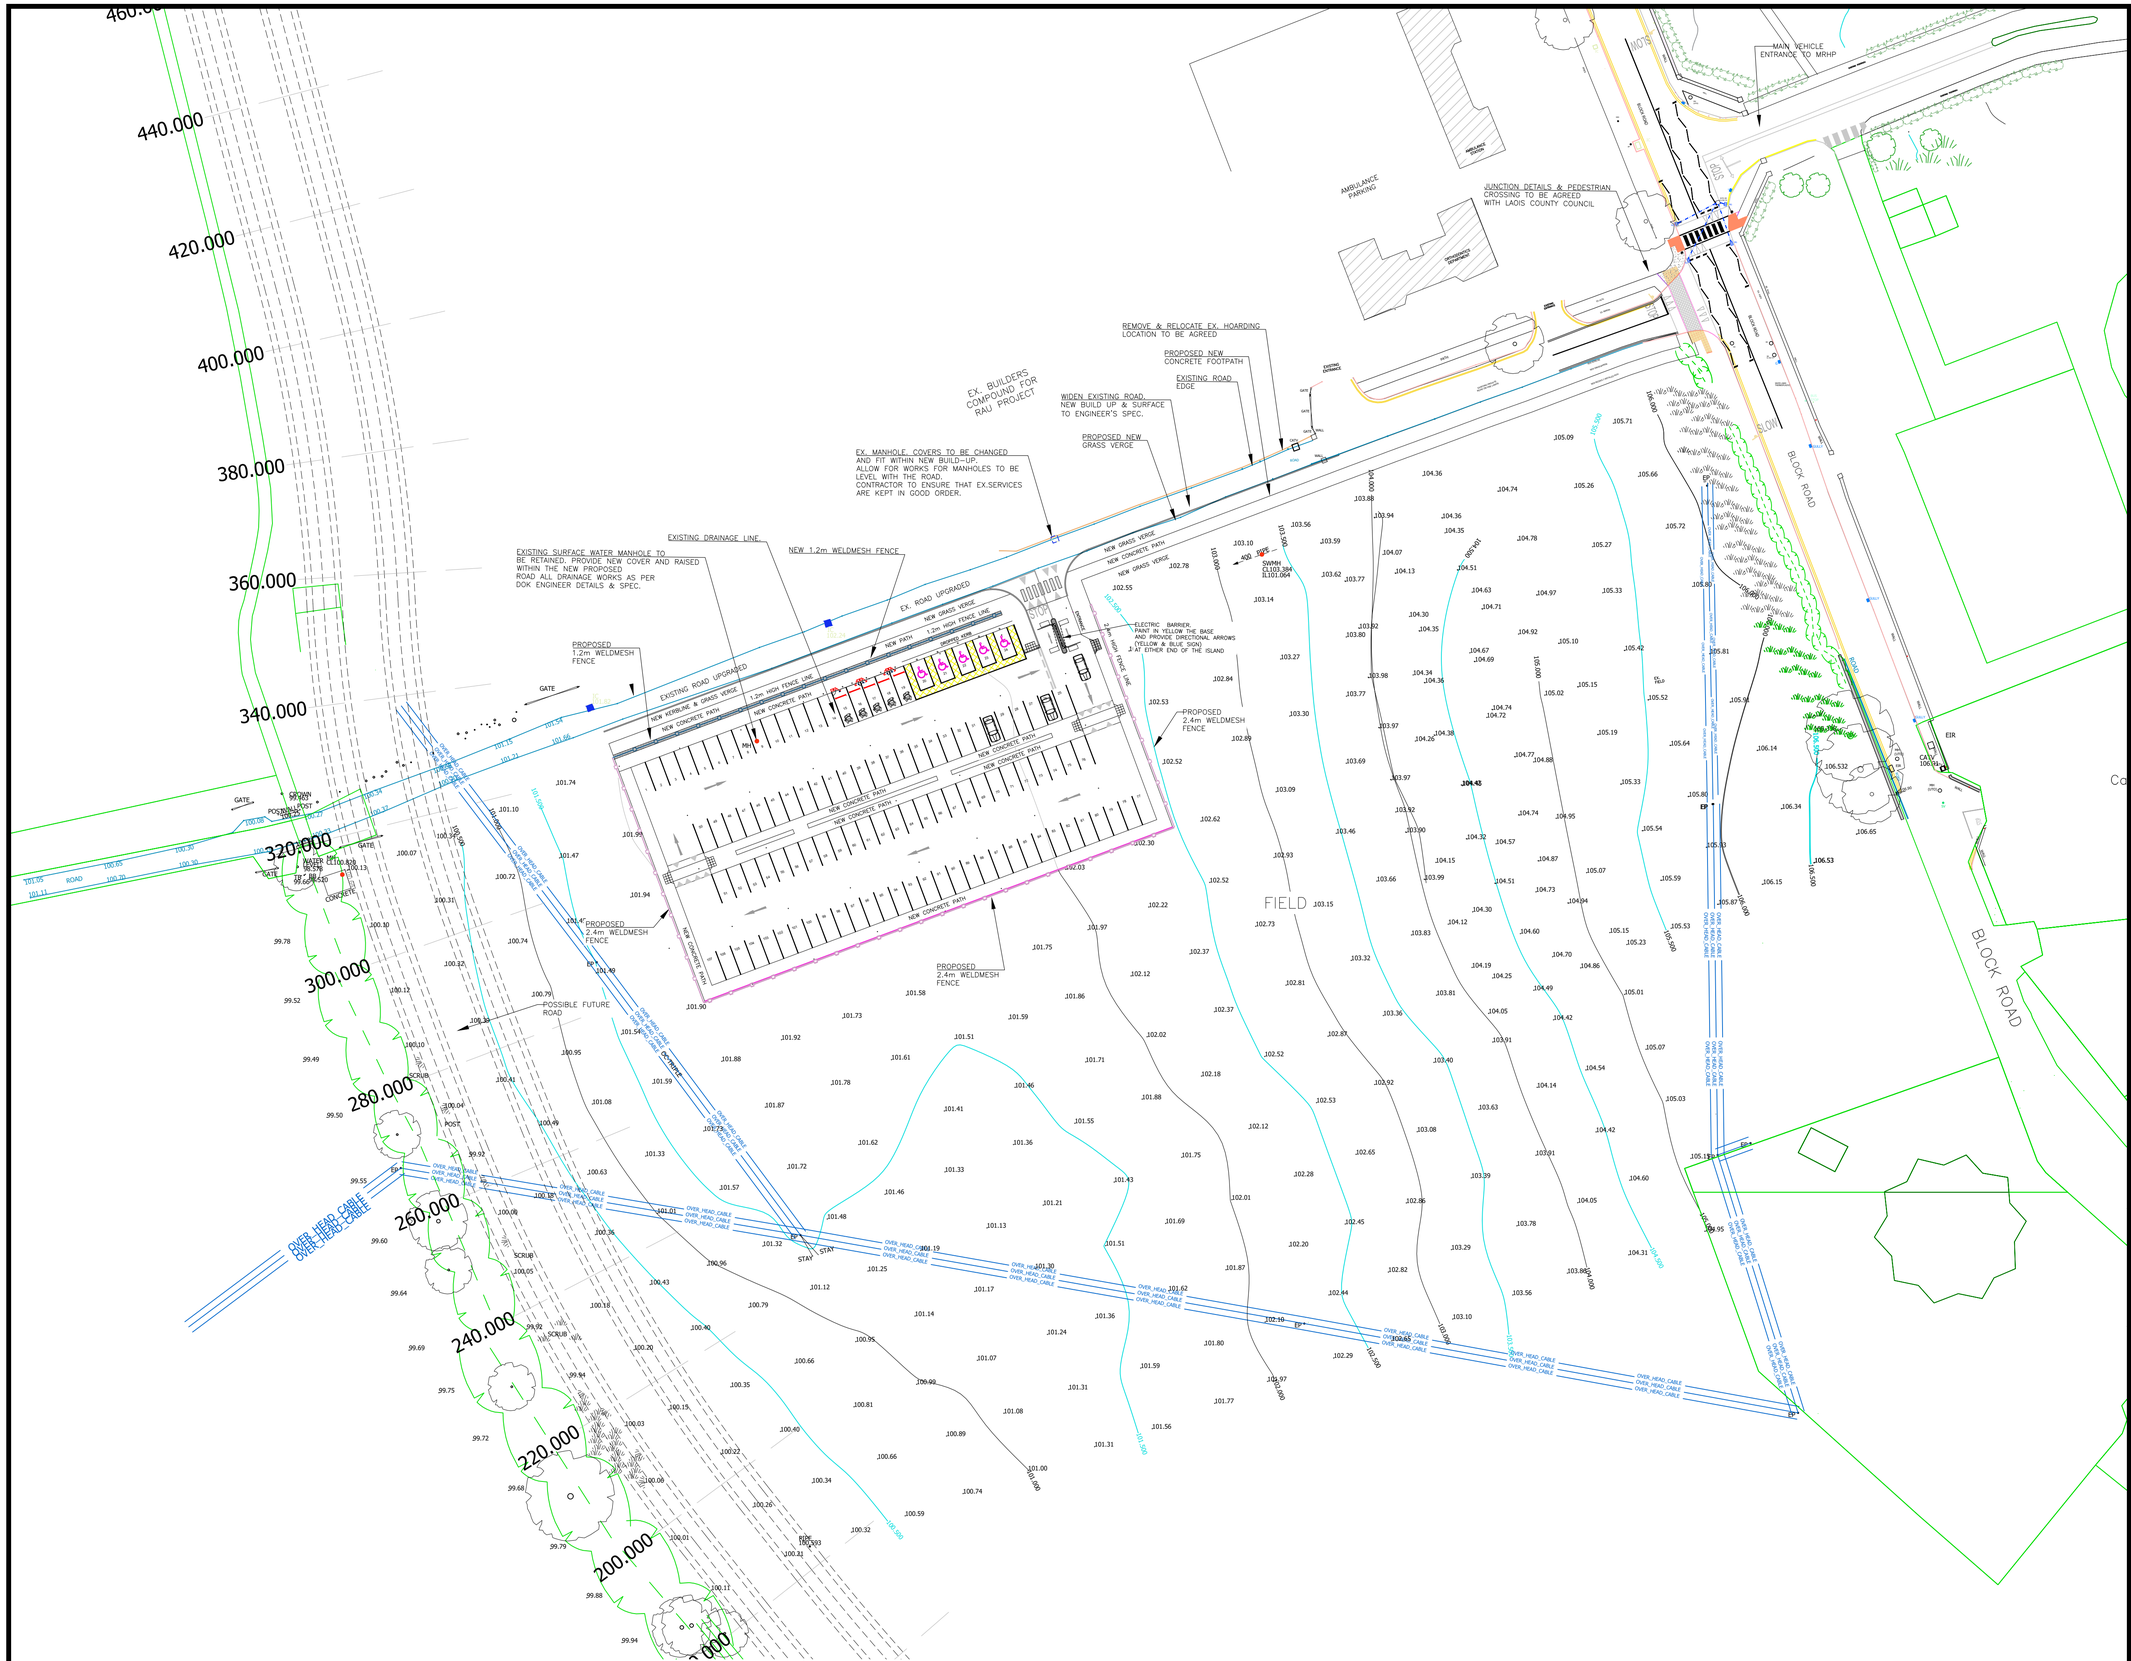

1. SITE LAYOUT PLAN - AS PROPOSED

(Scale 1:500/A1)

NOTE WELL:

1. THESE ARE CONSTRUCTION DRAWINGS ONLY.
2. CHECK ALL DIMENSIONS ON SITE.
3. DO NOT SCALE OFF THESE DRAWINGS

IMPORTANT NOTE:

All dimensions to be checked on site. Any discrepancies between site and figured dimensions to be brought immediately to the architect's attention and confirmed prior to construction. The information contained in this drawing is not exhaustive. All works to be carried out in compliance with the current Building Regulations. If in doubt please contact the architect for clarification or further information prior to construction.

This drawing should be read in conjunction with the relevant consultants' drawings. Refer to consulting engineer's drawings for structural design and specification. Refer to architect's drawings for all setting out and detailed design. Any inconsistencies between structural and architectural drawings to be brought immediately to the architect's attention and confirmed prior to construction.

Any deviation from the design or specification to be brought immediately to the architect's attention and confirmed prior to construction. All products to be installed in strict accordance with the manufacturer's instructions. All subcontractors to confirm site dimensions with the main contractor prior to manufacture. Subcontractors to supply fabrication drawings to the architect for approval or comment prior to manufacture.

LEGEND & KEY:

PROPOSED NEW PERIMETER WELDMESH FENCE 2.4 M HIGH

PROPOSED NEW PERIMETER WELDMESH FENCE 1.2 M HIGH

N

REV	DESCRIPTION	DATE
B	DRAFT PEDESTRIAN CROSSING INDICATED	11.02.25
A	CAR PARK LOCATED CLOSER TO EX.ROAD	05.09.24
-	PROPOSED NEW CAR PARK LOCATION	03.09.24

FITZGIBBON McGINLEY ARCHITECTS
UNIT W9C
LADYTOWN BUSINESS PARK,
NAAS, CO. KILDARE
TEL: 045 409 190

CLIENT:

HEALTH SERVICE EXECUTIVE
MIDLAND REGIONAL HOSPITAL
BLOCK ROAD, PORTLAOISE, CO. LAOIS

PROJECT:

PROPOSED NEW CAR PARK LAYOUT ACROSS THE AMBULANCE STATION AT MIDLAND REGIONAL HOSPITAL PORTLAOISE

DRG. TITLE:

SITE LAYOUT PLAN– AS PROPOSED

SCALE: 1:500/A1	DRAWN BY: R.QUINN	
CHECKED BY: BF	DATE: FEB.2025	
JOB No.: 2337	DRG. No.: CON.003	REVISION: B

© FITZGIBBON MCGINLEY ARCHITECTS LTD.