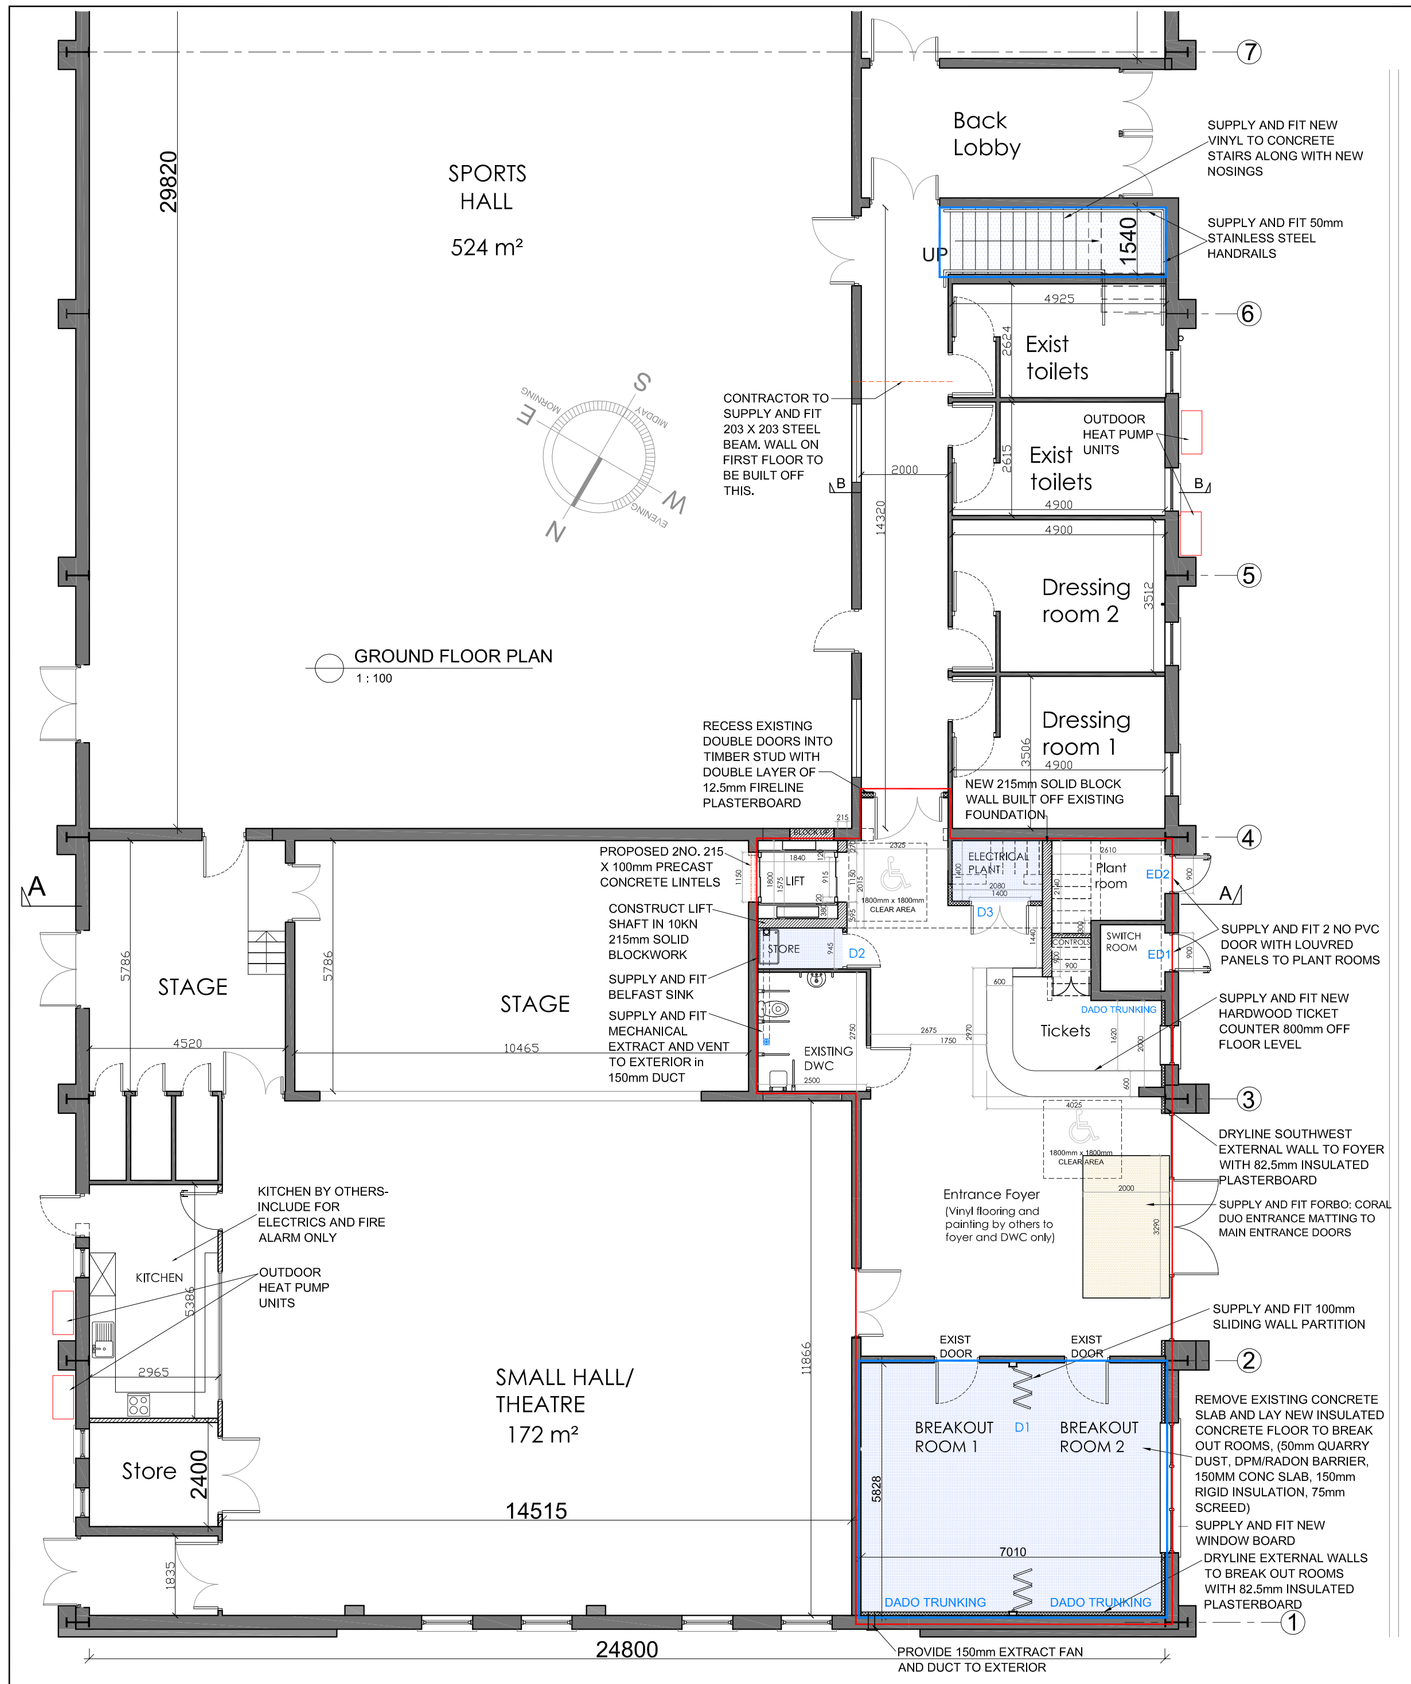

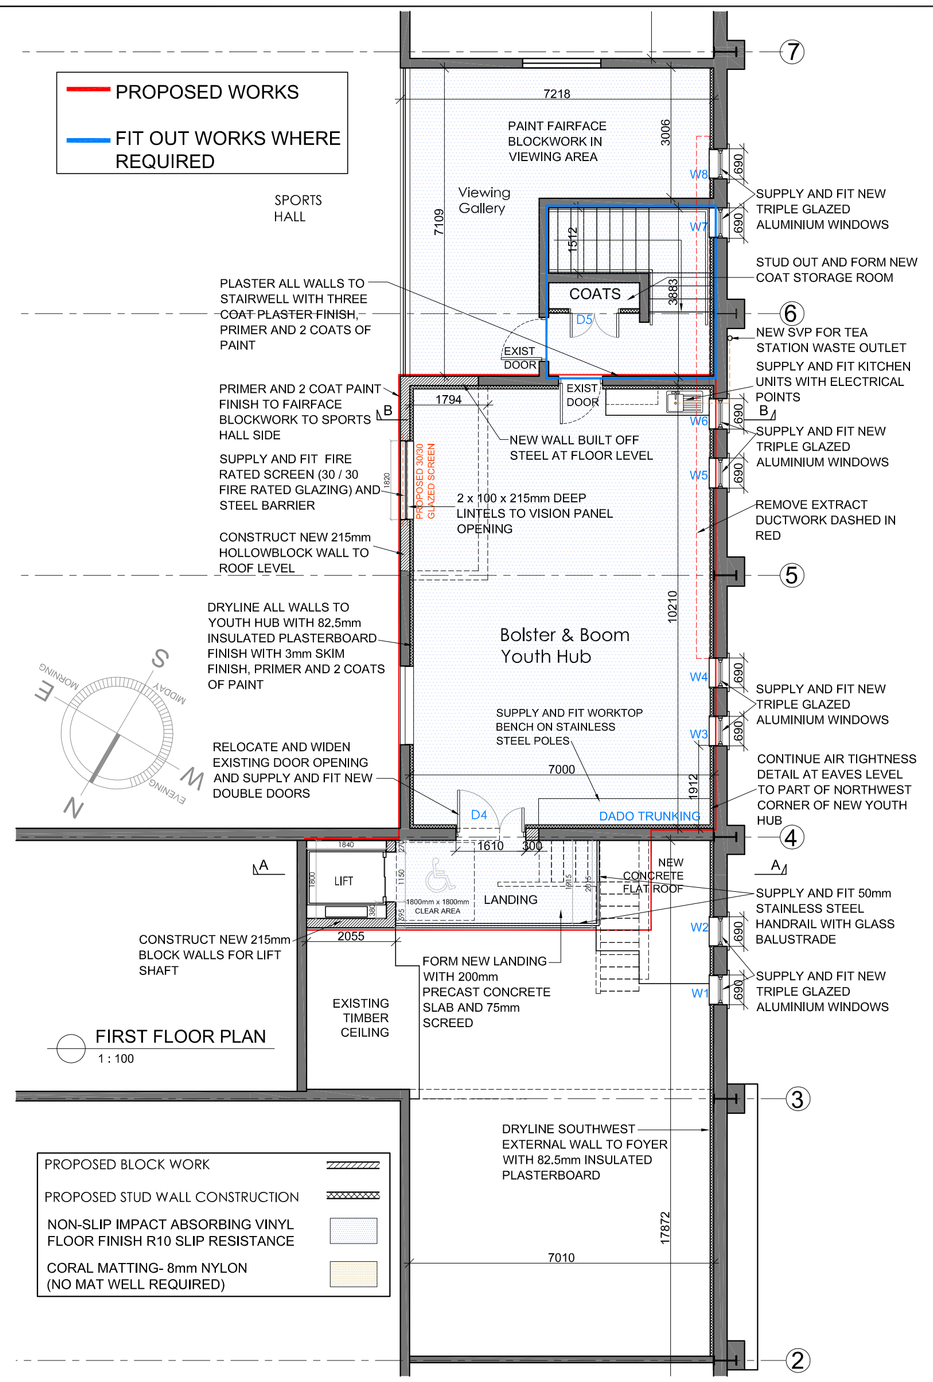

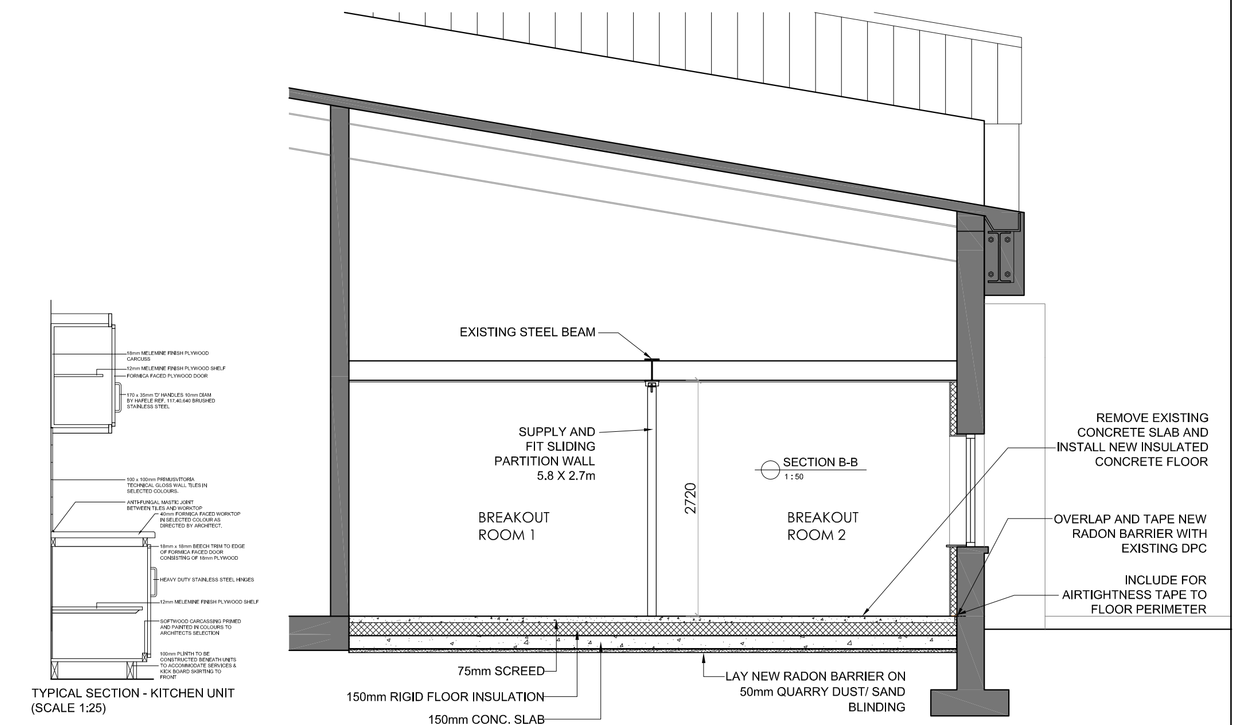

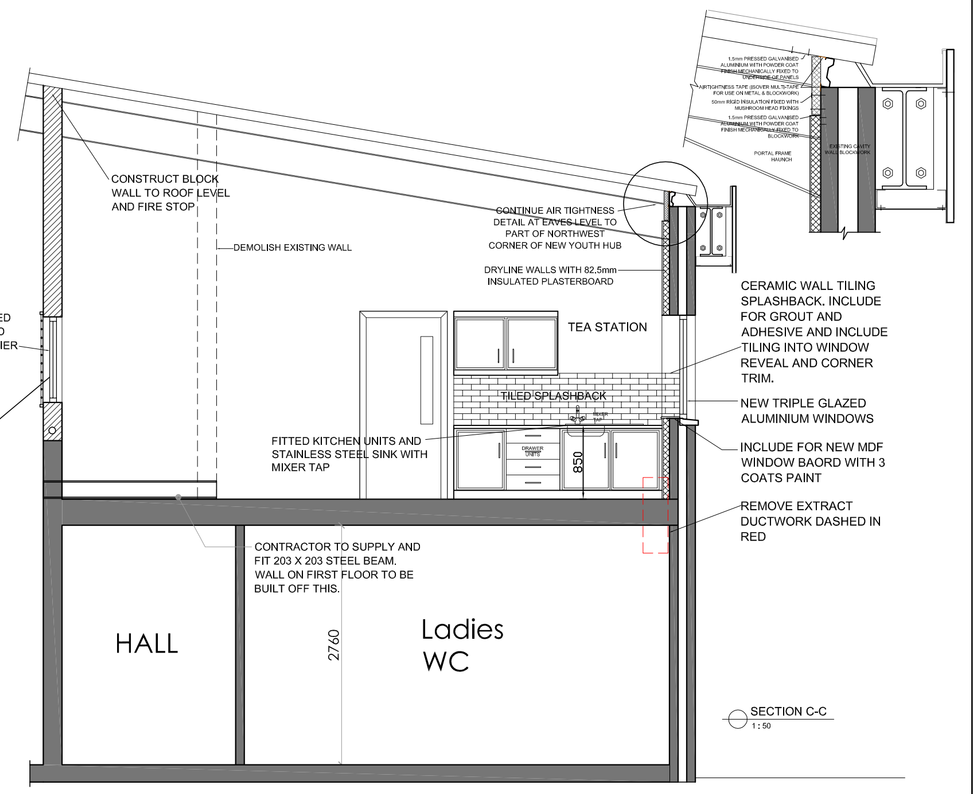

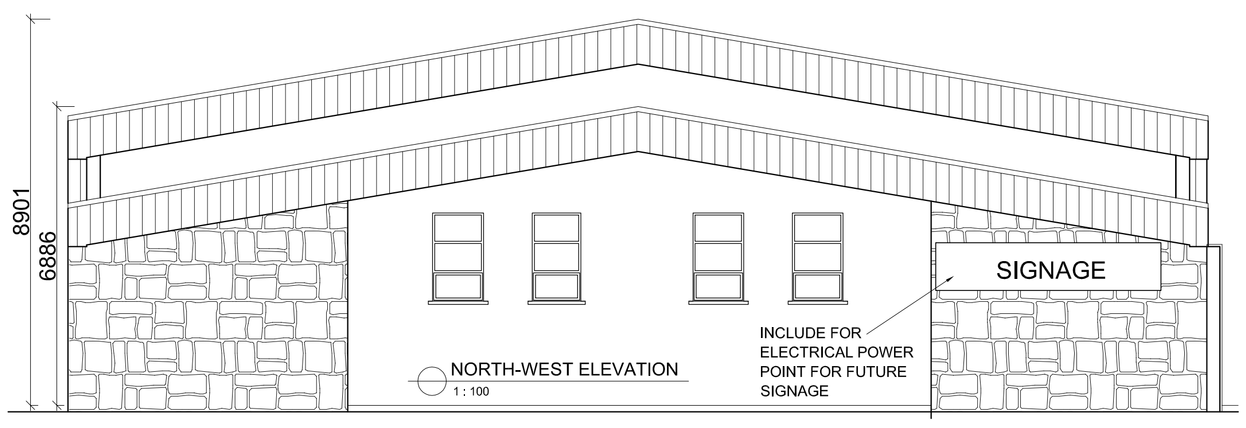

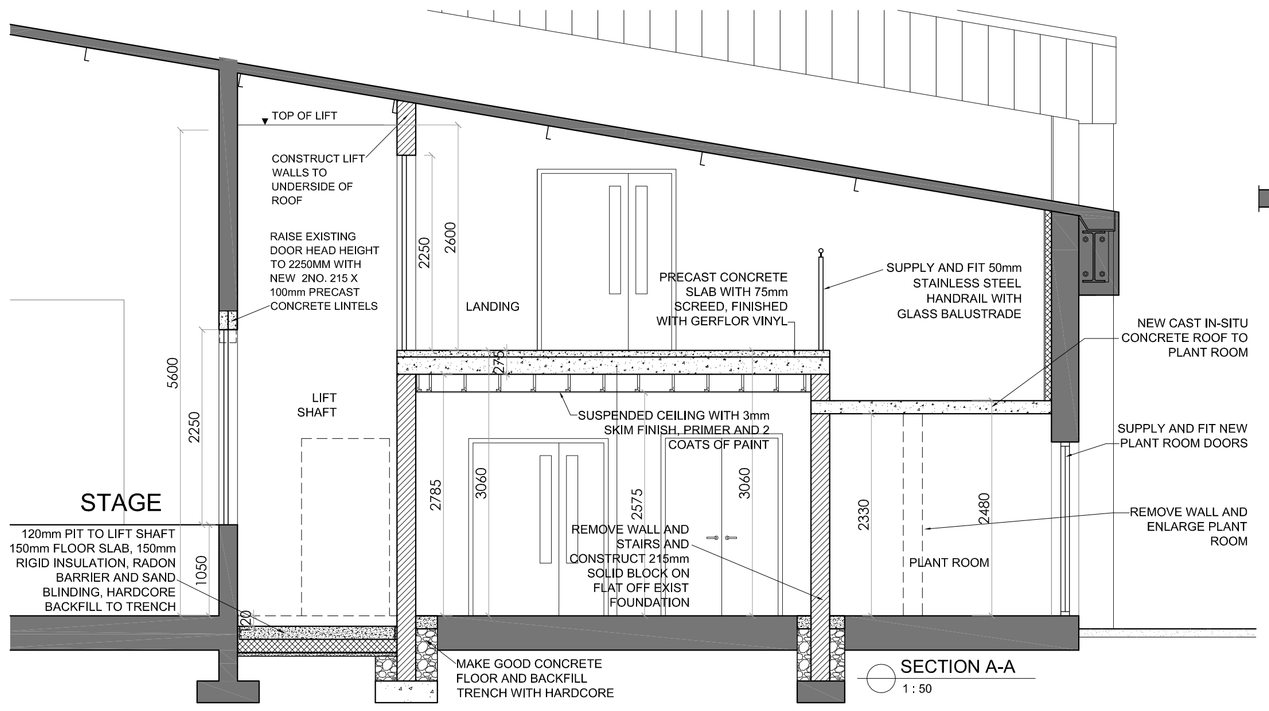

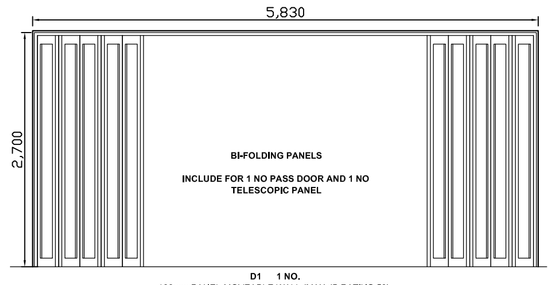

D1 1 NO.
100mm PANEL MOVEABLE WALL (MAX dB RATING 50)
FINISH: MFC LOW-PRESSURE LAMINATE

REPLACEMENT WINDOWS

NOTES:

- ALL DOORS/WINDOWS TO BE TRIPLE GLAZED ALUMINIUM WITH POLYESTER POWDER COATING- RAL COLOUR TO BE AGREED PRIOR TO ORDER OF WINDOWS
- OVERALL THERMAL TRANSMITTANCE OF UNIT TO BE **1.2 W/m²K**
- GLAZING 40mm UNIT- ARGON FILLED CAVITIES. TRIPLE GLAZING UNIT U-VALUE OF MINIMUM 1.0 W/m2K).

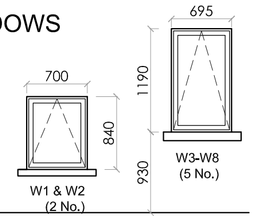

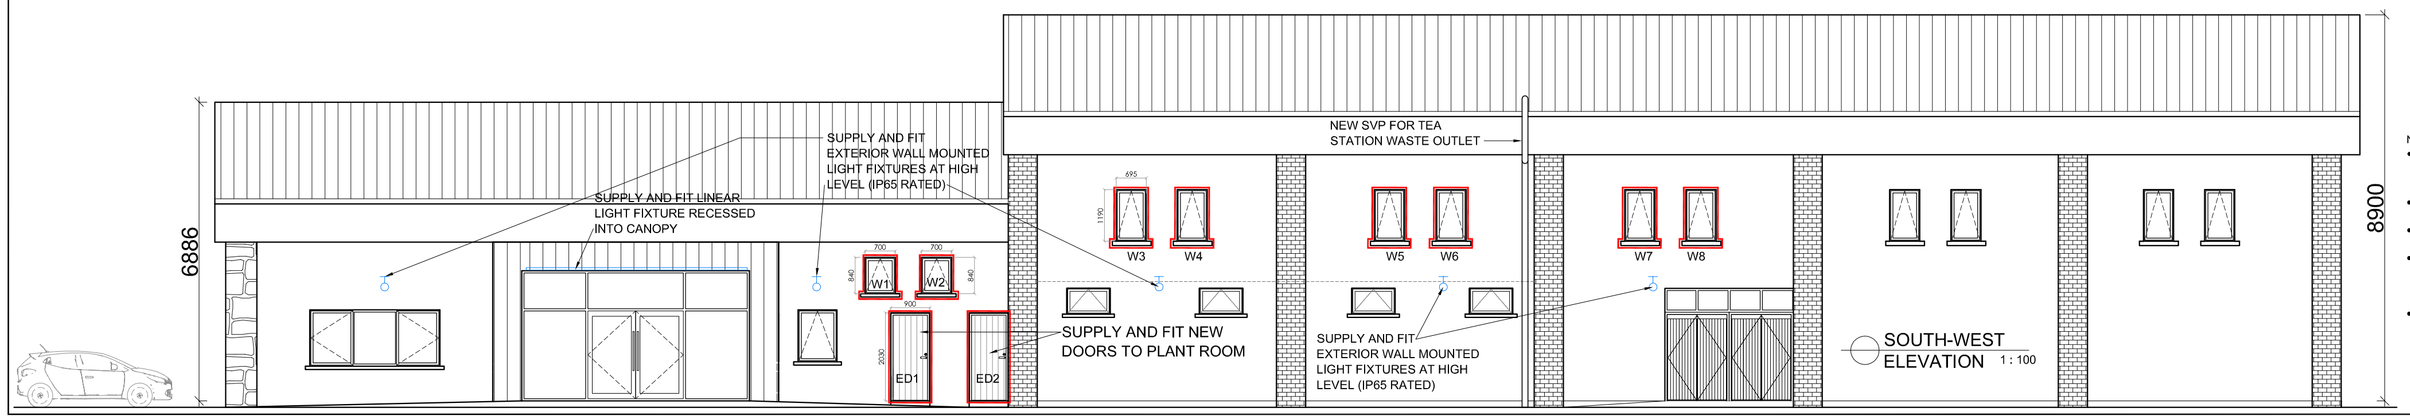

INTERNAL DOORS

NOTES:

- ALL INTERNAL DOORS TO BE FLUSH PANEL PAINT GRADE DOORS, PRIMED. ALL DOORS TO BE PAINTED WITH SELECTED COLOURS
- ALL DOORS TO BE FITTED WITH ACRYCLIC NAME PLATE SIGN HOLDER 275 X 100mm
- ALL DOORS TO HAVE OVER HEAD SLIDE ARM DOOR CLOSERS.
- ALL DOORS TO BE FITTED ON MINIMUM 3 NO. 100mm STAINLESS STEEL BALL BEARING HINGES. WHERE REQUIRED, FIRE DOORS TO BE LABELLED WITH FIRE DOOR KEEP SHUT' SIGN
- MASTER KEY SYSTEM TO ALL DOORS

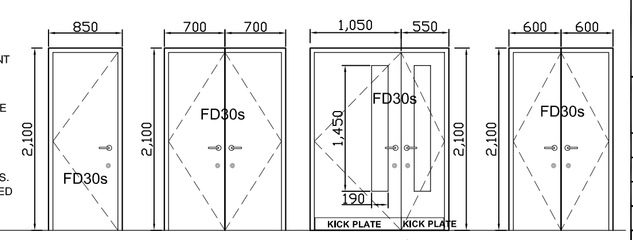

D2 1 NO. FLUSH PANEL DOOR.

D3 1 NO. FLUSH PANEL DOUBLE DOORS.

D4, 1 NO. FLUSH PANEL DOUBLE DOORS WITH 1450MM X 190MM SAFETY GLAZING STRIPS AS SHOWN. CLEAR OPENING WIDTH OF 800mm FROM SINGLE LEAF. 150mm STAINLESS STEEL KICK PLATES.

D5 1 NO. FLUSH PANEL DOUBLE DOORS.

PEACEPLUS Northern Ireland - Ireland
Co-funded by the European Union | UK Government
Ciste na hEiriosa Comhroinnte na hEireann | Northern Ireland Executive
A PROJECT SUPPORTED BY PEACEPLUS: A PROGRAMME MANAGED BY THE SPECIAL EU PROGRAMMES BODY (SEUPB)

NO	REVISION	BY	DATE

MICHEAL MAGUIRE
Architects Ltd

PROJECT: YOUTH HUB AT BALLYCONNELL COMMUNITY CENTRE, DOON, BALLYCONNELL, CO.CAVAN

TITLE	FLOOR PLANS, SECTION , ELEVATIONS
DWG. NO.	4825/T/01
APPLICANT	BALLYCONNELL COMMUNITY CENTRE
SCALE	AS SHOWN
DATE	JULY 2026
DRAWN BY	GOL
CHECKED BY	M.M

Member of The Royal Institute of the Architects of Ireland.
Conall Building, Main St., Ballyconnell, Co. Cavan.
t - 049 95 26899
m - 087 4188329
e - info@maguirearchitects.com

RIAI Ayrshire Member 2026