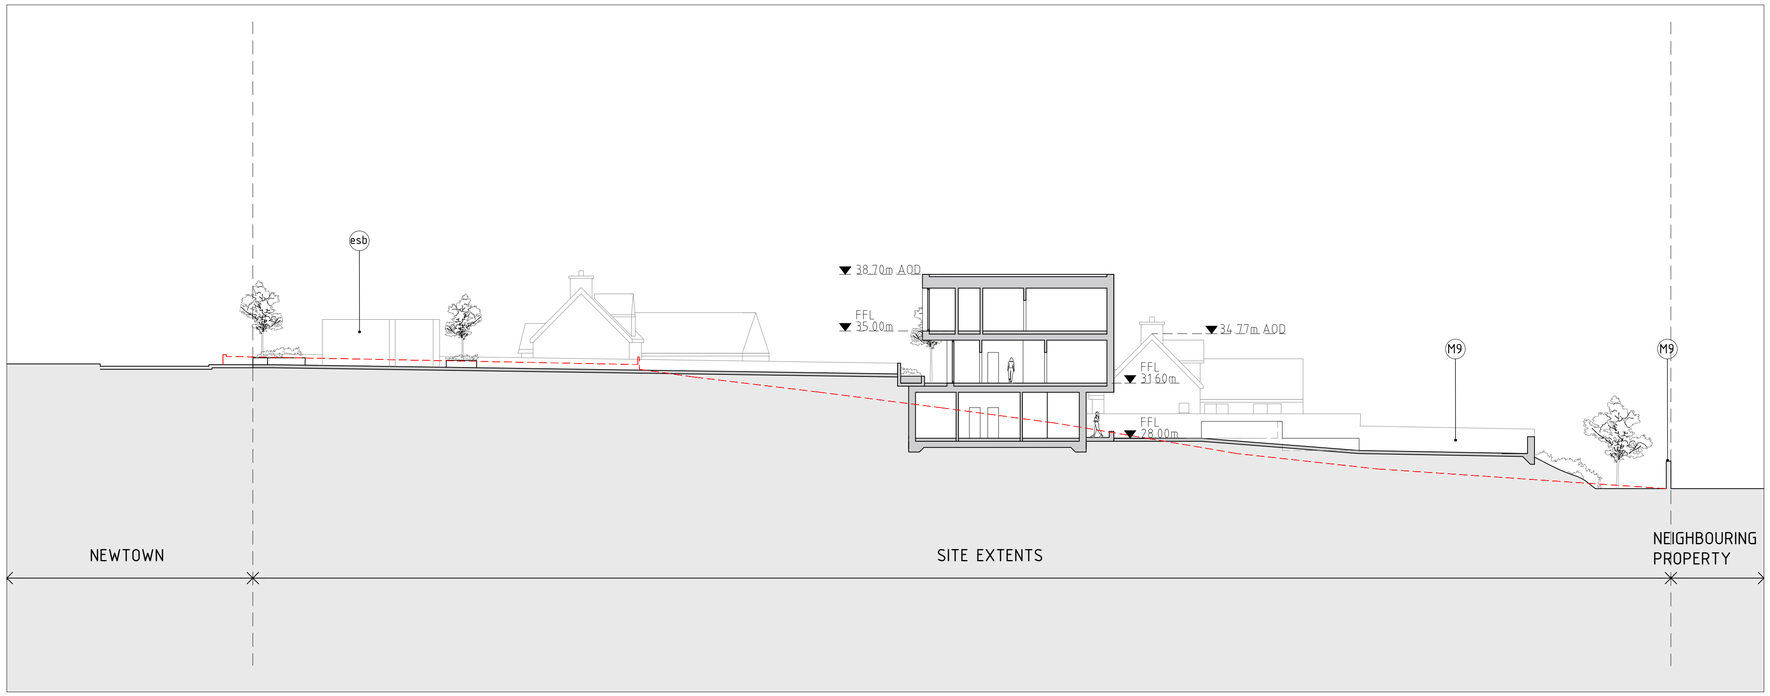

D-01
Proposed Site Section CC

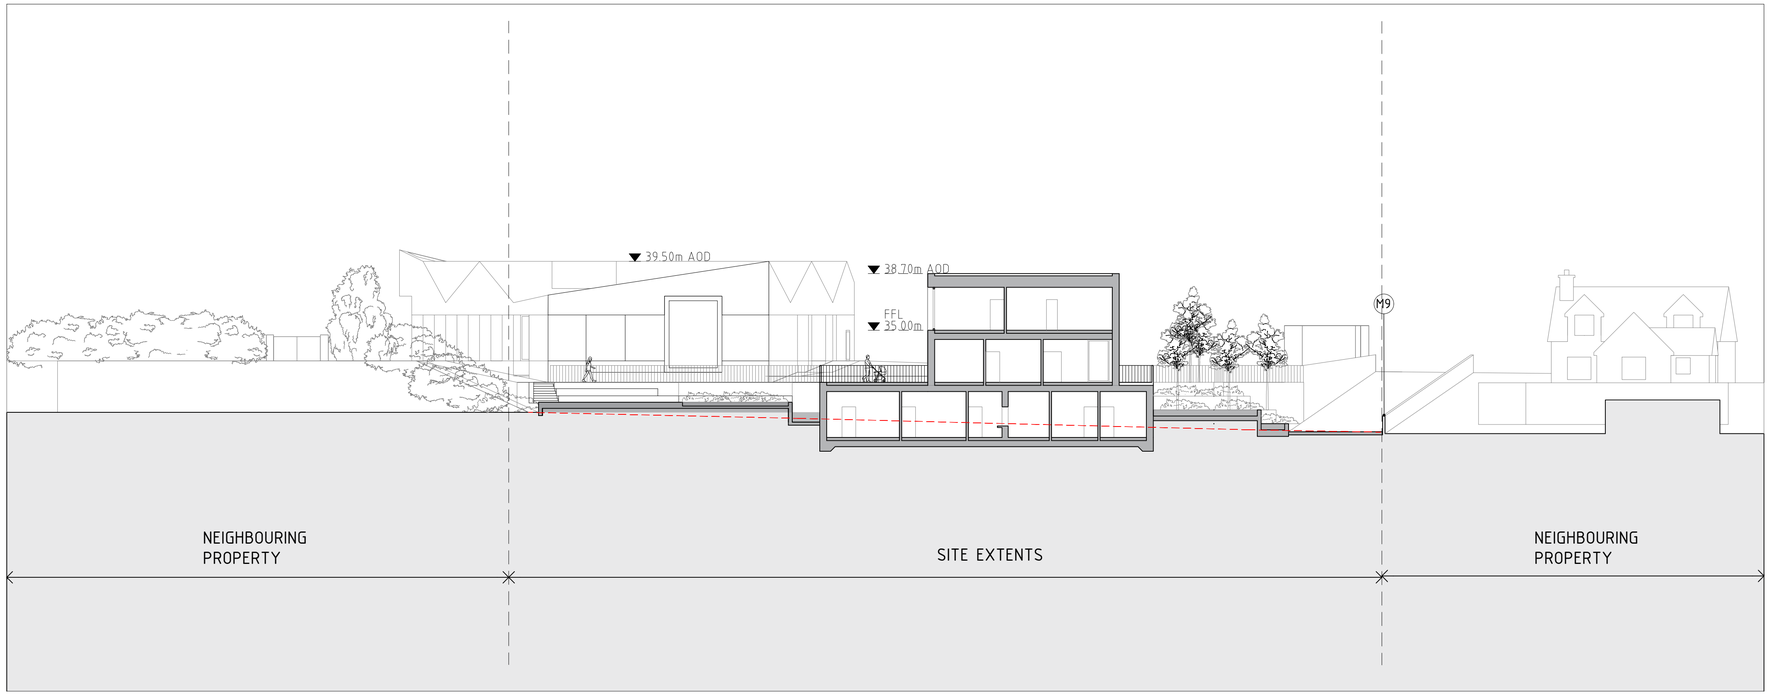

D-02
Proposed Site Section DD

LOCATION KEY

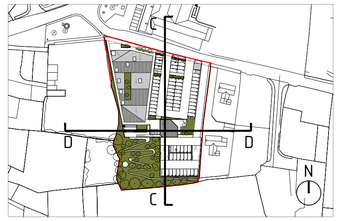

Do not scale from this drawing. Use figured dimensions only. Figured dimensions are in millimetres. All levels are in millimetres above ordnance datum (AOD). All dimensions and levels shall be verified on site before proceeding with works. Detailed site survey to be carried out to verify positions and level relationships with site features and ordnance survey. Boundaries are indicative only and are to be verified by others. All features outside of the site boundary are shown indicatively only. This drawing is to be read in conjunction with other documentation from the architect and design team. The architect must be notified of any discrepancies. Not for construction.

ROOM ANNOTATION KEY

VISITOR CENTRE
A - Covered Ext. Entrance
B - Draught Lobby
C - Reception
D - 1. Cafe
2. Service bar/tills
3. Main kitchen
4. Prep kitchen
5. Dry store
6. Cold store
7. Service entrance
8. Staff shower/change
E - Plant room
F - 1. Male WC
2. Female WC
3. Changing Places
G - Storage
H - 1. Field Guide. Rm.
2. Guide Office
J - 1. Entrance lobby
2. Nature Classrm.
3. Classrm. Store
K - Education Dry Room
L - 1. AV Room
2. AV Store
M - Interpretation Space
N - Bins
O - Cycle Storage
P - 1. Covered External Space
2. Un-Covered External Space
Q - Rooflight

NPWS OFFICES
A - 1. Lobby
2. Reception
3. Back Office
B - 1. Lift
2. Stair
C - WC
D - 1. Evidence Room 1
2. Evidence Room 2
E - WCHA Shower Room
F - 1. Drying Room
2. Locker Room
G - Plant
H - Dry Store Room
J - Field Studies Lab
K - Map Room
L - 1. DCO Office
2. RM Office
3. PM Office
M - Meeting Room
N - Open Plan Office
O - Staff Kitchen
P - Store Room

ANNOTATION KEY

M1 Irish Limestone Type 1
M2 Irish Limestone Type 2
M3 Irish Limestone Type 3
M4 Metal Windows/Doors
M5 Metal Panel
M6 Metal Balustrade
Green Roof
M7 Metal Roof
M8 Irish Limestone Paving
M9 Timber Screen Fence
M10 Metal Louvred Doors
Existing Site Levels
esb Proposed ESB Substation
Areas identified for PV Panels

PROJECT
Corofin, Co. Clare

CLIENT
NPWS

0 5 10 20m

REV	ISSUE-REVISION	DATE	BY
PL-01	Planning Application Submission	06.07.23	TC

HALL McKNIGHT
B11.1 PORTVIEW
310 NEWTOWNARDS RD
BELFAST
BT4 1HE

T: +44 (0) 28 90 469400
W: www.hallmcknight.com

TITLE	Proposed Site Sections CC_DD			DATE	06.07.23
DGN. NO	2106_02_00_302	DRAWN BY	SC		
SCALE	1:200 @ A1	CHECKED BY	JMcK	REV	PL_01