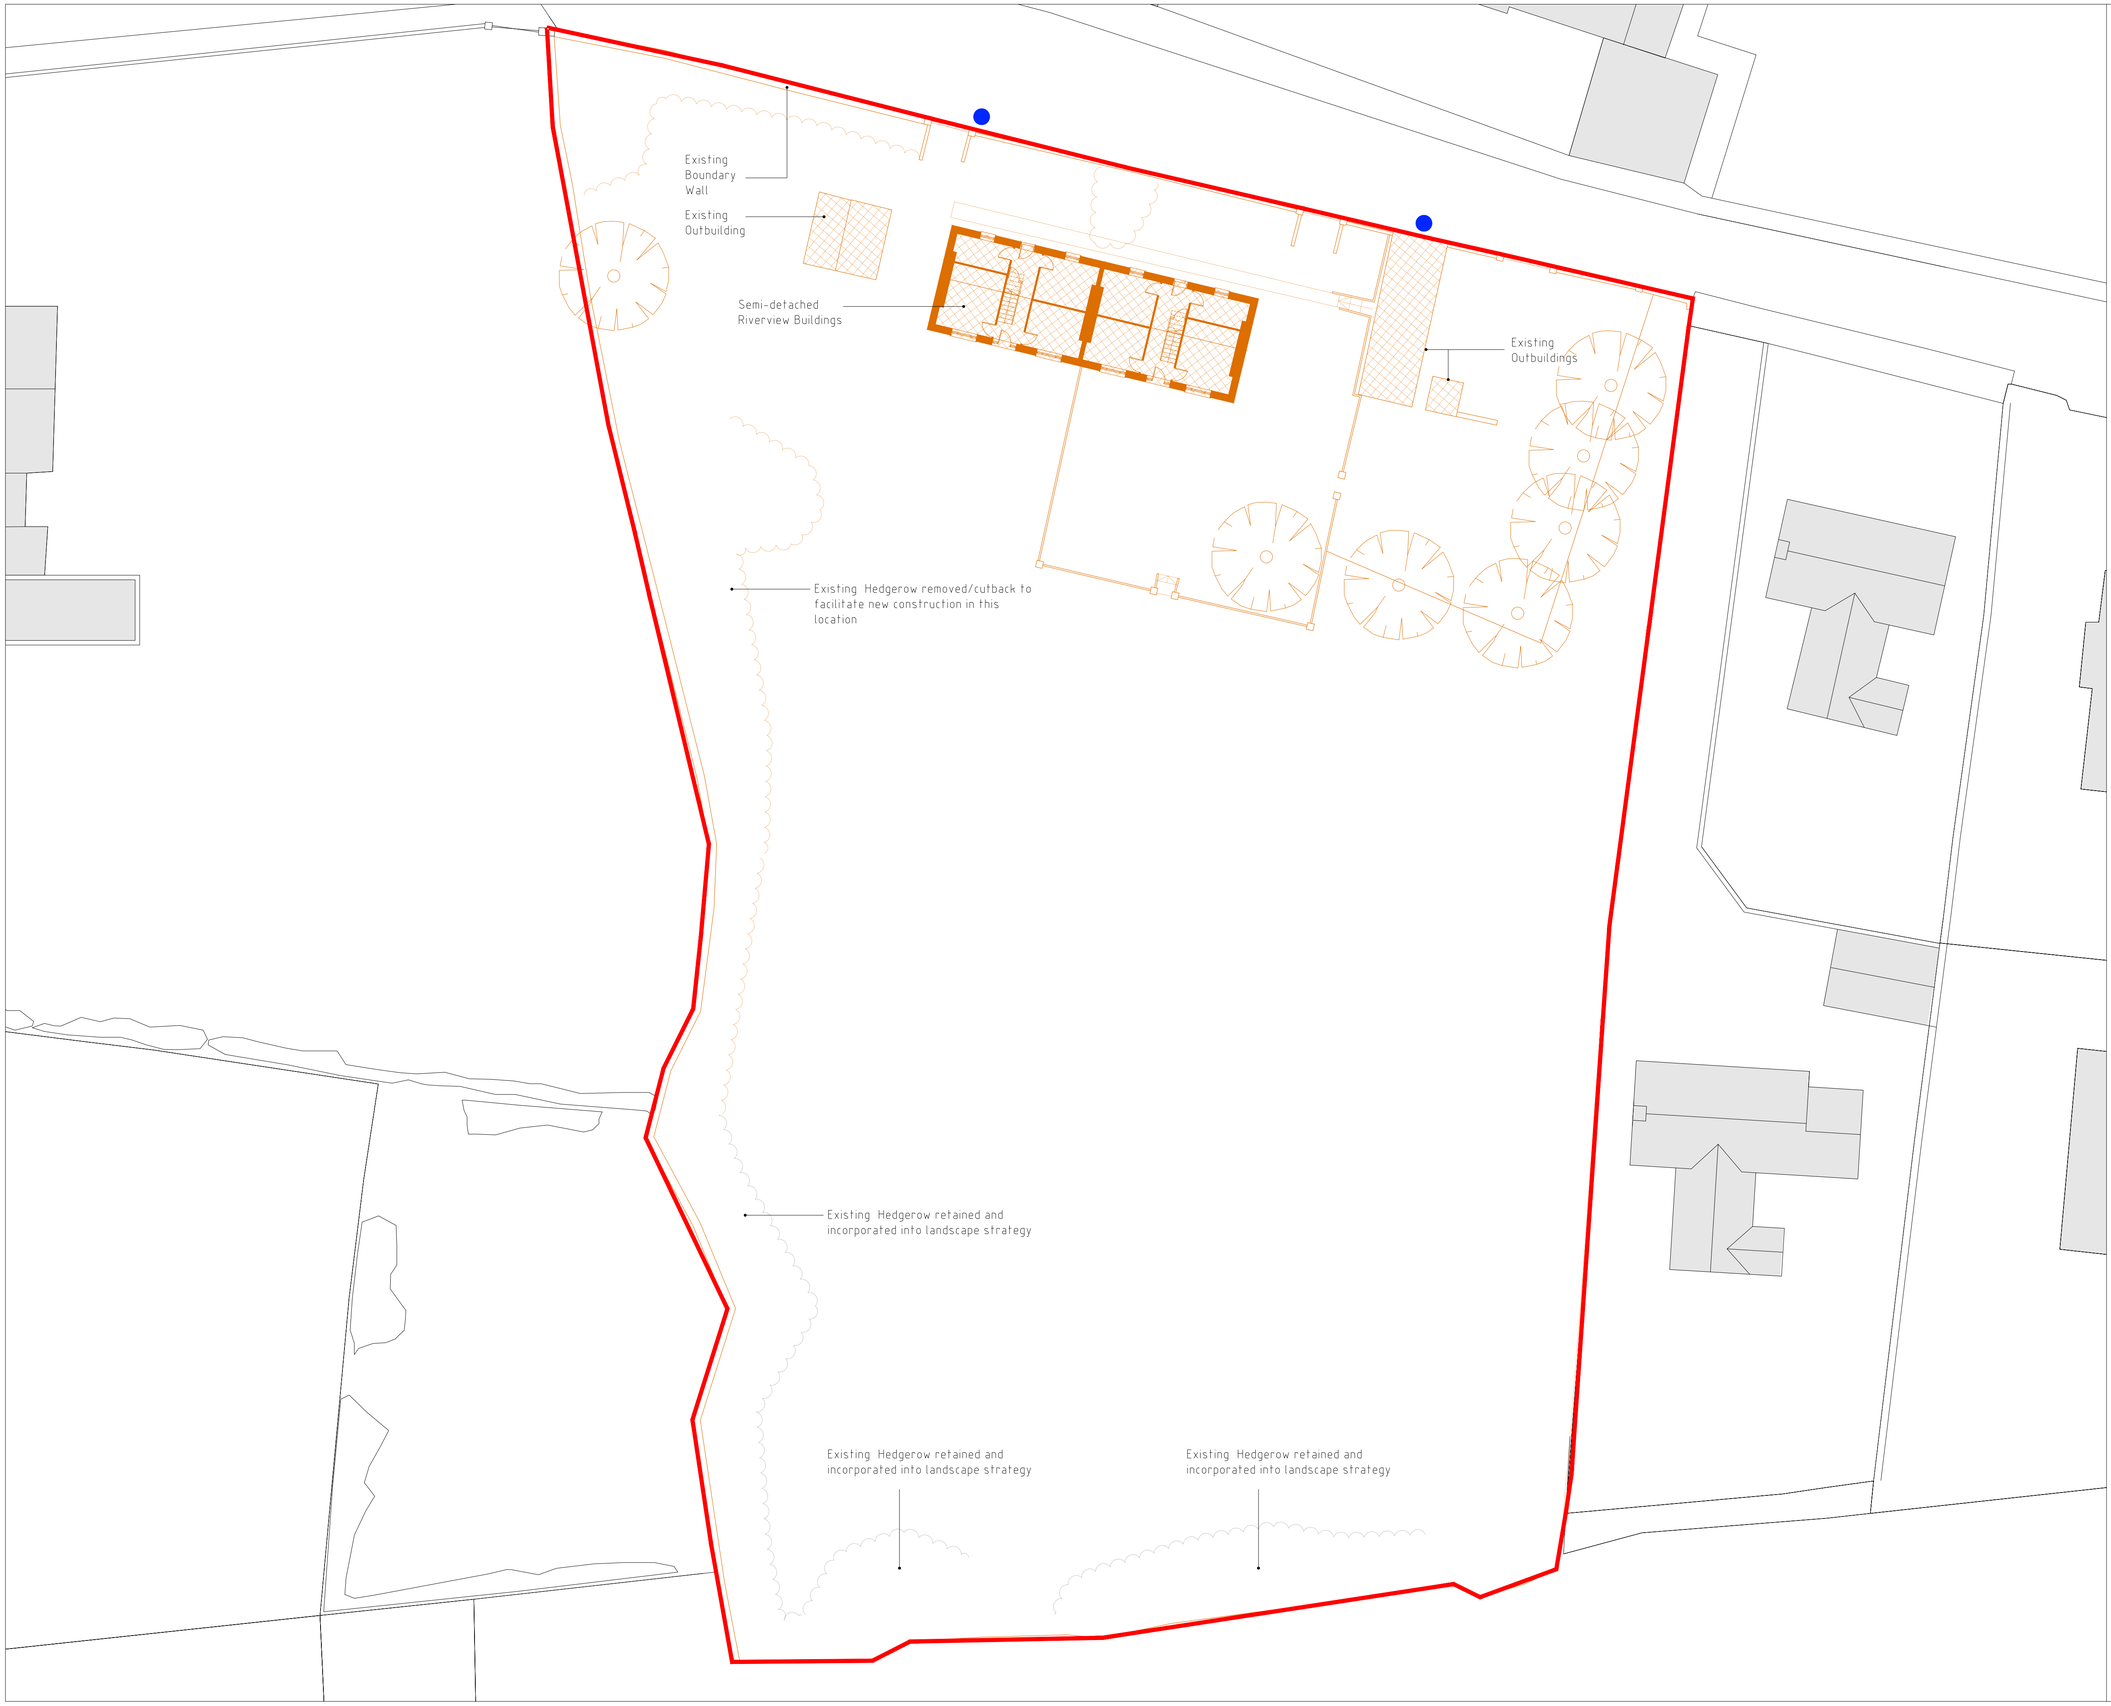

LOCATION KEY

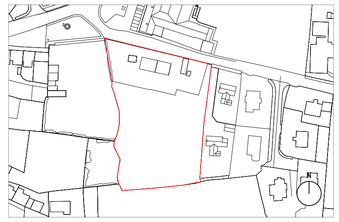

Do not scale from this drawing. Use figured dimensions only. Figured dimensions are in millimetres. All levels are in millimetres above ordnance datum (AOD). All dimensions and levels shall be verified on site before proceeding with works. Detailed site survey to be carried out to verify positions and level relationships with site features and ordnance survey. Boundaries are indicative only and are to be verified by others. This drawing is to be read in conjunction with other documentation from the architect and design team. The architect must be notified of any discrepancies. Not for construction.

ANNOTATION KEY

- Site Boundary
- Fabric proposed for demolition
- Location of Site Notice
- Existing Trees to be removed

NOTES

PROJECT

Corofin, Co, Clare

CLIENT

NPWS

0 5 10 20m

REV	ISSUE-REVISION	DATE	BY
PL-01	Planning Application Submission	06.07.23	TC

HALL McKNIGHT

B11.1 PORTVIEW
310 NEWTOWNARDS RD
BELFAST
BT4 1HE

T: +44 (0) 28 90 469400
W: www.hallmcknight.com

TITLE	Existing Ground Floor Plan			DATE	06.07.23
DGN. NO	2106_02_01_101	DRAWN BY	SC		
SCALE	1:200 @ A1	CHECKED BY	IMcK	REV	PL-01