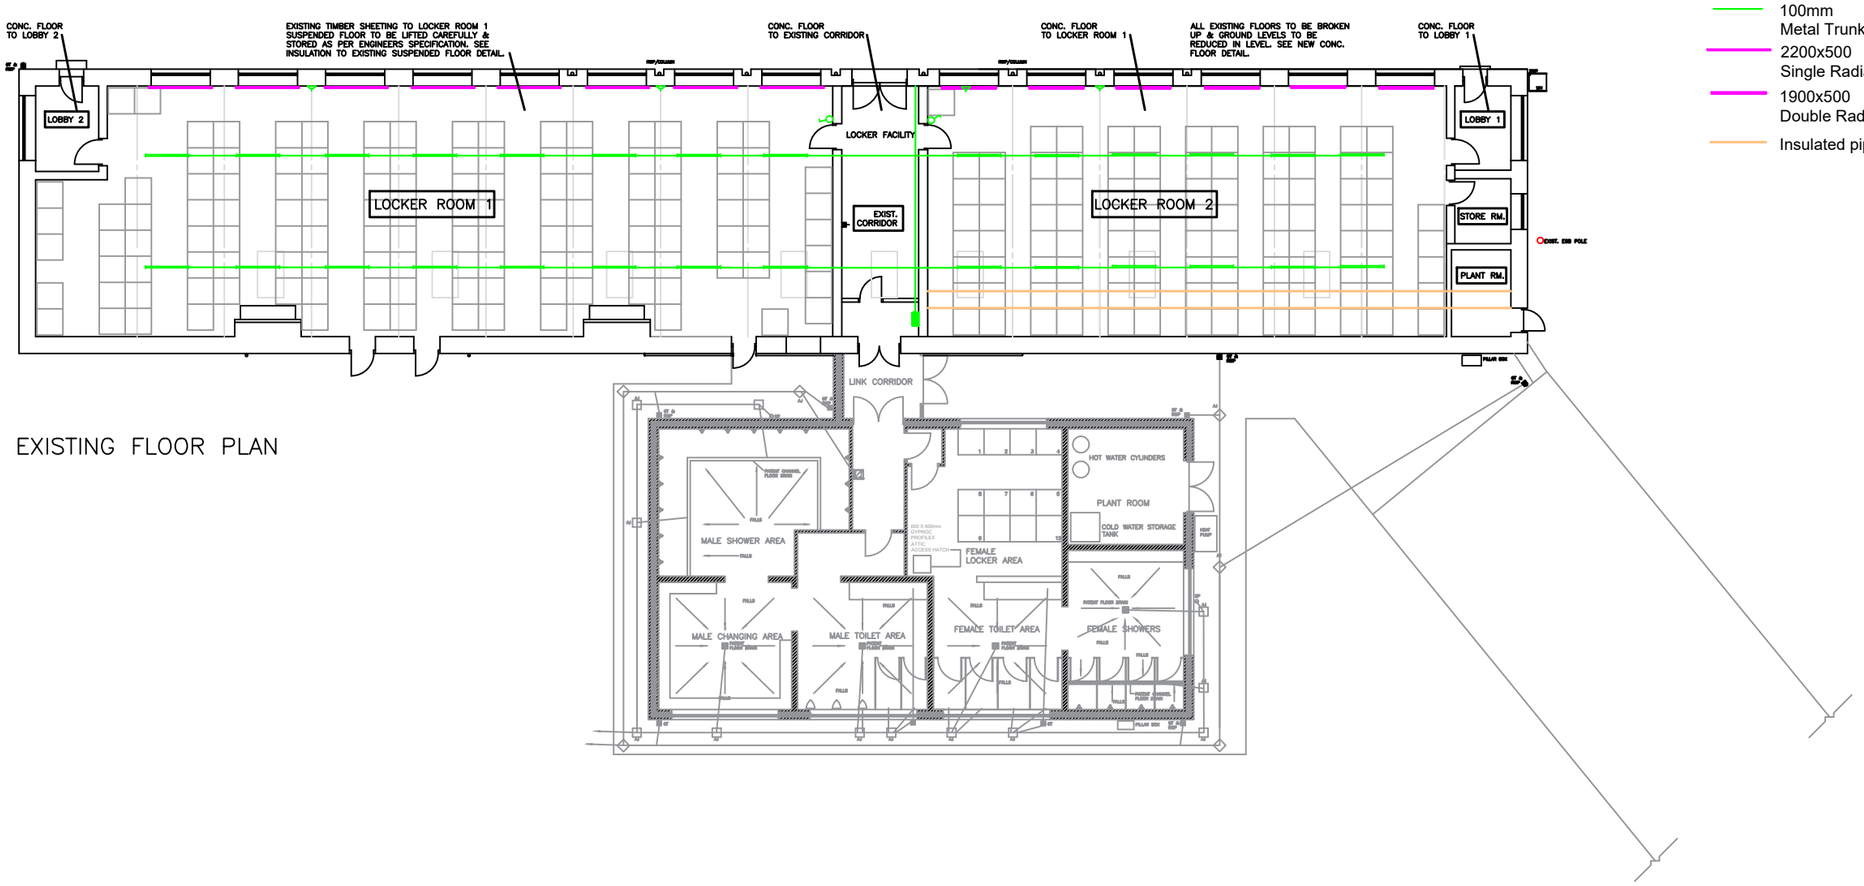

EXISTING FLOOR PLAN

Legend

- Distribution Board
- 13A Socket outlet
- Light switch
- 5Ft twin Florescent fitting
- 100mm Metal Trunking
- 2200x500 Single Radiator
- 1900x500 Double Radiator
- Insulated pipework

	No.	Rev. By	Checked By
Date			
Date			
Date			
Date			
Date			

JOB.
Locker Block Upgrade
Dun Ui Mhaoiliosa
Renmore
Galway

DRAWING.
Existing Plan

SCALE.	FILE NAME.	
1/100 @A1		
DRAWN BY. DK	CHECKED BY. Cordt. Twoney	DATE. Feb 2026
INDEX NO. 1B/385/25	NO OF DRAWINGS. 01 of 12	
REVISION.		

UNIT.
INFRASTRUCTURE & UTILITIES COY,
ENGINEER GROUP,
1 BRIGADE,
COLLINS BARRACKS,
OLD YOUGHAL ROAD
CORK CITY.

Drawing No. 01