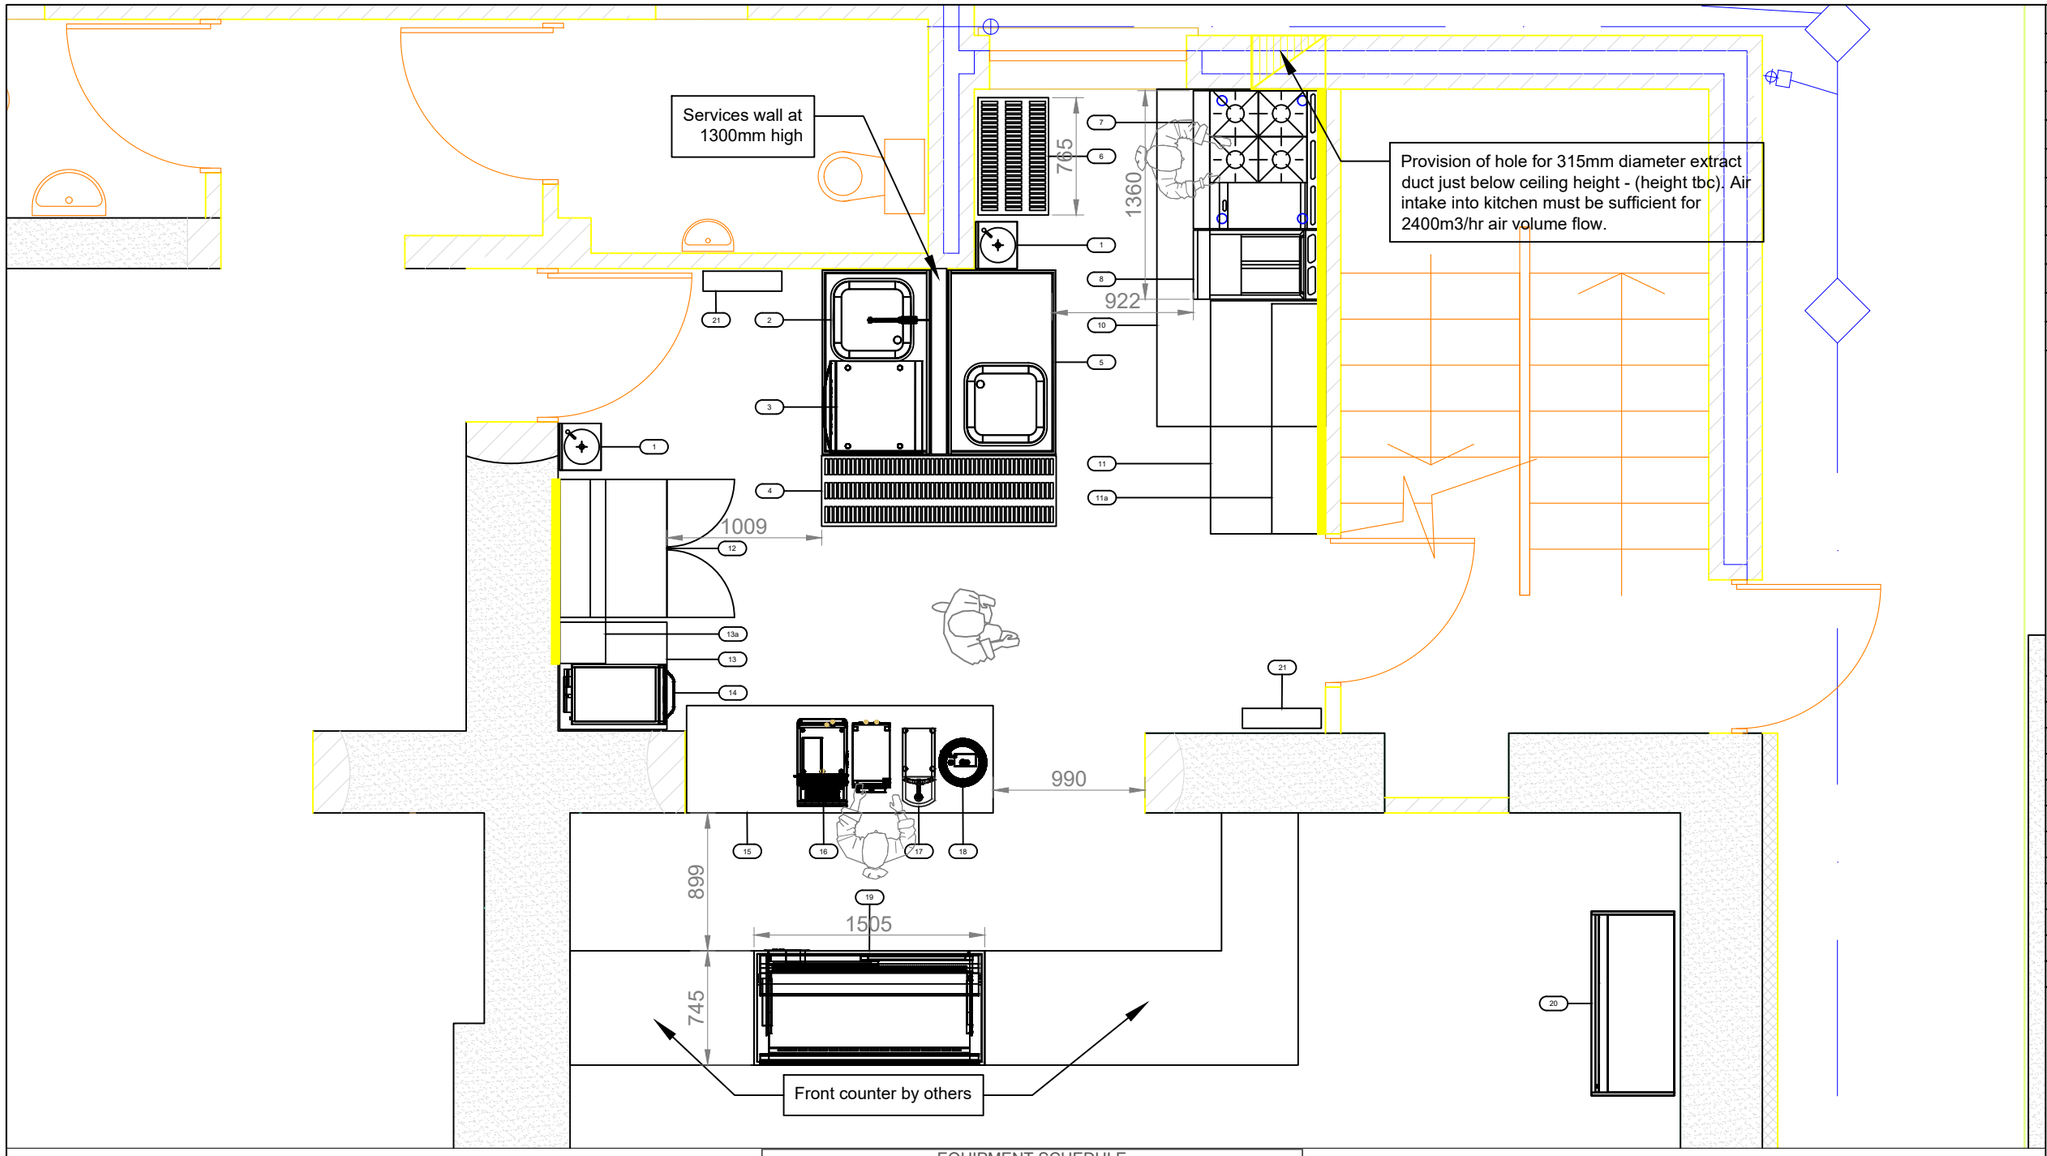

COLD WATER	
FILTERED WATER IN	
HOT WATER	
DIRECT WASTE	
INDIRECT WASTE	
CABLE	
DIRECT WIRE	
ISOLATOR	
GAS	
EXHAUST	
MAKE UP AIR	
WALL GROUNDS REQUIRED	

WATER SERVICES.

ALL COLD WATER AND HOT WATER SERVICES TO BE TERMINATED WITHIN 1 METRE OF FINAL CONNECTION AND ISOLATED WITH SUITABLE STOPCOCK OR VALVE.

DRAINAGE SERVICES.

DRAINAGE TO BE PROVIDED TO EACH APPLIANCE AS SPECIFIED TERMINATING WITHIN 1 METRE SUITABLY "TEE-ED" TO ACCEPT DRAIN OUTLET SIZES AS SHOWN ON THE DRAWING. FAT PRODUCTING CATERING EQUIPMENT & SINK WASTES TO GO VIA GREASETRAP.

ELECTRICAL SERVICES.

ALL ELECTRICAL 13 AMP SWITCHED SOCKET TO BE 1200 mm A.F.F.L AND ISOLATORS AT 1500 mm A.F.F.L UNLESS STATED OTHERWISE. ALL WALL MOUNTED SOCKETS, SWITCHES AND REMOTE ISOLATORS TO BE PROVIDED BY ELECTRICAL CONTRACTORS AND POSITIONED AS SPECIFIED & SITE CHECKED. ALL 3 PHASE SUPPLIES TO INCLUDE NEUTRAL AND EARTH WHERE SPECIFIED. EARTH BONDING TO BE UNDERTAKEN BY CLIENT'S ELECTRICAL CONTRACTOR (UNLESS OTHERWISE STATED).

GAS SERVICES.

ALL GAS SERVICES TO BE RUN TO EACH APPLIANCE WHERE SPECIFIED AND TERMINATED WITH "BALL-O FIX" OR SIMILAR VALVES BY M&E CONTRACTOR.
INCOMING GAS PIPES SHOULD BE OF ADEQUATE SIZE TO MAINTAIN CORRECT GAS PRESSURE WITH ALL APPLIANCES ON FULL LOAD.

GENERAL.

ALL CONNECTIONS TO BE MADE BY THE APPROPRIATE 3RD PARTY, I.E. M&E. GROUNDS TO BE PROVIDED FOR ALL WALL HUNG ITEMS. DOOR OPENINGS SHOULD BE 1000MM TO ALLOW EQUIPMENT ACCESS.
ALL SERVICES (PERMANENT OR TEMPORARY) TO BE AVAILABLE AS SPECIFIED PRIOR TO COMMENCEMENT OF INSTALLATION AND CONTINUE TO BE AVAILABLE THROUGH TO COMMISSIONING OF EQUIPMENT.
WATER AND GAS LINES SUPPLIED TO BE PURGED CLEAN PRIOR TO INSTALLATION COMMENCING.

EQUIPMENT SCHEDULE

ItemNo	Quantity	Unit	Category
1	2	ea	Hand Wash Basin
2	1	ea	Dishwasher sink
3	1	ea	Dishwasher, Undercounter
4	1	st	Shelving Unit, Wire
5	1	ea	Sink, Single Bowl/Single Drainer
6	1	ea	Shelving Unit, Plastic
7	1	ea	Heavy Duty Range, 900mm, 4 Open Burners, 300mm Griddle
8	1	ea	Fryer, Floor Model, Gas, Single Well
9			Spare Number
10	1	ea	Extract canopy
11	1	ea	Work Table
11a	1	ea	Shelf, Wall-Mounted
12	1	ea	Pizza Preparation Refrigerator
13	1	ea	Table Top, Stainless Steel
13a	1	ea	Shelf, Wall-Mounted
14	1	ea	Convection Oven, Electric, Countertop
15	1	ea	Cupboard, Ambient
16	1	ea	Coffee / Espresso Machine
17	1	ea	Hot Water Boiler
18	1	ea	Soup Kettle
19	1	ea	Display Case, Refrigerated, Floor Model
20	1	ea	Display Case, Refrigerated, Floor Model
21	2	ea	Fly Killer / Killing Grid
22	1	ea	Chest Freezer - *not on plan*
23	1	ea	Mop/Hand Sink - *not on plan*

Rev.	Description	Date

Revisions

MURCO
CATERING EQUIPMENT

Lacken Road, Kilbarry, Waterford, Ireland, X91 XE33
www.cateringequipment.ie | 051 372375

Client
Glenmore Tea Rooms

Project
New kitchen/shop

Title
Kitchen Plan
1st Draft Drawing

Date	Scale	rev no.
06.05.2025	1:40 @ A3	
Drawn by: AM	JobRef No.: 6096	

This drawing and information herin is confidential to Murco Catering Equipment.
It is issued in confidence that it will not be disclosed to any third party in part
or in whole without permission from Murco Catering Equipment. E&EO
© MURCO CATERING EQUIPMENT | www.ce.ie 2025