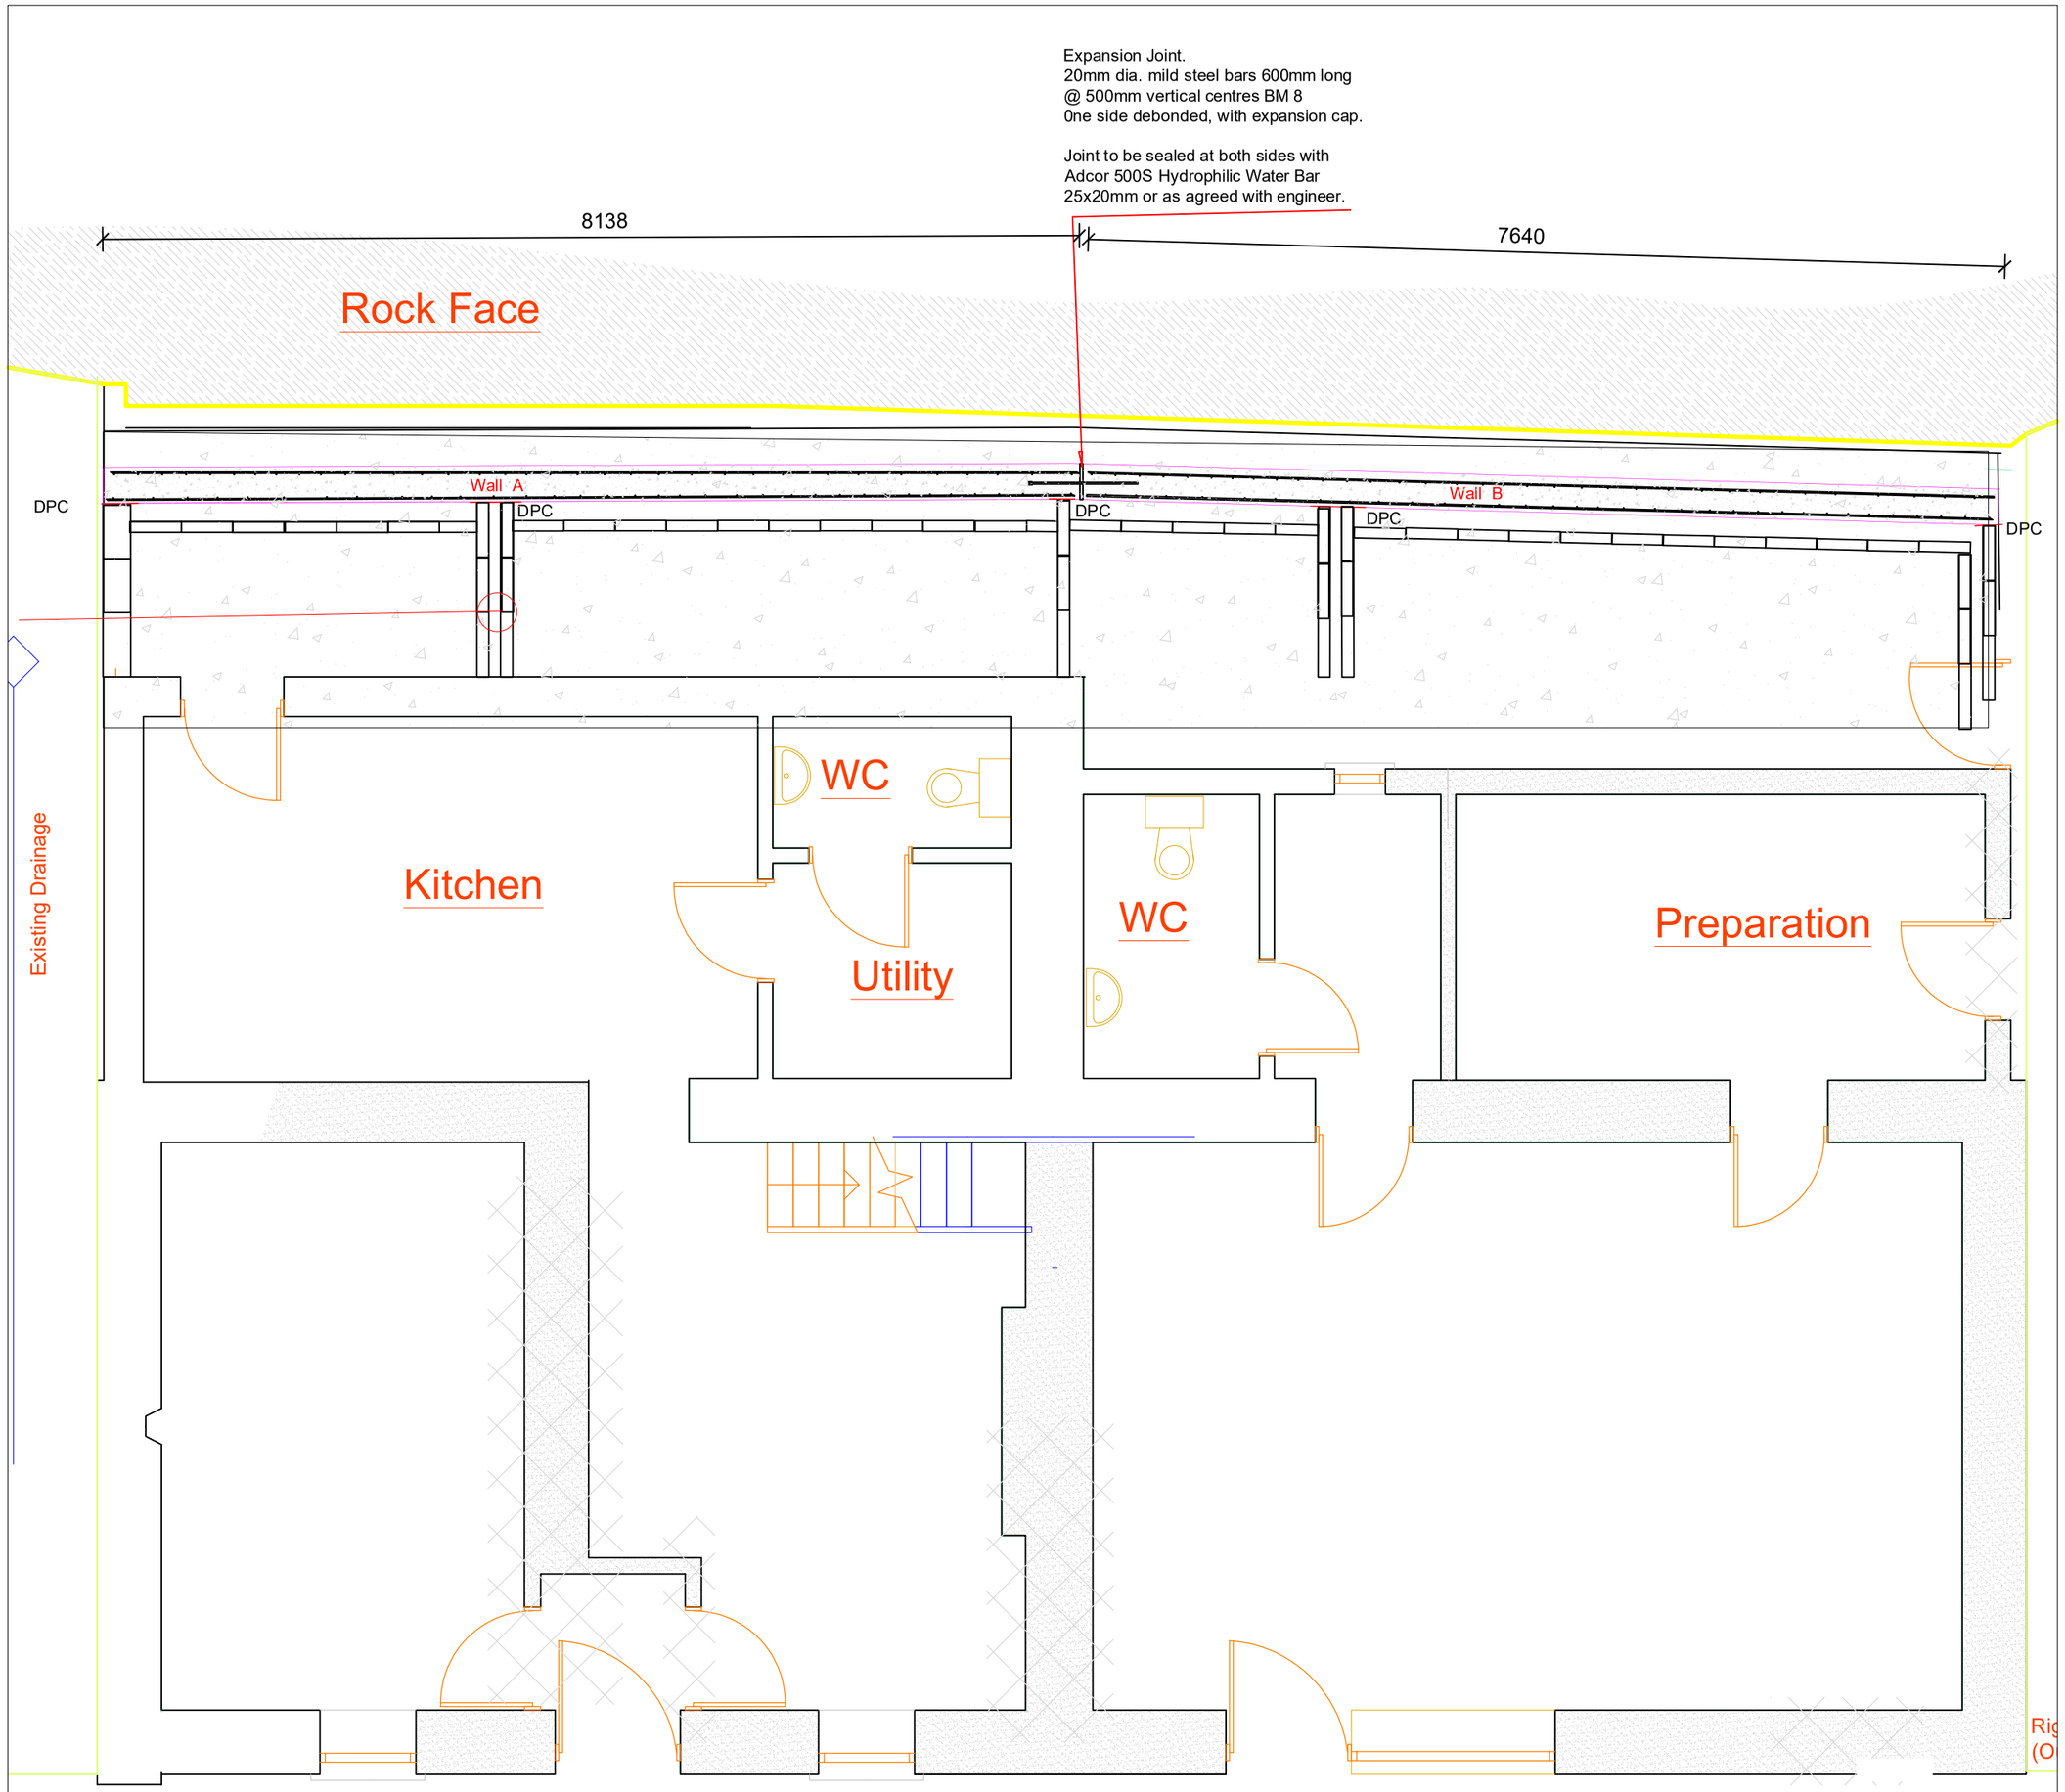

Retaining Wall Plan.

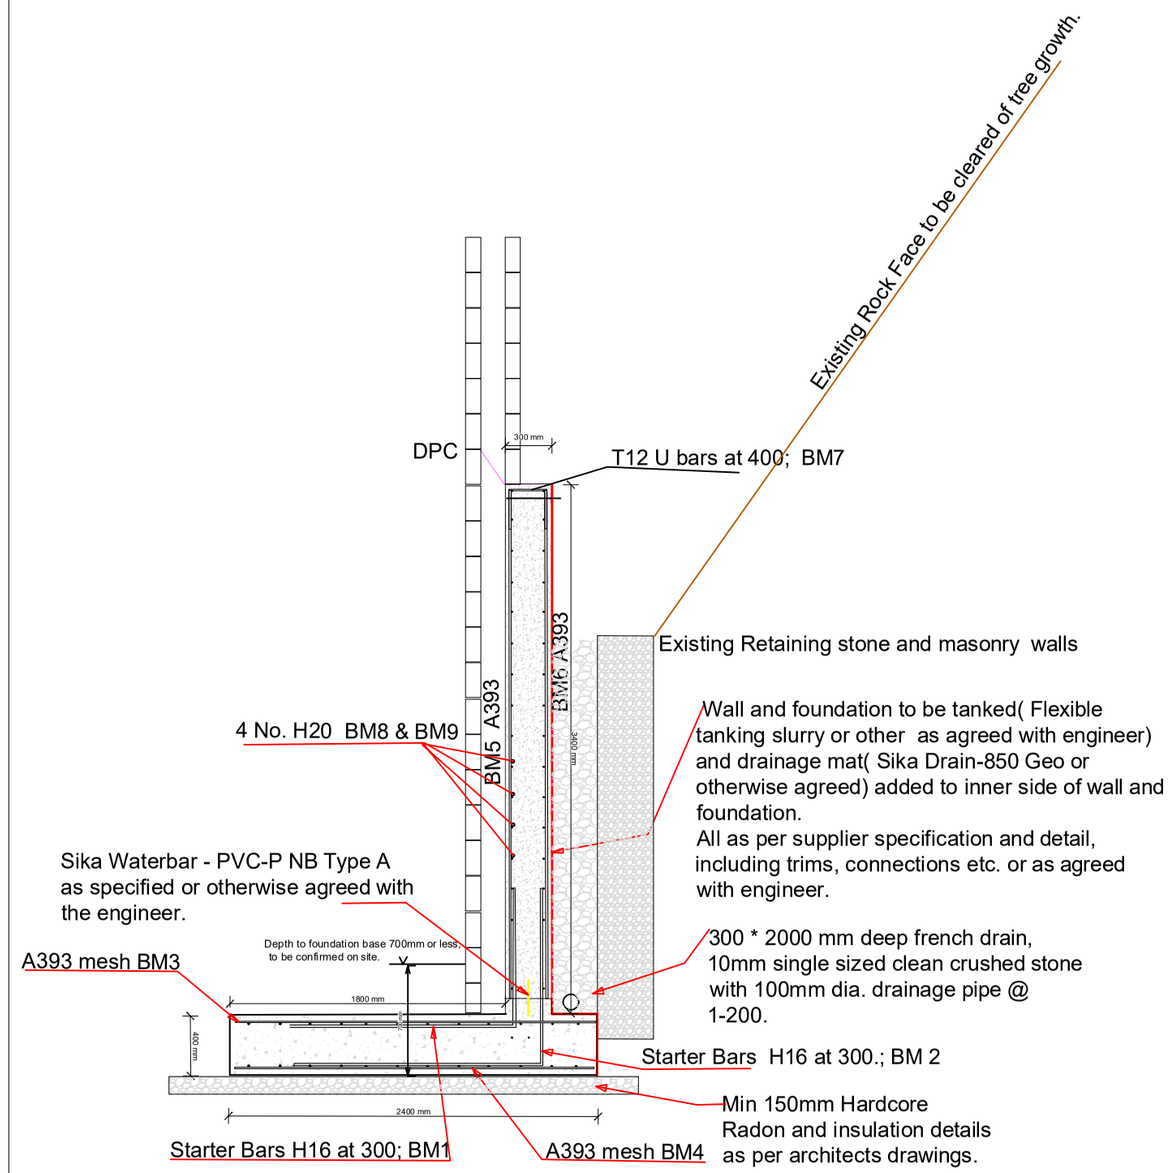

Retaining Wall Cross Section.

Reinforced Concrete Retaining Wall

Glenmore. Co. Kilkenny.

Designed by: T O'Donoghue CEng
12 Booterstown
Dunmore Rd.
Waterford.
mob 0874184446

date 16/06/2026

Scale 1- 40(A2)