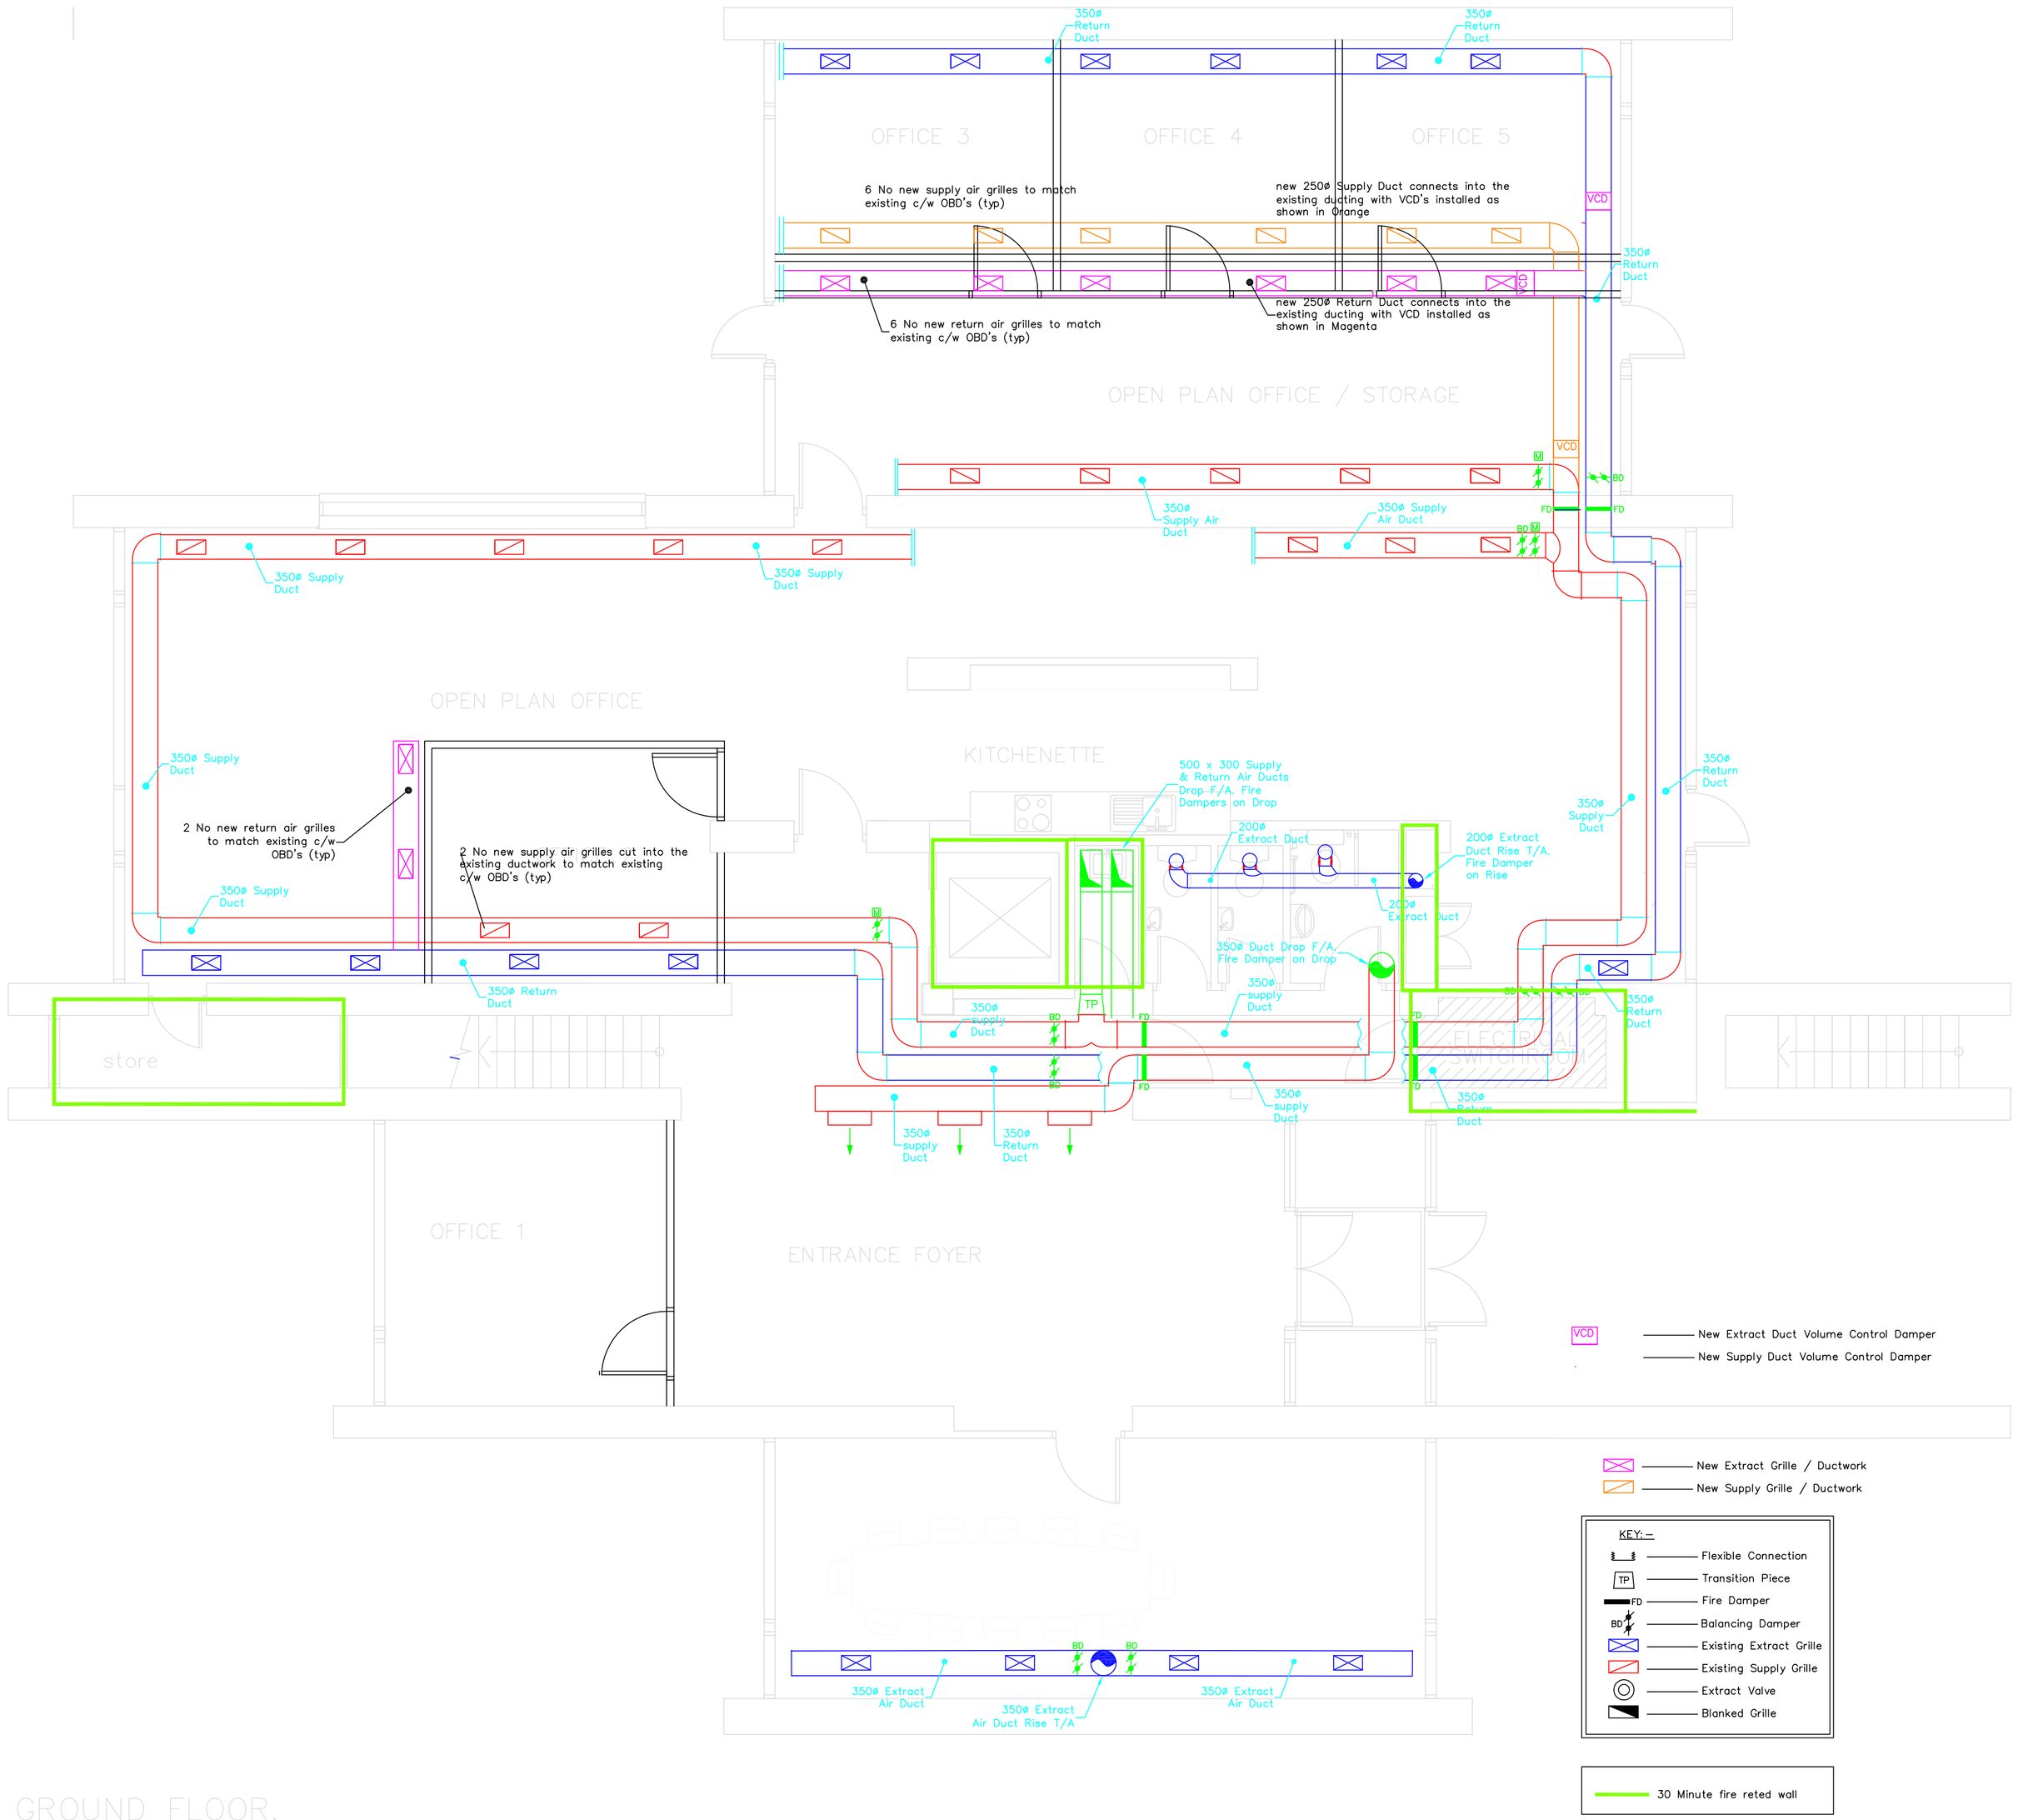

DO NOT SCALE FROM THIS DRAWING, USE FIGURED DIMENSIONS IN ALL CASES.
VERIFY DIMENSIONS ON SITE AND REPORT ANY DISCREPANCIES TO THE ARCHITECTS IMMEDIATELY.
THIS DRAWING TO BE READ IN CONJUNCTION WITH THE ARCHITECTS SPECIFICATION.
THIS DRAWING IS COPYRIGHT AND MAY ONLY BE REPRODUCED WITH THE ARCHITECTS PERMISSION.

THIS DRAWING IS TO BE USED ONLY FOR THE RELEVANT WORKSTAGE DESCRIBED IN THE TITLEBAR AND SHOULD NOT BE RELIED ON FOR ANY OTHER PURPOSE WHATSOEVER

REV	REV DATE	BY	REV NOTES

DRG. SERIES

WIECS Engineering Ltd
Consulting Engineers

Stone Cottage, Kinnock, Kilsallagh
Westport, Co. Mayo
T 0872487029
email fergusdoran@gmail.com

CLIENT
UDARAS NA GAELTACHTA

PROJECT
COIMISINEIR TEANGA

DRAWING
GROUND FLOOR
VENTILATION SERVICES LAYOUT

July 2026	SCALE: 1:100@A1	
DRN	CHECKED	ISSUE:
JOB CODE	DRG NUMBER	REVISION

UNG-CT-V-0