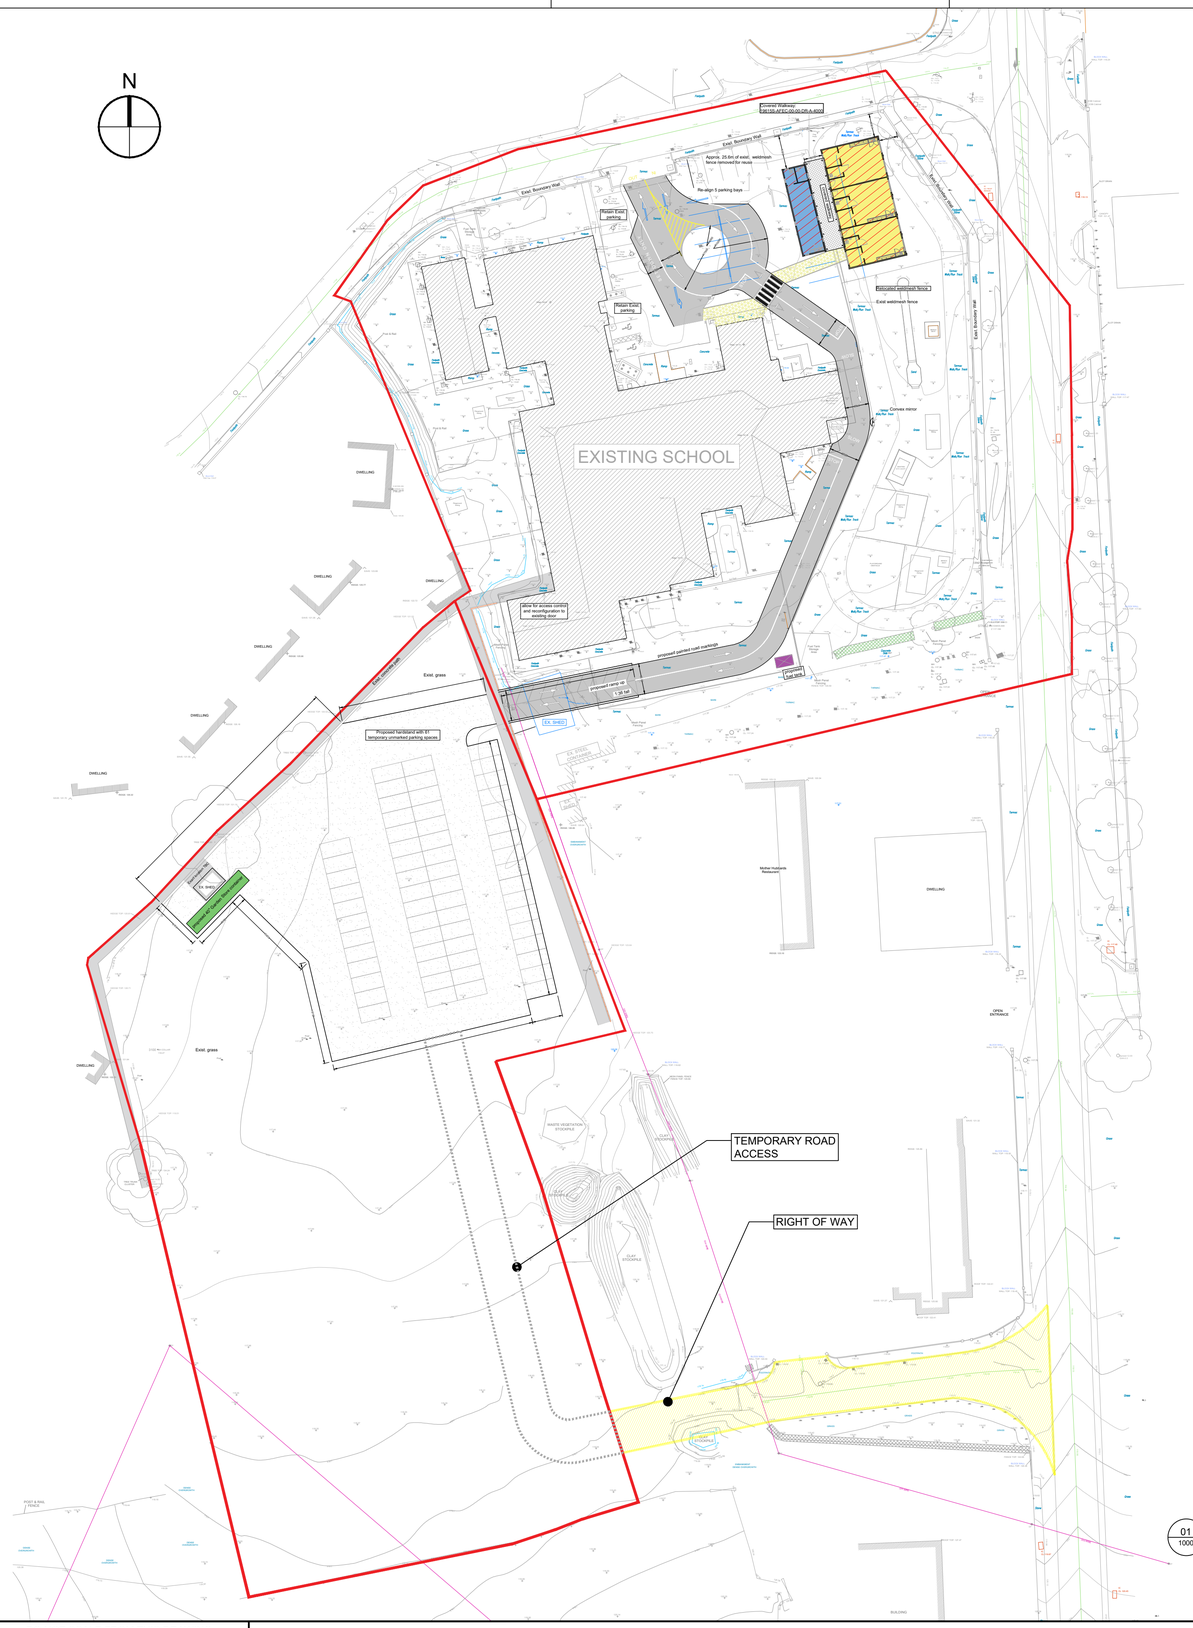

01 / 1000 SITE PLAN
1:500

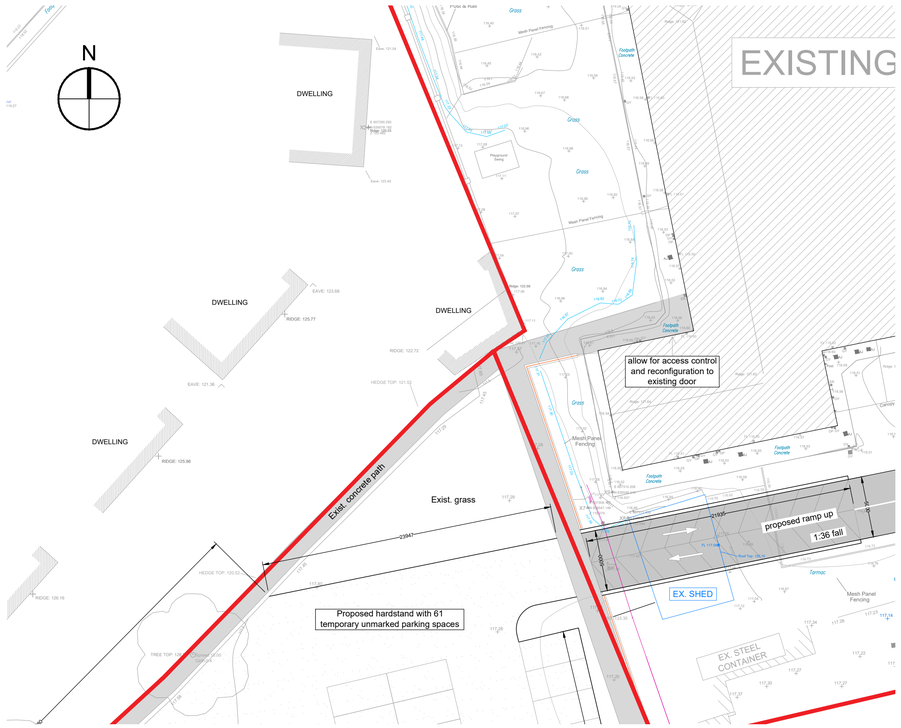

02 / 1000 PART SITE PLAN
1:250

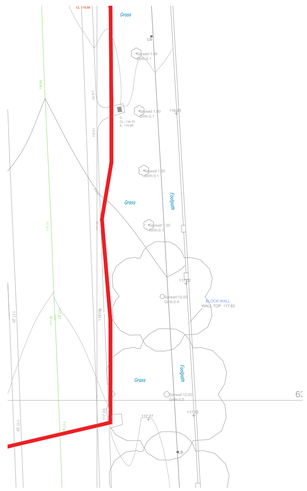

DO NOT SCALE FROM THIS DRAWING

Copyright in all documents and drawings prepared by AFEC Engineering Ltd, and in any works executed from those documents and drawings shall remain the property of AFEC Engineering Ltd, unless otherwise agreed at project inception.

This drawing is to be read in conjunction with all relevant engineers & specialist drawings, specifications and contract documents. Work to figured dimensions only. All documents to be verified by the contractor on site. All discrepancies should be reported to the architect prior to commencement of the works.

NOTES

REV	DATE	DESCRIPTION	DRWN BY	CHKD BY	APPD BY
C02	07.09.2023	A4 - Autorised and Accepted for Construction Stage	KB	DL	DL
C01	06.09.2023	A4 - Autorised and Accepted for Construction Stage	KB	DL	DL

AFEC INTERNATIONAL
Unit 1, Airport Logistics Park, Dublin, K67 N237
W - www.afec.ie E - admin@afec.ie P - 01 6642836

CLIENT: Department of Education	AFEC JOB NO.: 23523
PROJECT: Scoil Aonghusa SEN, Cashal, Co. Tipperary	SCALE (@ A1): Shown
DRAWING TITLE: SITE PLAN	STATUS: A4
DRAWING NUMBER: 19615S-AFEC-00-00-DR-A-1000	REVISION: C02