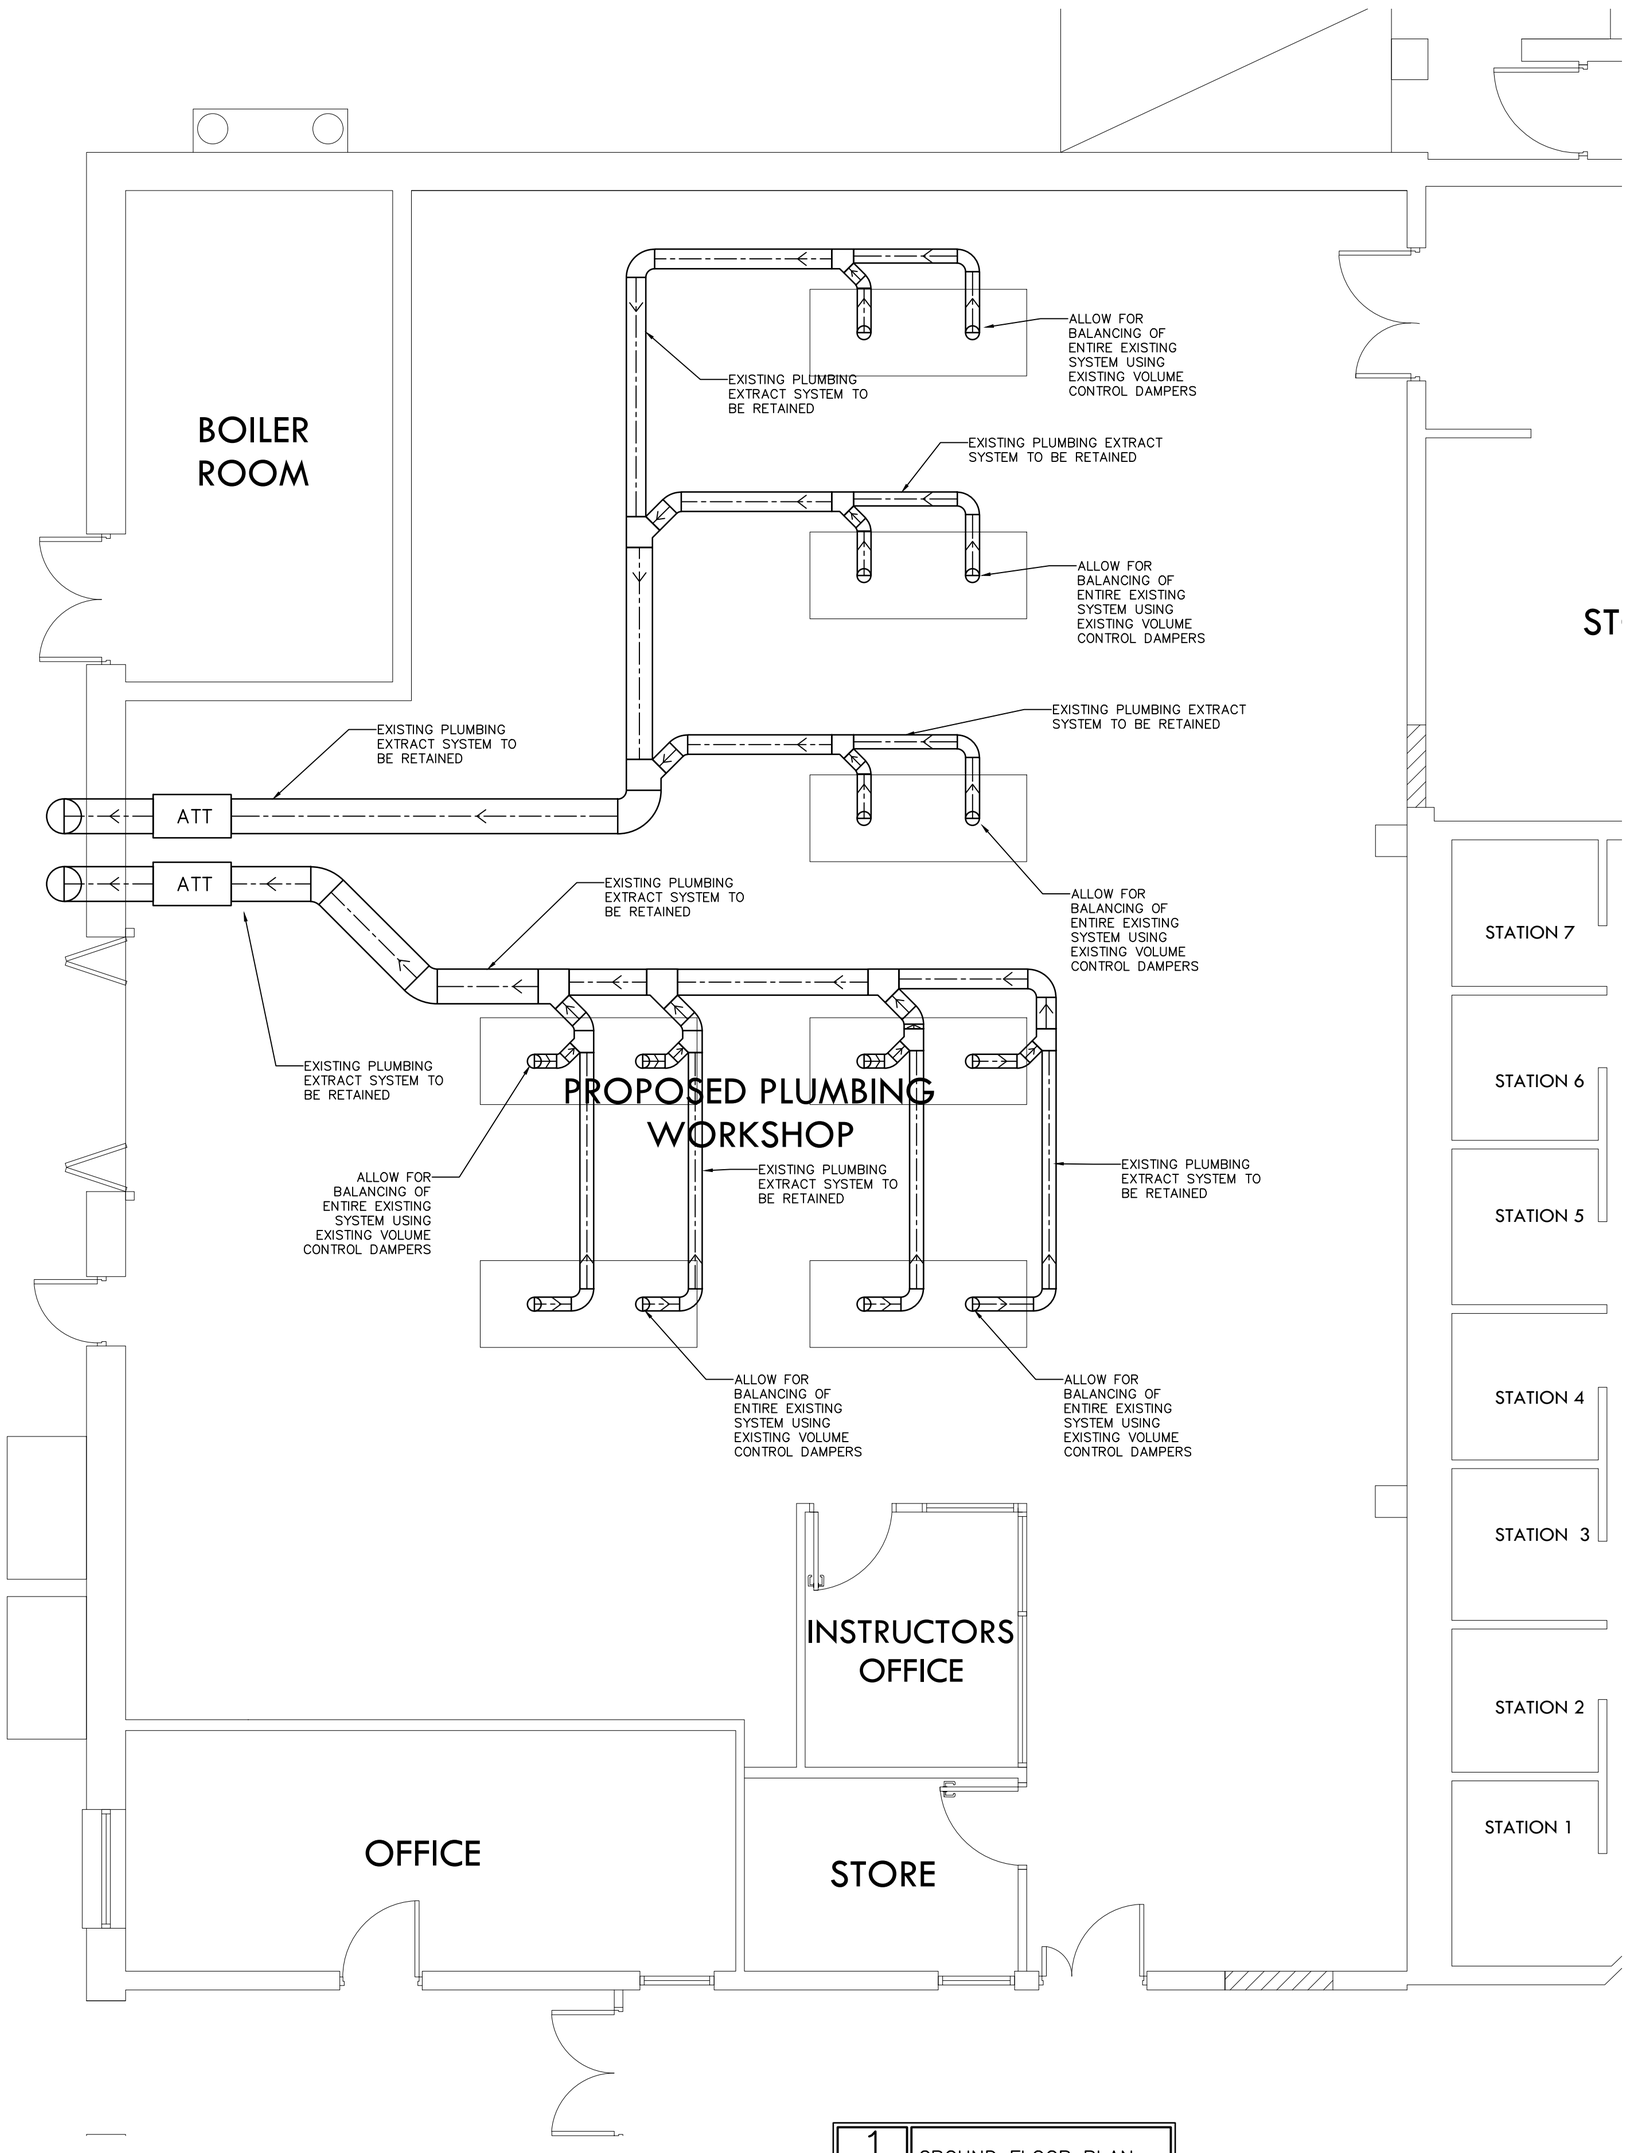

1
1:50
GROUND FLOOR PLAN

NOTES

1. THE MECHANICAL CONTRACTOR SHALL CO-ORDINATE THE DUCTWORK RUNS ON SITE WITH THE ELECTRICAL CONTRACTOR & AGREE THE TRUNKING & CABLE TRAY RUNS ETC., PRIOR TO INSTALLATION.
2. THE MECHANICAL CONTRACTOR SHALL SET OUT & AGREE ALL OPENINGS REQUIRED IN THE ROOF WITH THE MAIN CONTRACTOR ON SITE FOR THE MECHANICAL SERVICES INSTALLATIONS.

KEY

VCD	VOLUME CONTROL DAMPER
TP	TRANSITION PIECE
TP	TRANSITION PIECE (ASYMMETRICAL)

REV.	BY:	DATE:	DESCRIPTION:
-	-	- - - -	-

VOLUME A.3.3.1

TENDER

PROJECT:
LEV SYSTEMS UPGRADE, GRETB, MERVUE BUSINESS PARK, MERVUE, GALWAY

TITLE:
LAYOUT OF VENTILATION INSTALLATIONS - PLUMBING WORKSHOP (BUILDING No. 1)

HEAVEY KENNY ASSOCIATES
CONSULTING ENGINEERS
Mechanical and Electrical Building Services
6 Liosban Business Park, 23E First Floor,
Tuam Road, Galway Tel: (091) 566004/565184
E-mail: admin@heaveykennyassociates.ie
Website: www.heaveykennyassociates.ie
~ Celebrating 25 Years ~

HEAVEY KENNY ASSOCIATES SHALL HAVE NO RESPONSIBILITY FOR ANY USE MADE OF THIS DOCUMENT OTHER THAN FOR THAT WHICH IT WAS PREPARED AND ISSUED. ALL DIMENSIONS SHOULD BE CHECKED ON SITE. DO NOT SCALE FROM THIS DRAWING. ANY DRAWING ERRORS OR DIVERGENCES SHOULD BE BROUGHT TO THE ATTENTION OF HEAVEY KENNY ASSOCIATES AT THE ADDRESS ABOVE.

DESIGNED: RD
DRAWN BY: LP
DATE: AUG 2026
SCALE: AS SHOWN

ARCH: COLLINS BOYD ENGINEERS & ARCHITECTS, ROSCOMMON

CHECKED BY:

DRG.No. 6917-3/M57/04

REV. -