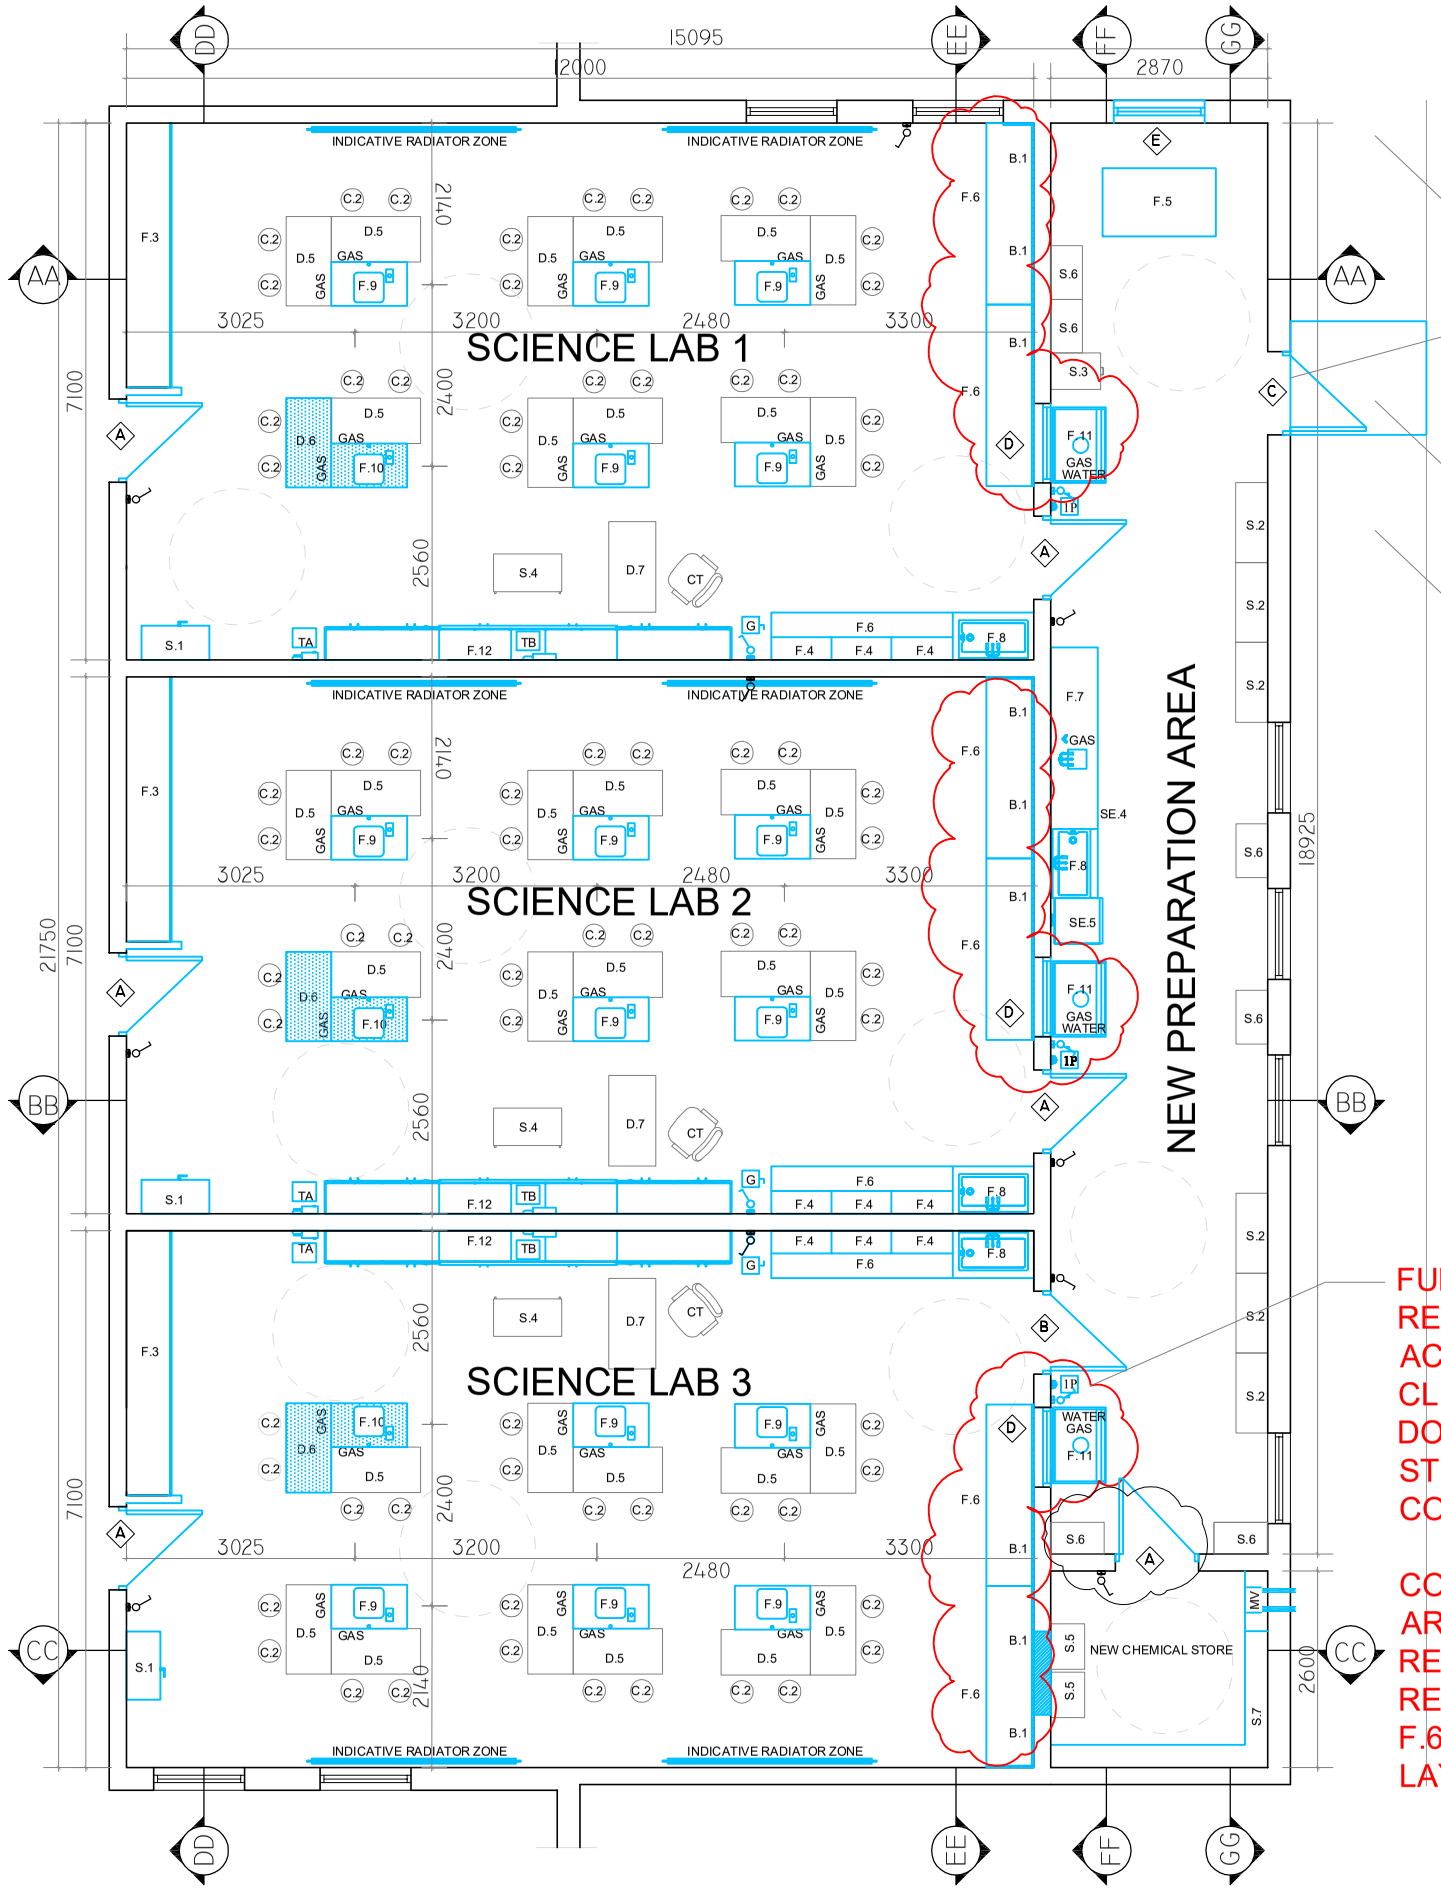

1 PLAN
1:100

FOOTPATH TO BE SLOPED >1/21

NEW EMERGENCY EXIT

LANDING

FOOTPATH TO BE SLOPED >1/21

FUME CUPBOARD RELOCATED TO ACHIEVE 450MM CLEARANCE FROM DOOR FOR STRUCTURAL COORDINATION.

COUNTER ARRANGEMENT REVISED, F.6.1 REPLACED WITH 2.NO. F.6 TO SUIT UPDATED LAYOUT.

N

LEGEND:

ALL NEW FIXED FURNITURES, DOORS, WINDOWS AND WALLS SHOWN WITH BLUE LINE.

NEW EMERGENCY EXIT & TWO NEW ACCES RAMP; SLOPE >1/21

All LIGHTINGS NEEDS TO BE LED

GAZ, WATER & ELECTRICITY TO BE CONNECTED TO EXISTING SUPPLIES. SEE ENGINEERS DETAILS

NOTE:

LOOSE FURNITURE & SPECIALITY EQUIPMENT WILL NOT BE PART OF BUILDERS CONTRACT AND IS SHOWN HERE FOR INFORMATION ONLY.

FIXED FURNITURE

Key	Description	Quantity	Code
F.3	Storage Unit with Sliding Doors	3	SUS
F.4	High Level Wall Storage 795x720x300d	9	WU
F.5	Island with Tray Storage System 1480x900	1	TI
F.6	Work-top with base units, 2400x625x900	9	BU
F.7	Work-top with base units, 2420x625x900h with science sink	1	BUS
F.8	Belfast sink 900x455 (H&C supply)	4	BS
F.9	Student's Science Pedestal 700x700x1020(h) with Science Sink	15	SSP
F.10	Student Pedestal (Accessible) with Science Sink	3	ASP
F.11	Fume cupboard 1000x840	3	FS
F.12	Teaching Wall Unit 5382 wide	3	TWU
S.7	Shelving Unit L-shaped 300 deep	1	SS

LOOSE FURNITURE SCHEDULE

Key	Description	Quantity	Code
B.1	Pinboard / Whiteboard 1200x1200	9	NB1
C.2	Student High Stool 660h	72	SC2
CT	Teacher's Chair	3	TC
D.5	Student Project Table	33	SPT
D.6	Height Adjustable Worktop (Manual)	3	AW
D.7	Height Adjustable / Movable Accessible Teaching Desk	3	TDA
S.1	Storage Press 900x450x1800 high	3	SP
S.2	Tray Storage System 3-bays 1800h.	6	TS
S.3	Filing Cabinet 4 Drawer	1	FC
S.4	Storage Tray Trolley	3	TT
S.5	Storage Unit 450 x 600 x 700h	2	SU
S.6	Tray Storage System 2-Bays 1800h	6	TS.1

SPECIALITY EQUIPMENT SCHEDULE

Key	Description	Quantity	Code
SE.4	Dishwasher	1	DW
SE.5	Fridgefreezer 600x600x150 high	1	FF

USE OF THIS DRAWING:
do not scale from this drawing, use written dimention only. all dimentions and details to be checked on site by the contractor. all architects drawings, details and specifications to be cross referenced with other consultants information. all discrepancies to be brought to the attention of the architect immediately. this drawing is not suitable for construction purposes unless clearly indicated. this drawing, and any digtial version, remains the copyright of paul dillon architects. only when the appropriate fee is paid to paul dillon architects is a licence to use a hard copy of this drawing in order to produce one orignal work, granted. this drawing can not be reproduced without this licence. this licence can only be transfered on the expressed written consent of paul dillon architects. any digital information on this drawing can only be used were paul dillon architects are the design team leaders.

revision:	description:	by:	date:
B	TENDER	EV	15.06.26
A	PRE-TENDER	EV	27.03.26

paul dillon architects
[redacted]
Maam Valley Connemara County Galway Ireland
Tel. 00353 (0)87 6786244 info@pauldillonarchitects.com
Fax. 00353 (0)94 9548768 www.pauldillonarchitects.com

project: ST TIERNANS CS, PARKVALE, BALALLY, DUBLIN
client: BOARD OF MANAGEMENT ST TIERNANS CS
dwg title: PROPOSED SCIENCE ROOM PLAN
scale on A3: 1:100 started: FEB 26 by: PD dwg no: 144.05 rev: A