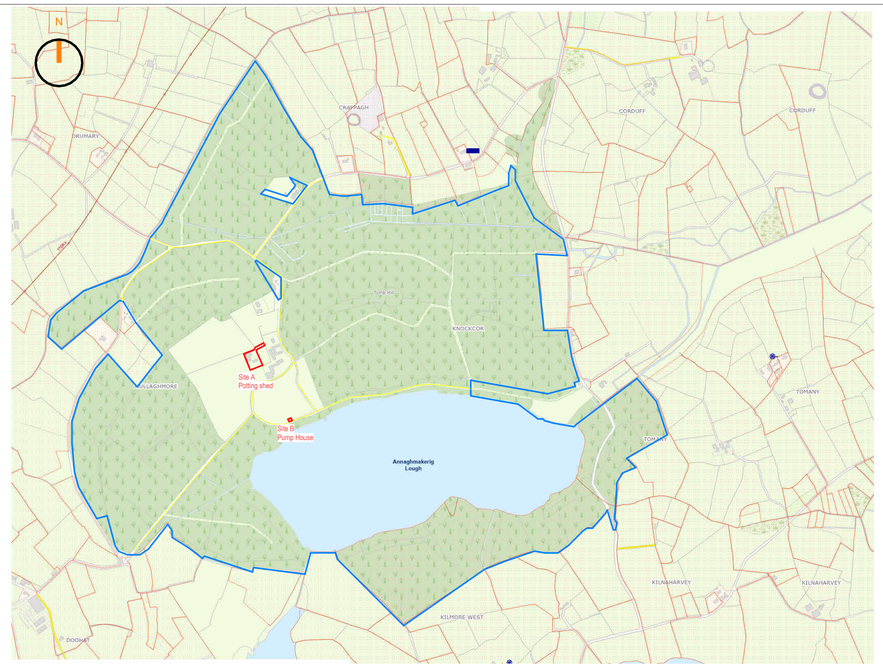

2/001 **Site Location Map**
SCALE: 1 : 10000

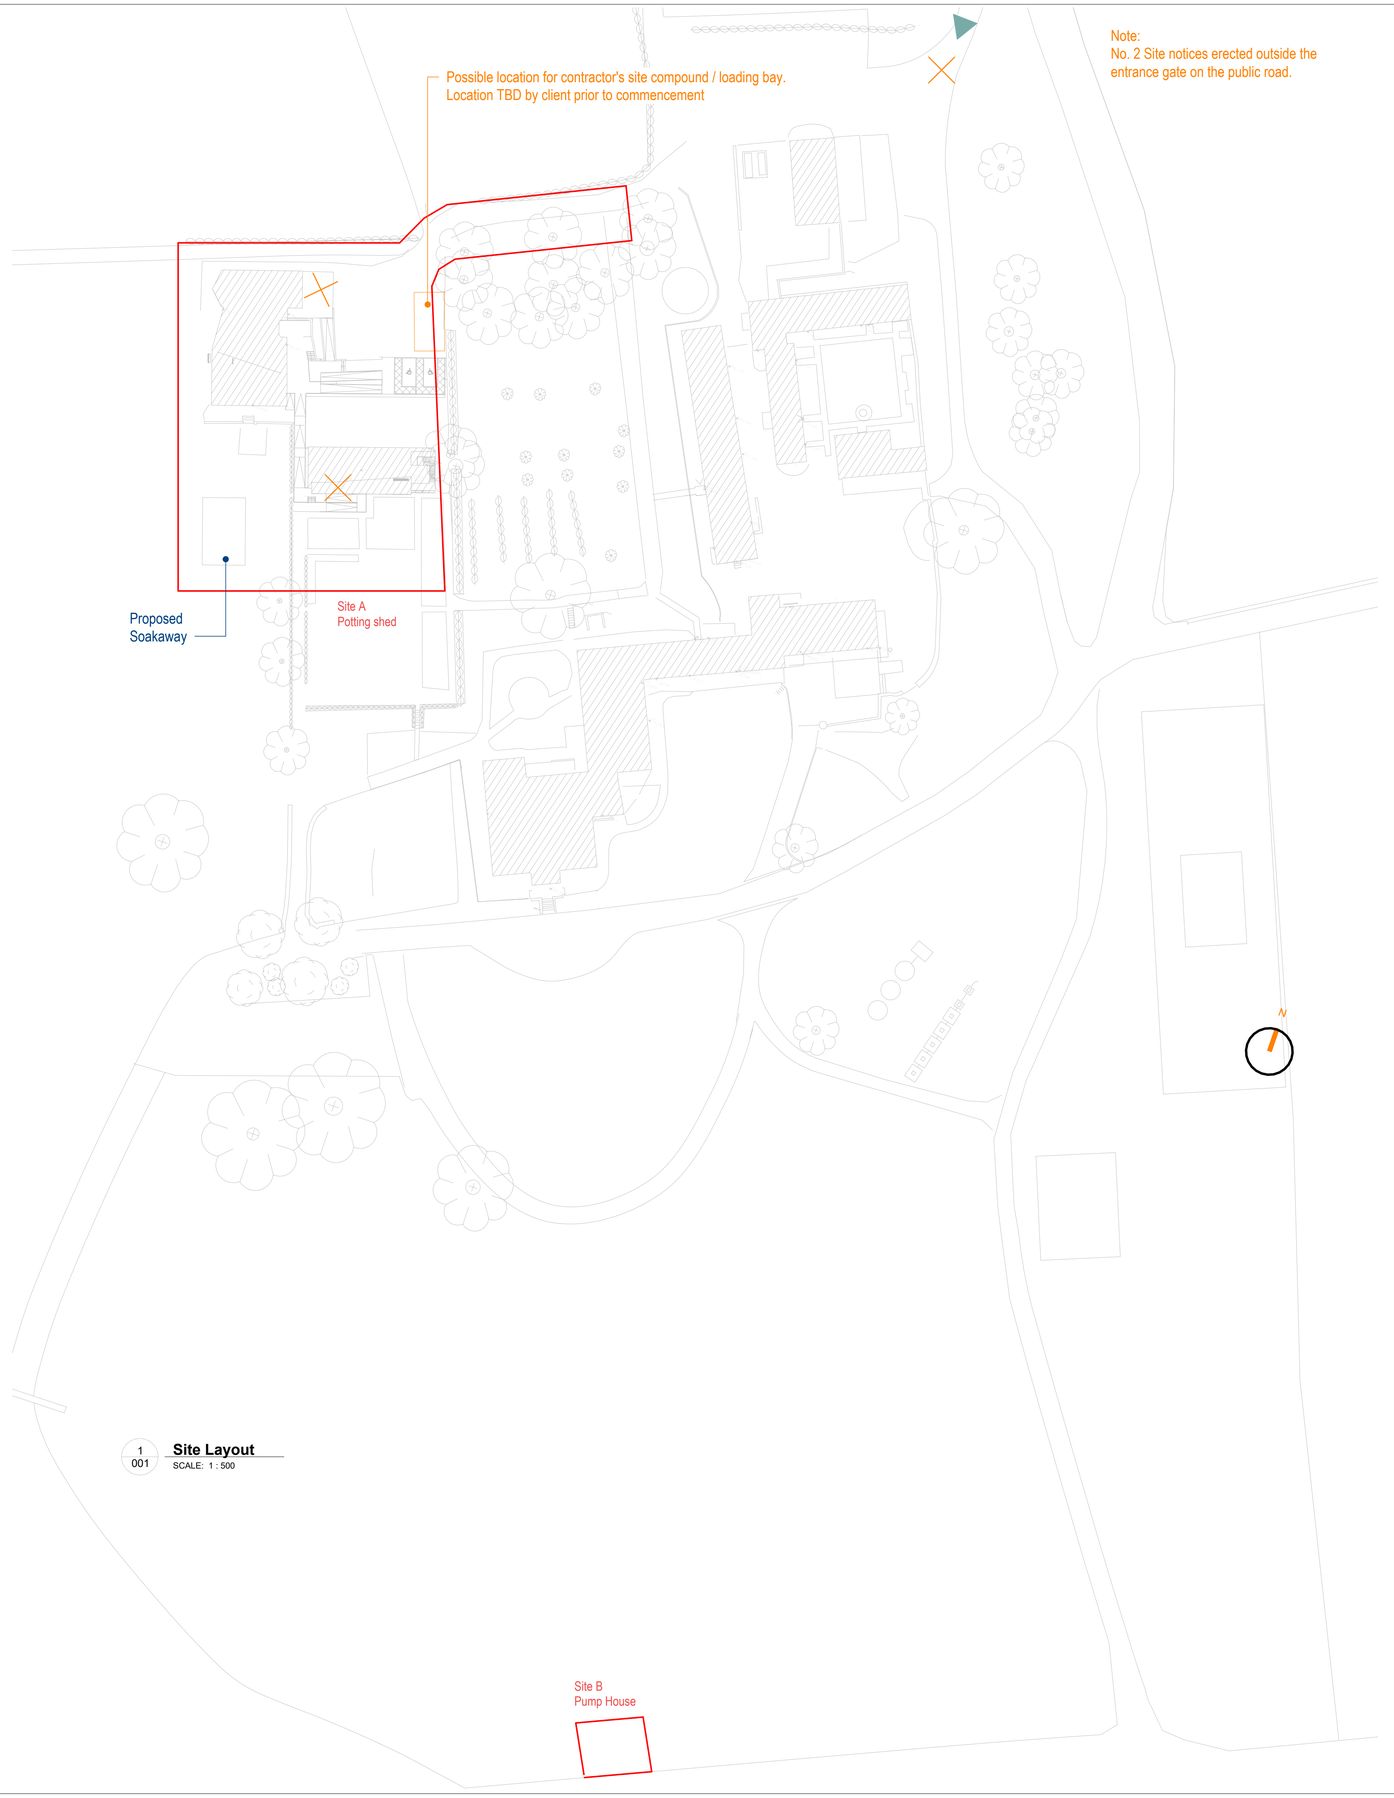

1/001 **Site Layout**
SCALE: 1 : 500

Tender Drawing

NOTES: USE FIGURED DIMENSIONS ONLY

COPYRIGHT RESERVED: THIS DRAWING IS NOT TO BE USED FOR A PURPOSE OTHER THAN THAT FOR WHICH IT HAS BEEN ISSUED BY GAFFNEY & CULLIVAN ARCHITECTS LTD. NOR IS IT TO BE COPIED OR REPRODUCED, RETAINED OR DISCLOSED EITHER WHOLLY OR IN PART BY OR TO ANY UNAUTHORISED PERSONS WITHOUT WRITTEN CONSENT.

1. ALL DIMENSIONS TO BE CHECKED ON SITE.
2. DO NOT SCALE THIS DRAWING, ONLY FIGURED DIMENSIONS TO BE TAKEN AS ACCURATE.
3. ARCHITECTS TO BE INFORMED IMMEDIATELY OF ANY DISCREPANCIES
4. WORKS BELOW GROUND LEVEL ARE PROVISIONAL ONLY.

SITE AREA

Site Ownership	109007m²	26.93 Ac	10.90 Ha
Site Boundary	21279m²	0.59 Ac	0.24 Ha

Site Ownership
Site Boundary
Right of Way
Site Access
Site Notice

Rev Nr.	Date	Description
Rev 01	19/03/2026	Issue for Planning

GCAL
GAFFNEY & CULLIVAN ARCHITECTS LTD

Project Title:
Potting Shed Shared Island

Client
Tyrone Guthrie Centre

Drawing Title:
Site Location Map

Scale
As indicated @ A1

Date
06/27/25

Drawn by
AF

Designed by
AF

Checked by
DC

Drawing No:
25-024- TGC- GCAL- 01- 00- DR- A- 001

Rev
Rev 01