Rev. No.	Date:	Notes
Rev. -		

creative architectural designs
cornerstone associates

Office:- Mountain Top, Letterkenny, Co. Donegal, 087 7429467, michael@csarc.ie
Office:- Front St. Ardara, Co. Donegal, 087 9813552, gavin@csarc.ie
Email - info@csarc.ie
Web - www.cornerstone.ie

PLANNING DRAWINGS

PROJECT ID: CS-22277	DATE: June 2024

PROJECT:
PROPOSED AUXILIARY ACCOMMODATION TO BIDDY'S BAR TOGETHER WITH ALL ASSOCIATED SITE WORKS AT CASHEL, GLENCOLMCILLE, CO. DONEGAL

DRAWING:
PROPOSED SITE LAYOUT MAP

CLIENT: MECL IRELAND LIMITED		DRAWING No. P-030
SCALE: A1=1:200	PREPARED BY: Gavin Sherlock	REVISION No. Rev B
AREA: -	CHECKED BY:	DATE: 26.6.2024

FIGURED DIMENSIONS ONLY ARE TO BE TAKEN FROM THIS DRAWING ALL DIMENSIONS ARE TO BE CHECKED ON SITE BEFORE ANY WORK COMMENCES

PLANNING DRAWINGS NOT SUITABLE FOR DETAILED CONSTRUCTION
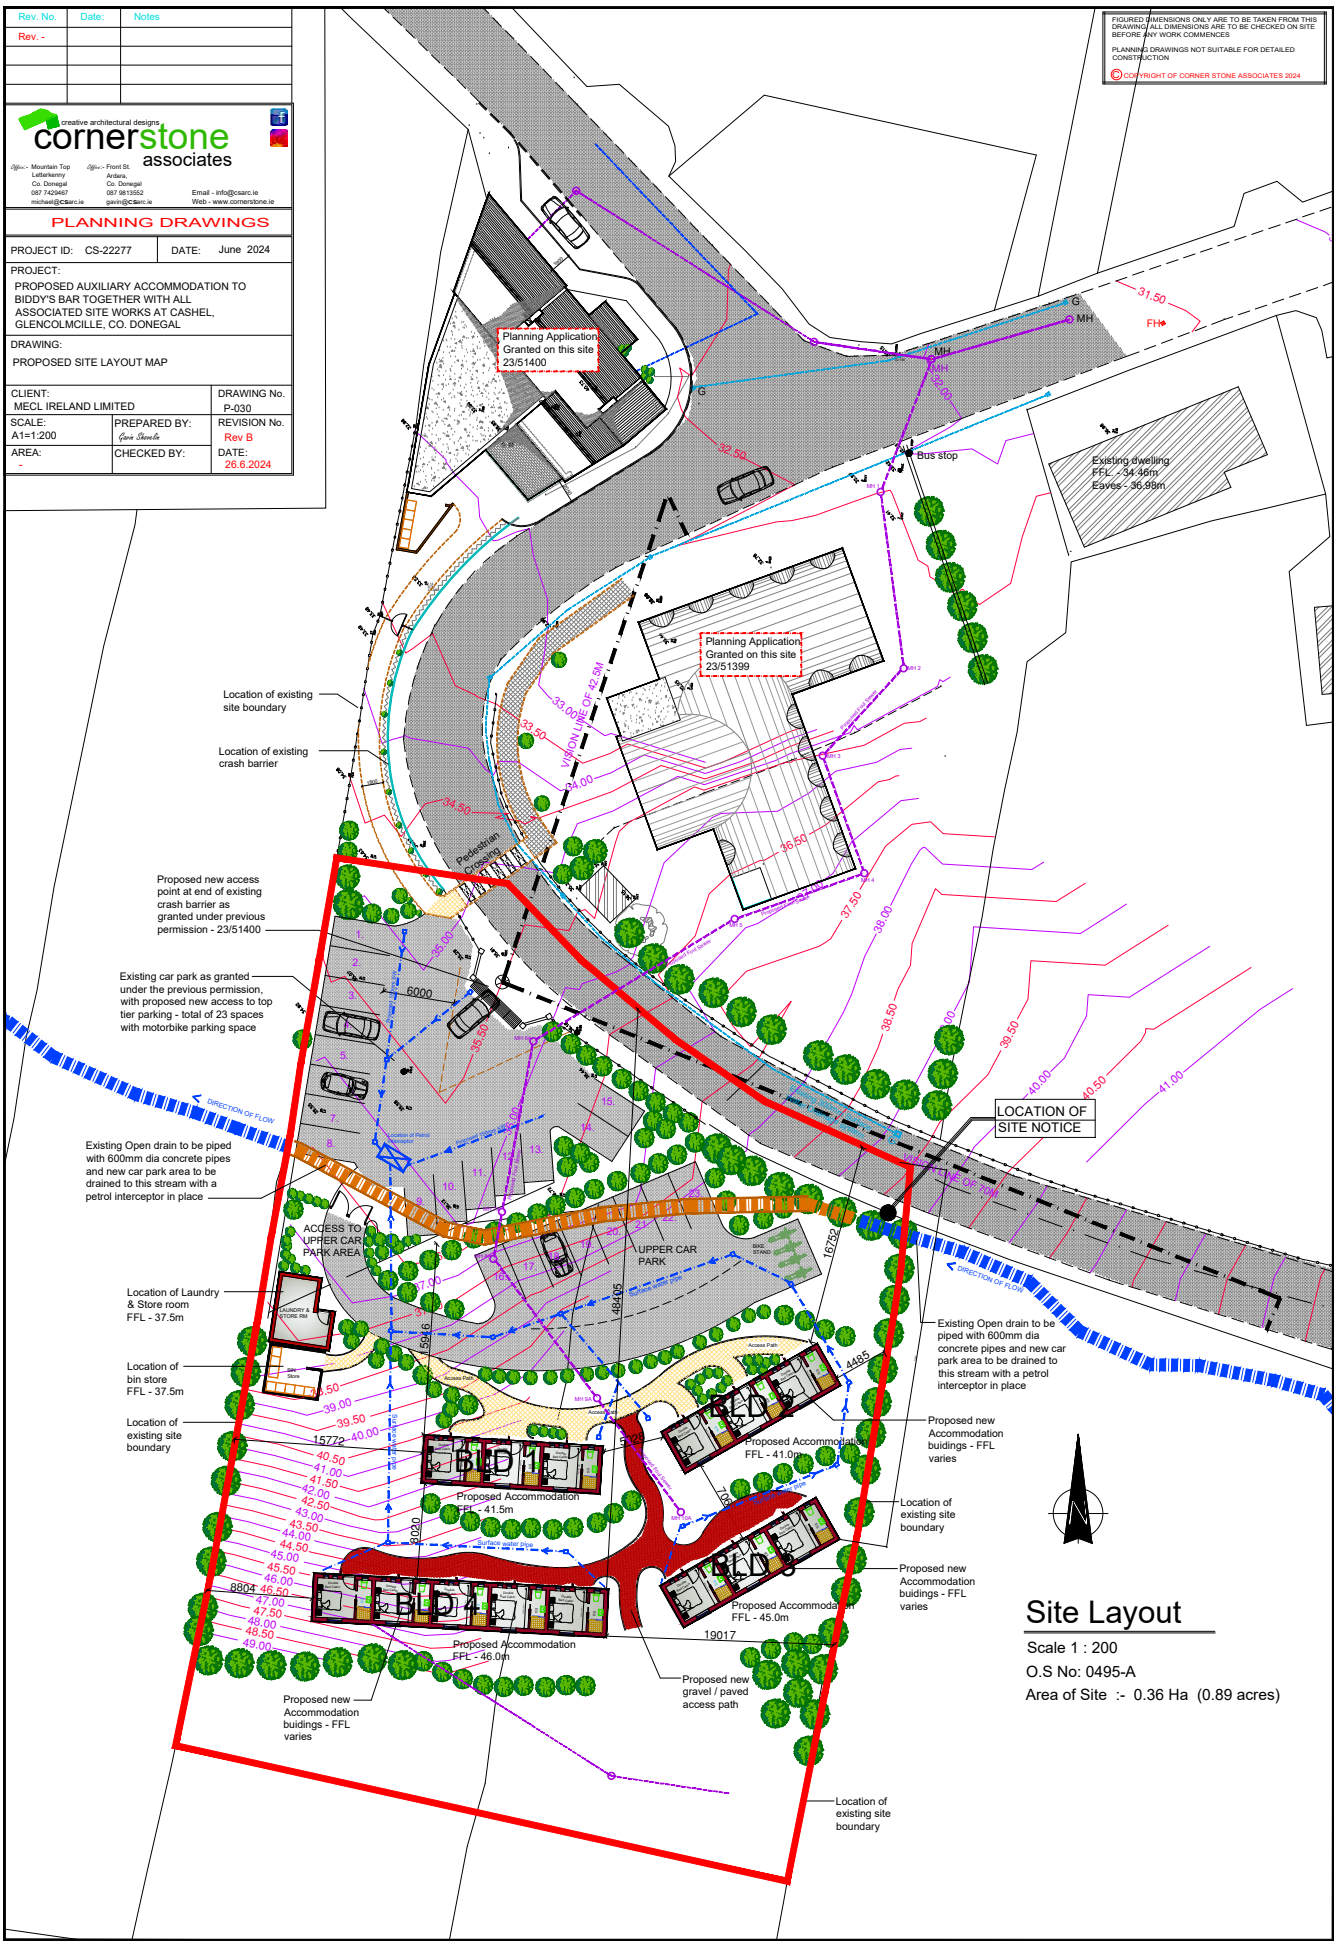
© COPYRIGHT OF CORNER STONE ASSOCIATES 2024