GENERAL NOTES:
Notes refer to all drawings contained in this contract.

All drawings are subject to copy right of Carr Consulting Engineers.

This drawing and all other related parts of this drawing are not to be reproduced, altered and/or transmitted in any shape or form unless having permission from Carr Consulting Engineers.

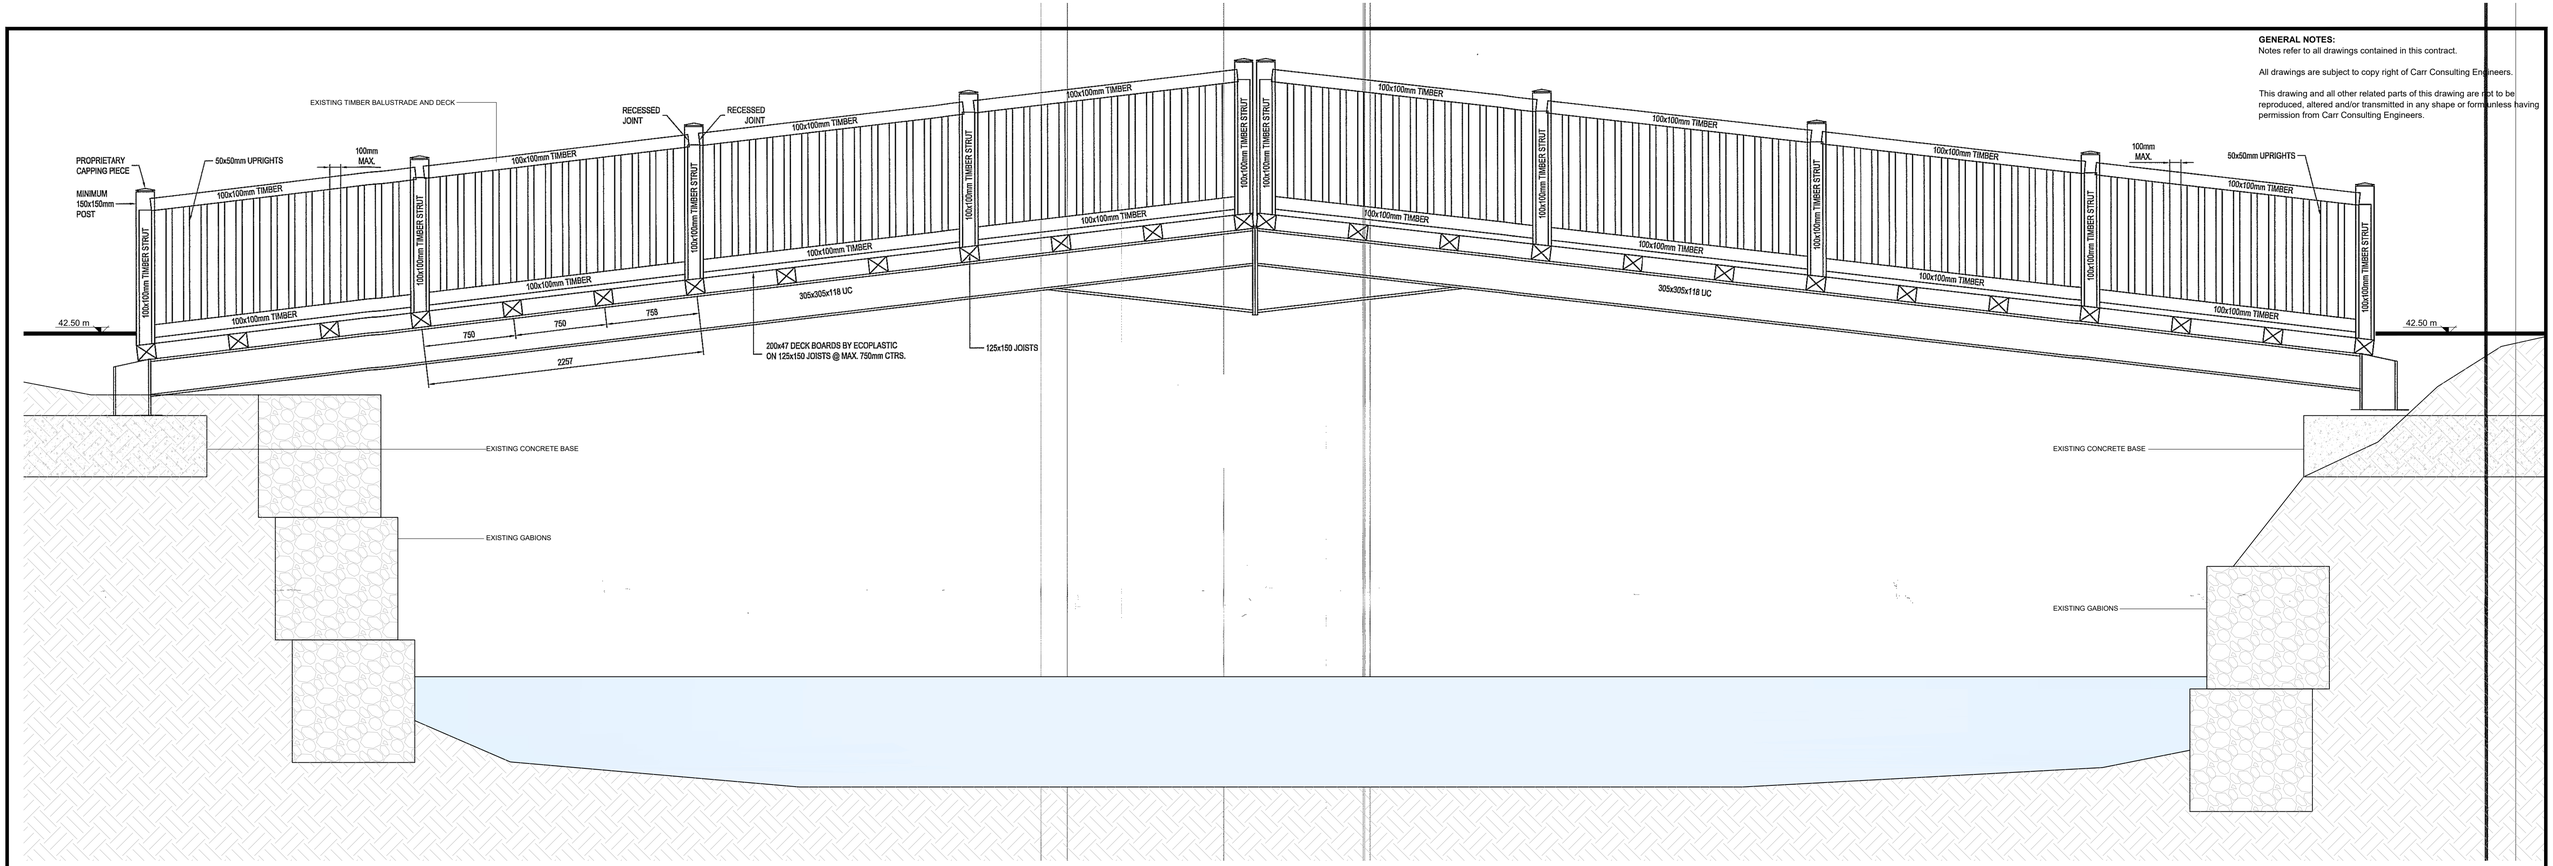

ELEVATION (Existing)
Scale 1/25

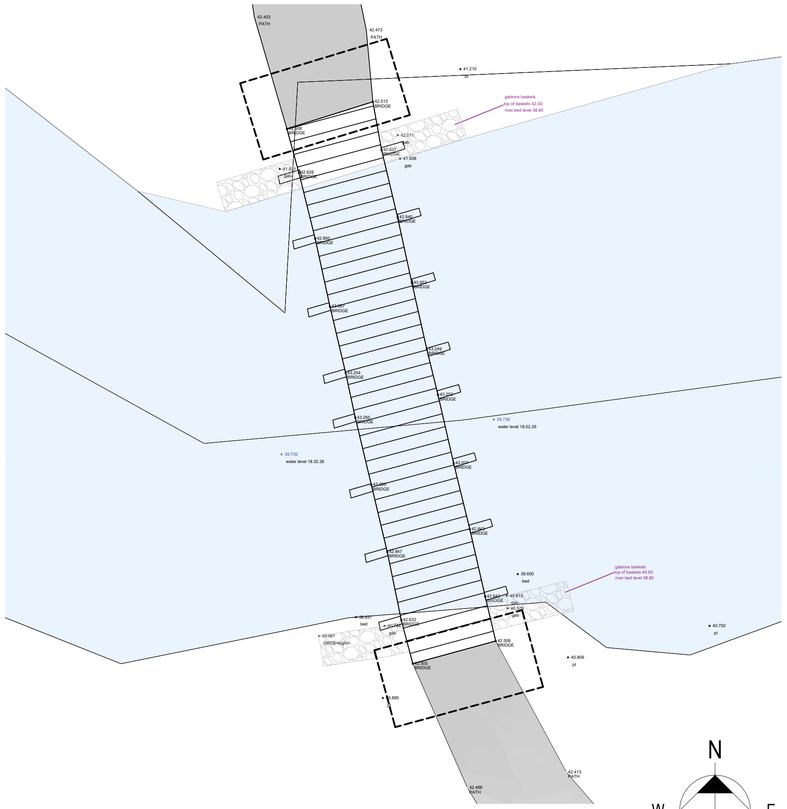

PLAN - Bridge (Existing)
Scale 1/100

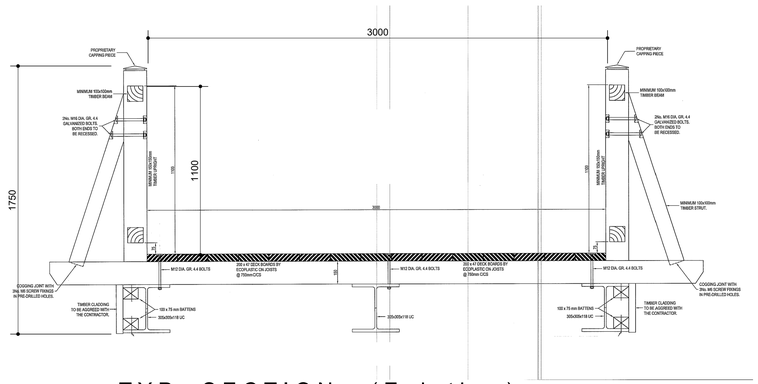

TYP. SECTION (Existing)
Scale 1/20

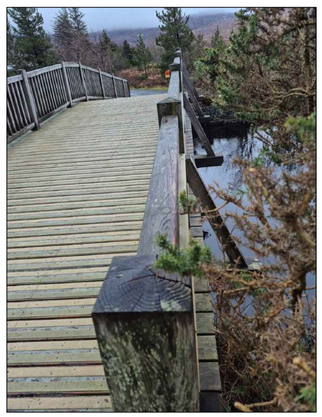

Existing Bridge

Rev.	Amendment	Date	Drn.	Ckd.
-	-	-	P.G.	M.C.

Tender

Project:
Refurbishment of Existing Bridges and Construction of New Pedestrian Path at Glenveagh National Park

Drawing:
Existing GA - Bridge B1

Dwg Num.	Scale	Date	Rev.
T 102	1/20	Aug 2026	

Job No.	Design	Drawn	Checked
CC - 5032	M.C.	P.G.	M.C.

Ordnance Survey Ireland
Licence No. AR 0013408
Ordnance Survey Ireland and Government of Ireland

CERTIFICATED
ISO 9001:2000
REGISTERED FIRM

CARR CONSULTING ENGINEERS
Engineering Solutions
Unit 1, Northern Point, Business Park, Ballybofey, Co. Donegal
Tel (074)9131060 Fax (074)9130321 info@carrandco.ie