TENDER DOCUMENTS

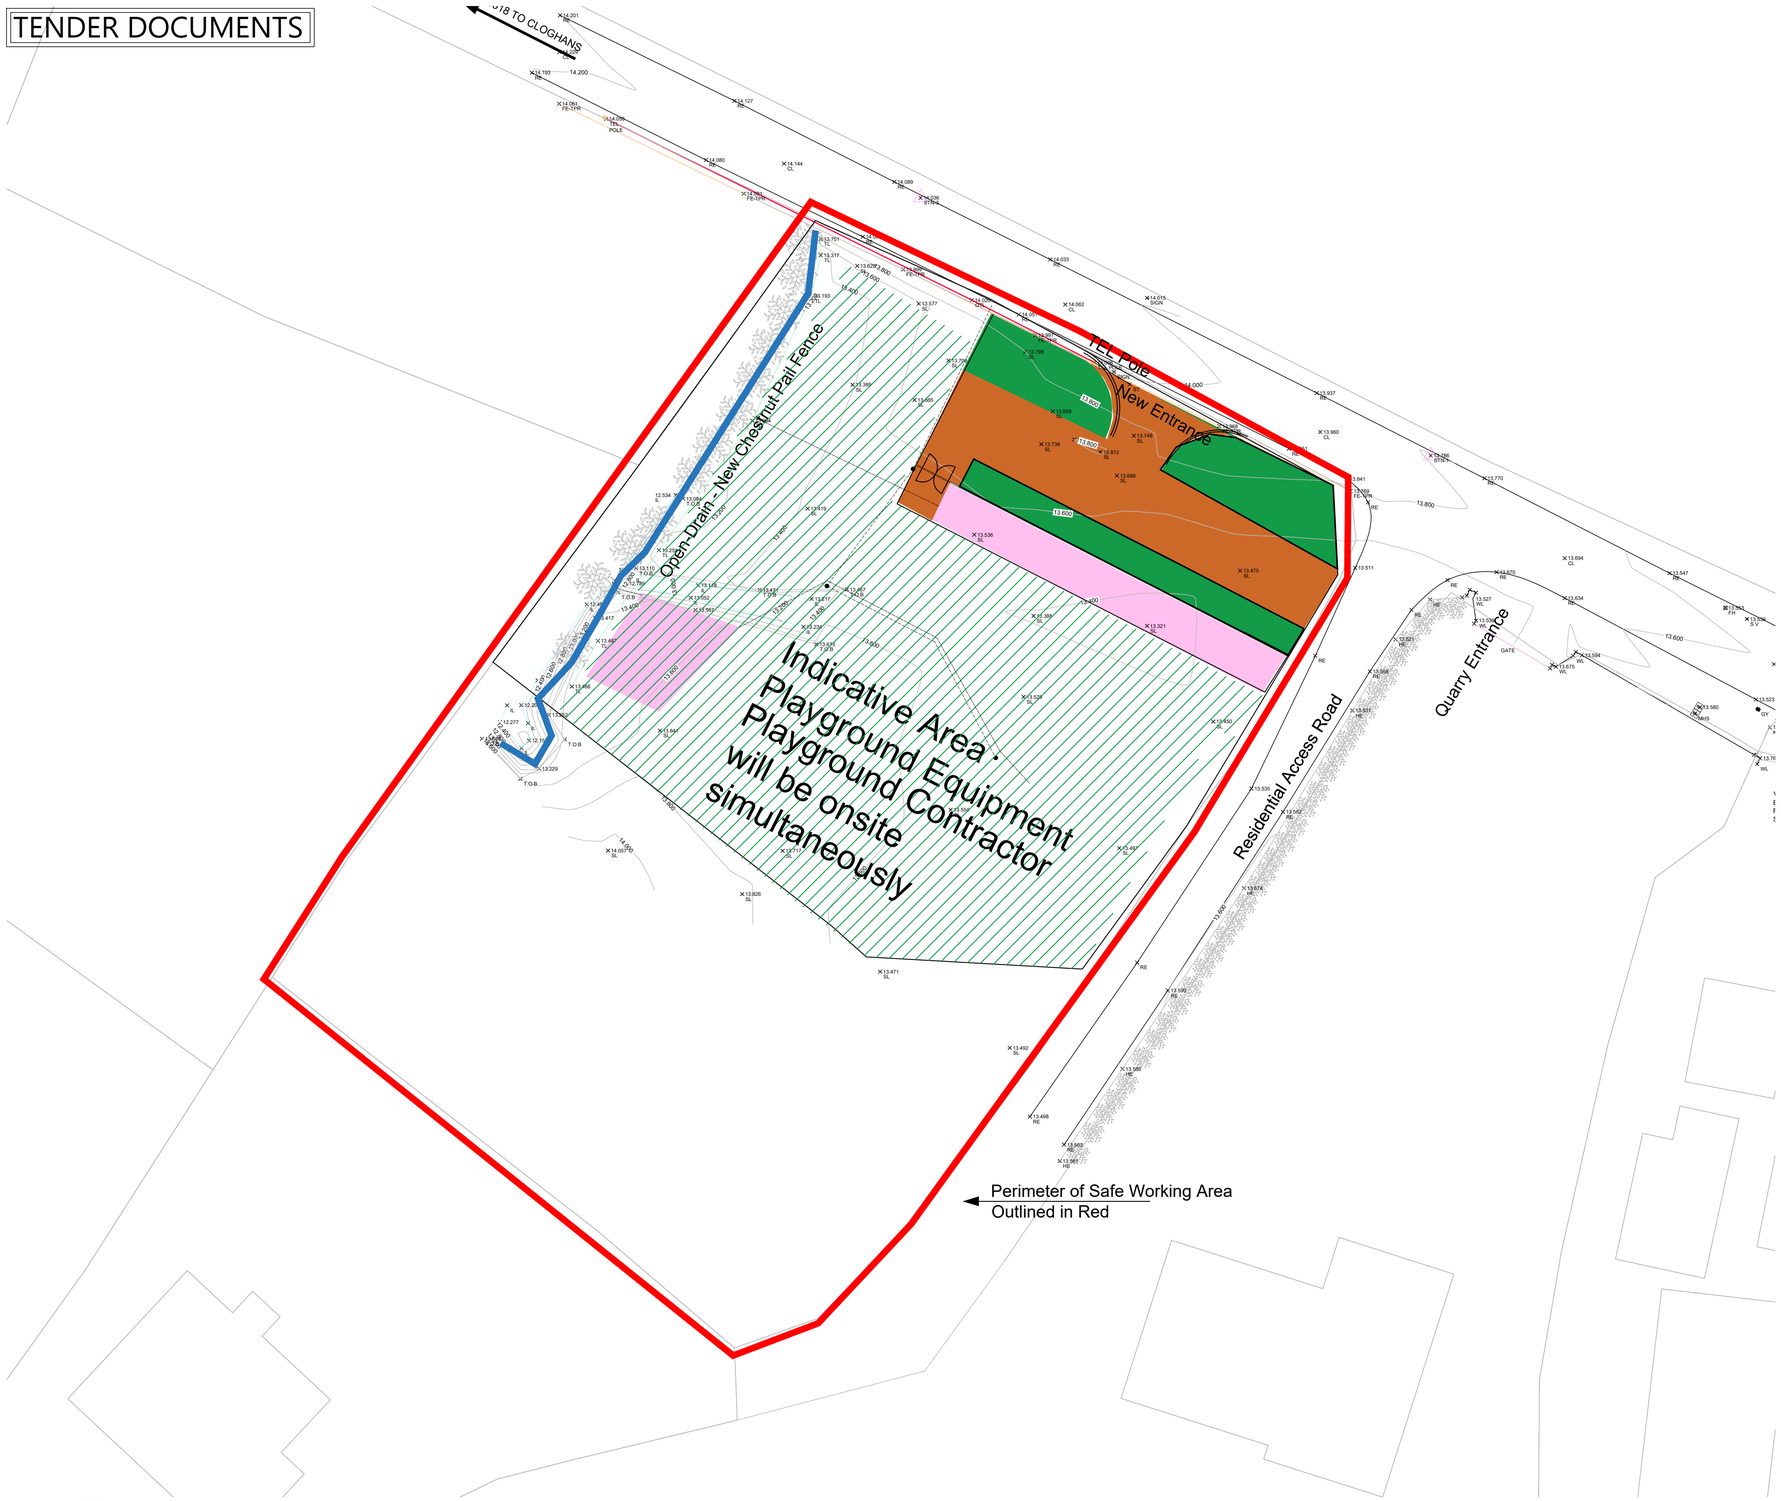

1 Site Layout — Area = 0.194HA

1: 500 Scale at A3

2 Open Drain along Western Side of Site

3 Quarry Entrance to East of Site

© Copyright - This drawing is protected by copyright and is the property of Mayo County Council. It may not be used, reproduced or disclosed to anyone without the prior written approval of Mayo County Council.

- All drawings are to be read in conjunction with other consultant's drawings
- All dimensions, unless otherwise stated, are given in millimetres and must be confirmed and checked by the Contractor on site.
- Levels are generally given in metres from a specified datum. All Levels must be confirmed and checked by the Contractor on site.
- Any discrepancies on this drawing are to be brought to the attention of Mayo County Council Architects immediately.
- Do not scale this drawing. Written dimensions only to be used.

Includes Ordnance Survey Ireland data reproduced under OSi licence number : © Tailte Éireann Surveying. Licence number CYAL50510779
Unauthorised reproduction infringes Ordnance Survey Ireland and Government of Ireland copyright Ordnance Survey Ireland

PROJECT DESCRIPTION

The development includes installation of playground equipment to include hard and soft landscaping works, synthetic surfacing, paving, planting, boundary treatments and all other associated site and civil works and services.

REGULATIONS

To be Built in Accordance with the current Technical Guidance Documents.

DRAWING LEGEND

- PERIMETER OF SITE WORKING AREA
- INDICITIVE AREA FOR PLAYGROUND
- OPEN DRAIN

CALCULATIONS

SITE AREA = 0.194HA

Status Key

SHARED / FOR INFORMATION

S0	WORK IN PROGRESS
S1	COORDINATION
S2	INFORMATION
S3	REVIEW / COMMENT
S4	CONST APPROVAL
D1	COSTING
D2	TENDER
D3	CONTRACTOR DESIGN

PUBLISHED

A1	PT8 / FSC/ DAC
A2	CONSTRUCTION
AB	AS-BUILT

Rev. No.	Date:	Comment
.	.	.
.	.	.

Mayo County Council, Architects Department, The Mall, Castlebar, Co. Mayo 094 9047695

Dia is Muire linn

Architects Department
Mayo County Council

RIAI

Project Title:	Project No:	Drawing No.	Purpose :
Knockmore Community Playground	D_203	L(99)04	D2
Drawing Title: Preliminary Site Safety Drawing	**Element**		**Revision:** +
	Scale: 1:250		

Project Number	Pro./Phase	Sub	Elemnt/Syst.	Spatial Zone	Level	Type	Originator	Role	No.	Drawn By:	MAK	ISSUED:
D_203 -	-		-	-	-	DR -	MCC -	AR -	L(99)04	Checked By:	EO'D	02.09.26

MAYO.IE