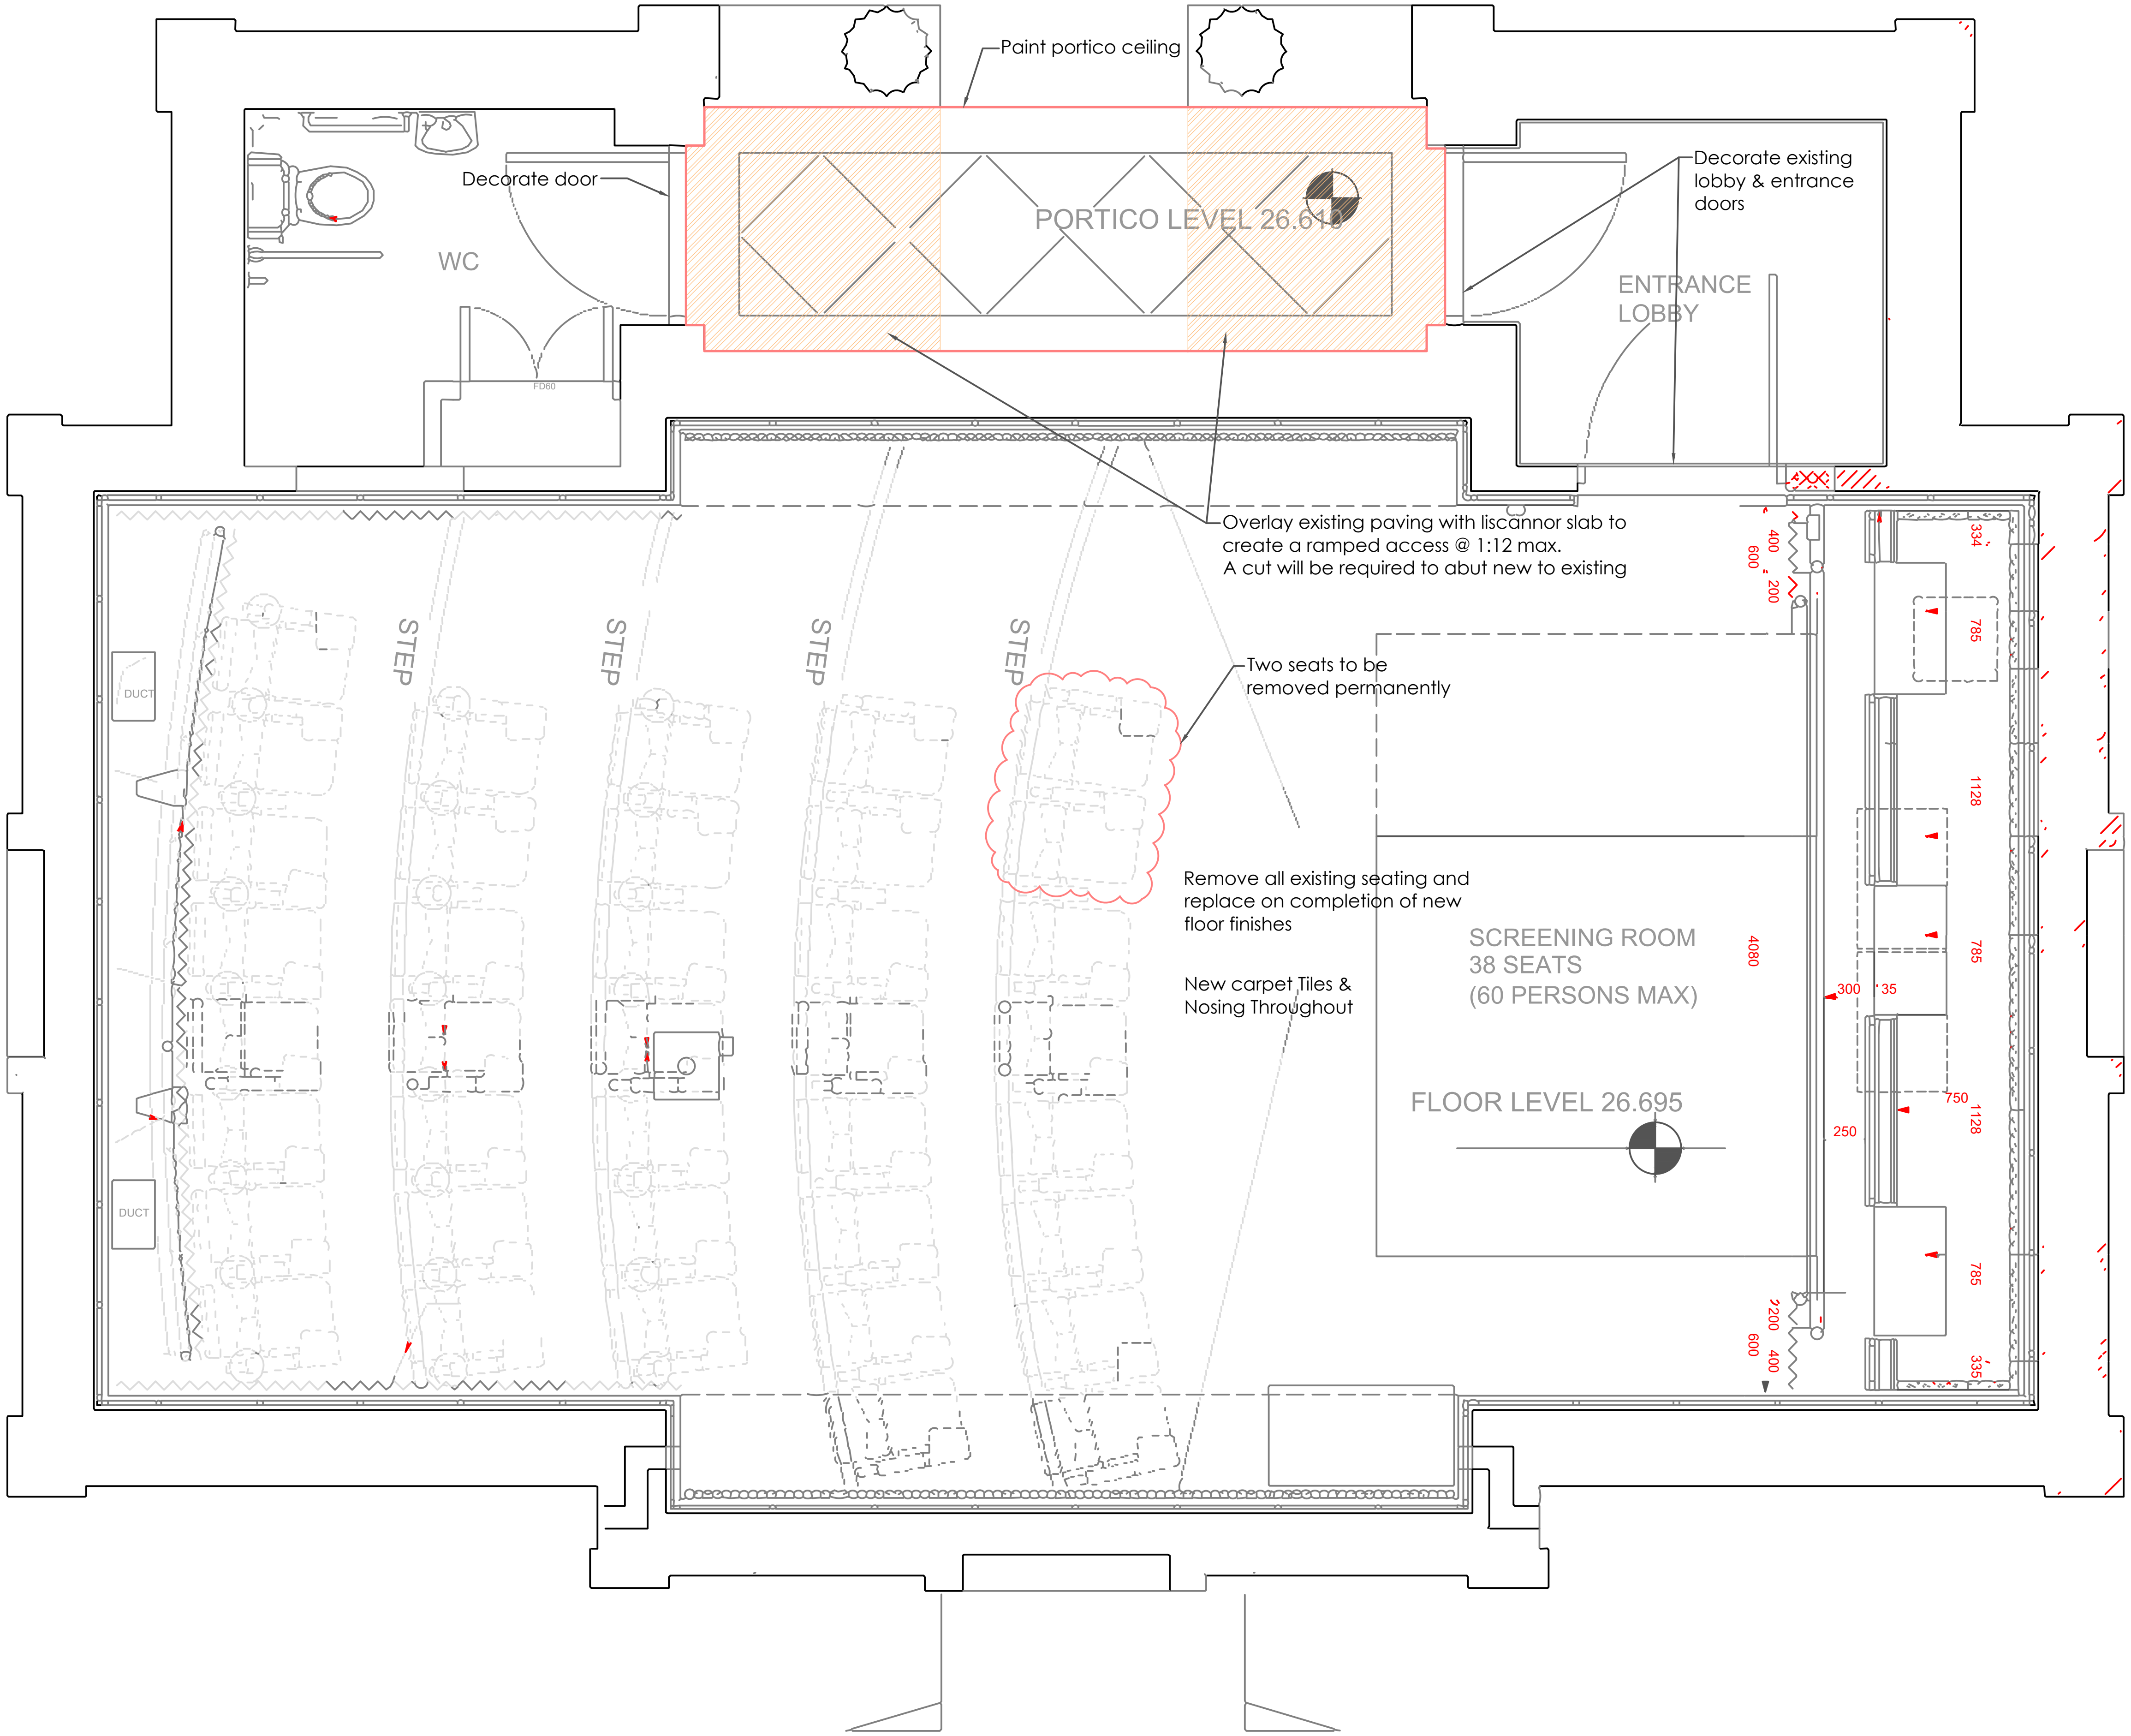

Notes:

1. DIMENSIONS WITHIN THIS DRAWING ARE FOR INFORMATION PURPOSES ONLY AND SHOULD NOT BE RELIED ON.

REV:	STA:	DESCRIPTION:	BY:	DATE:
0	P2	First Issue	DMG	16/10/2025

Legend:

Keyplan:

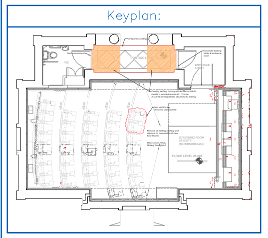

UCD Estate Services
Belfield House Courtyard,
University College Dublin,
Belfield
Co. Dublin
www.ucd.ie

TITLE: MAGNETIC OBSERVATORY FLOORING WORKS

DRAWING: UCD-KA-001

SCALE AT A3:	DATE:	DRAWN:	CHECKED:
N/A	31/08/2026	DMG	BA

STATUS CODE	DRAWING NO:	REVISION:
P2S	001	0