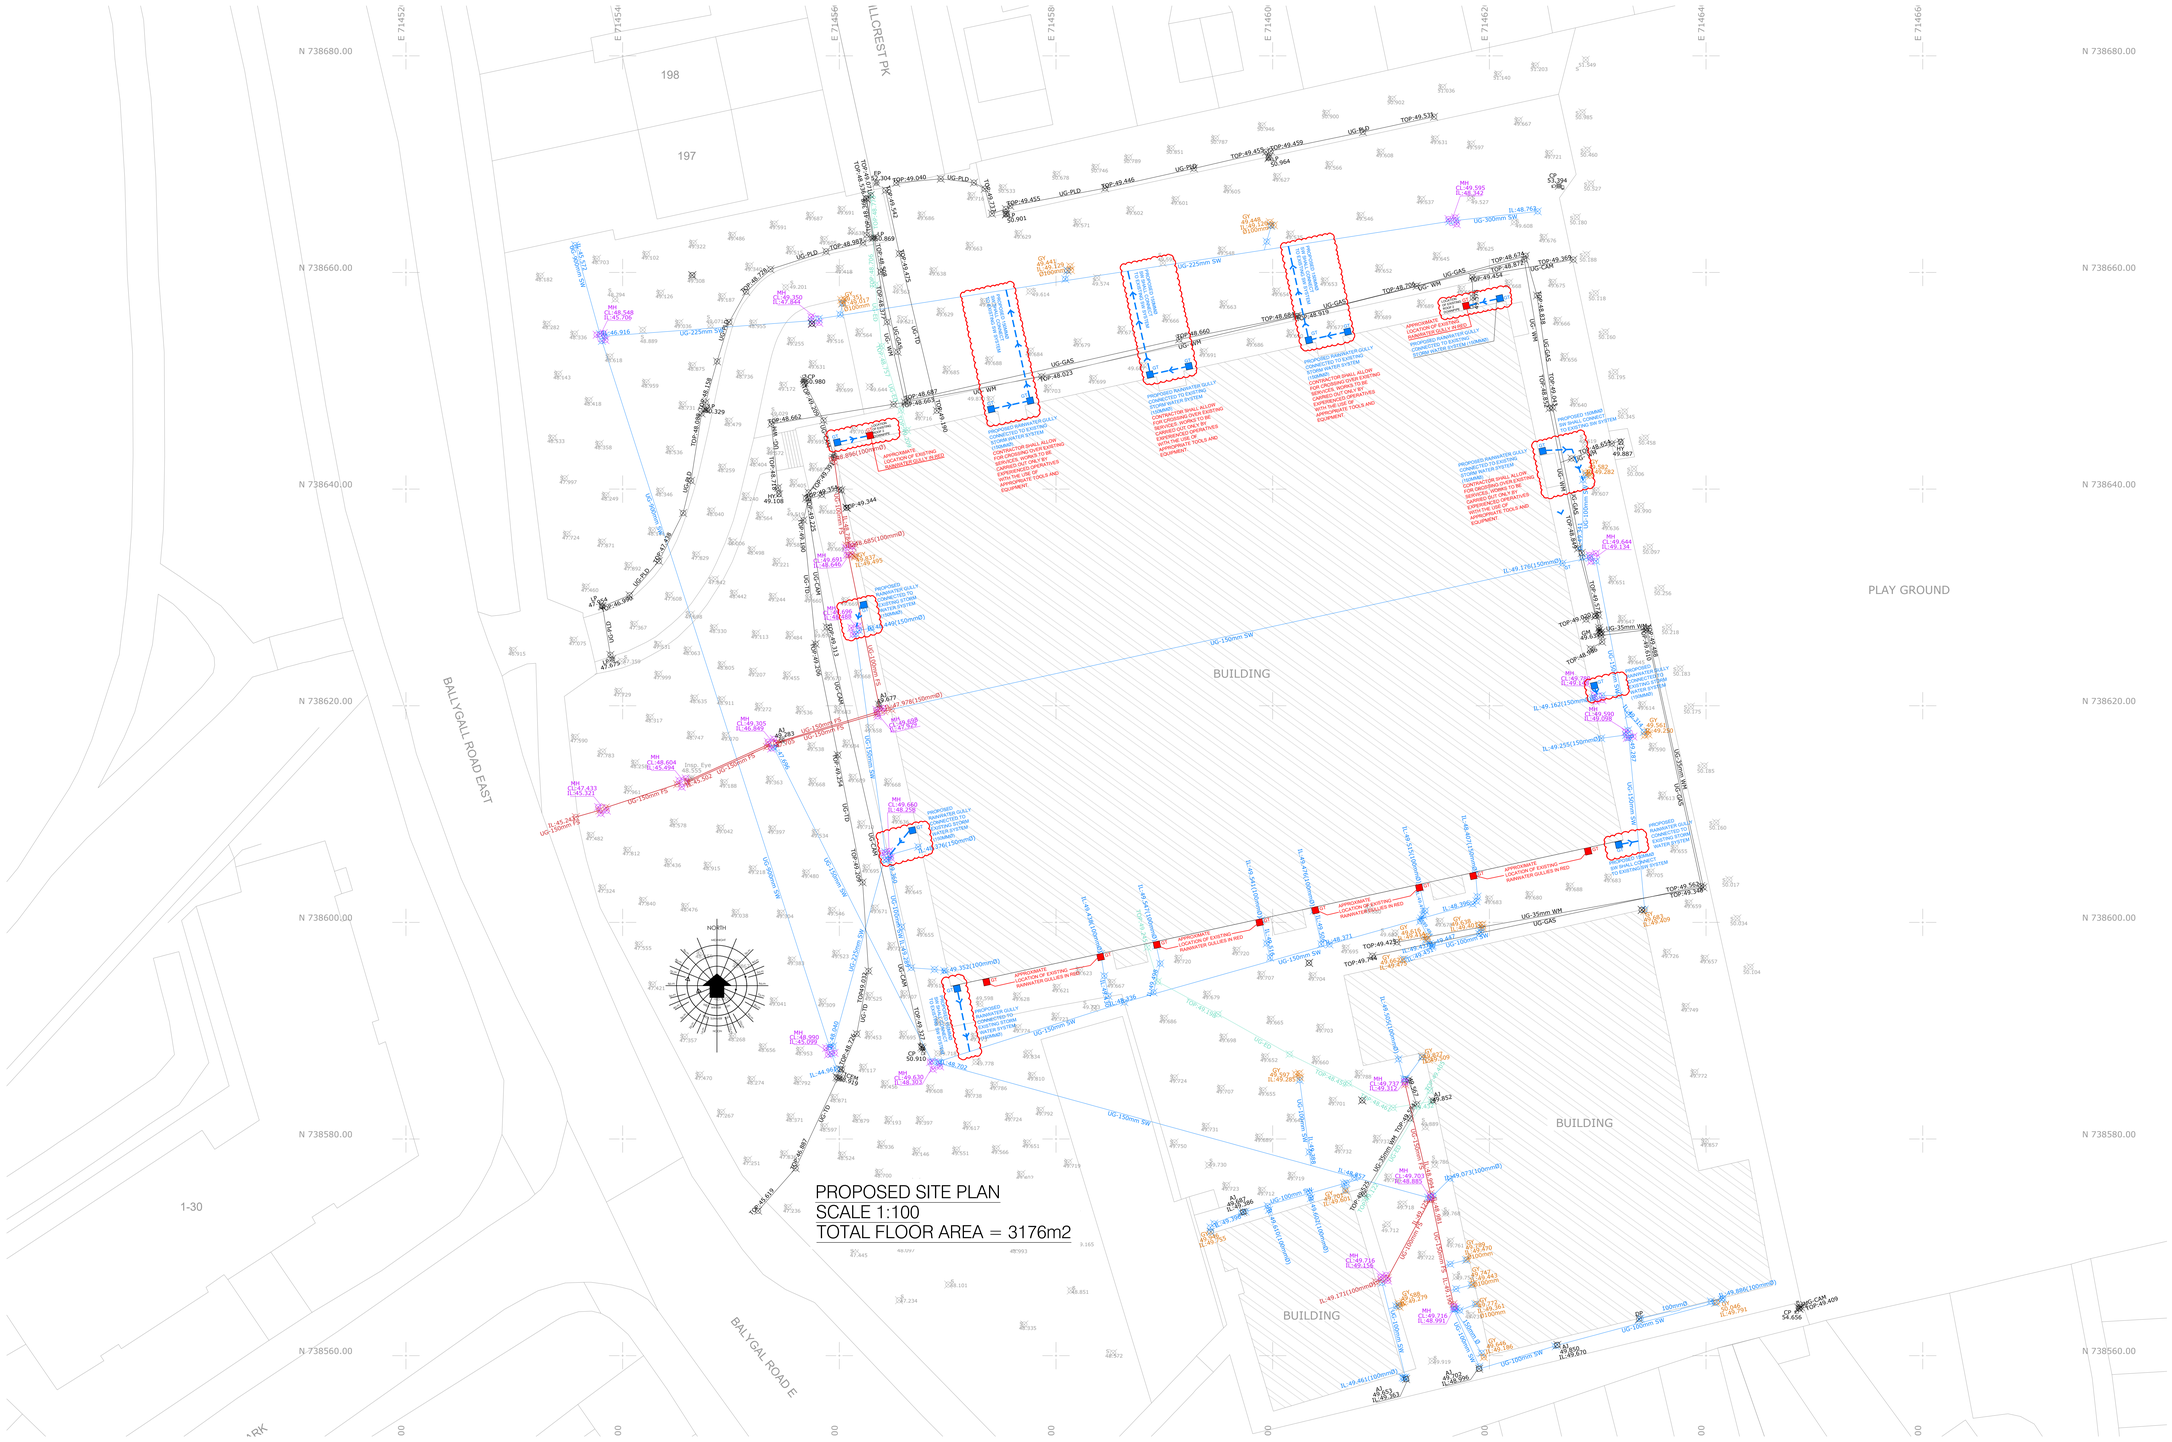

BUILDING LEGEND

NOTE : LEGEND TO BE READ IN CONJUNCTION WITH ACCOMPANYING DRAWINGS, SCHEDULES AND SPECIFICATION DOCUMENTS.

EXISTING SCHOOL BUILDING INDICATED THUS

LOCATION OF PROPOSED WORK OUTLINED THUS

APPROXIMATE LOCATION OF EXISTING EXTERNAL GULLYS TO BE RETAINED WITH NEW RAINWATER GOODS INDICATED THUS — GT

PROPOSED RAINWATER GULLY CONNECTED TO EXISTING STORM WATER SYSTEM INDICATED THUS — GT

PROPOSED 150MMØ STORM WATER PIPEWORK SHALL CONNECT TO EXISTING STORM SYSTEM

NOTE: CONTRACTOR SHALL ALLOW FOR CROSSING OVER EXISTING SERVICES WORKS TO BE CARRIED OUT ONLY BY EXPERIENCED OPERATIVES WITH THE USE OF APPROPRIATE TOOLS AND EQUIPMENT.

NOTE: DRAWINGS FOR TENDER PURPOSES ONLY ALL DIMENSIONS TO BE MEASURED ON SITE. AND CONFIRMED BY CONTRACTOR BEFORE ORDER IS COMPLETE.

SURVEY LEGEND

UG-100mm FS		Under Ground 100mm Foul Sewer			
UG-150mm FS		Under Ground 150mm Foul Sewer			
UG-100mm SW		Under Ground 100mm Surface Water			
UG-150mm SW		Under Ground 150mm Surface Water			
UG-225mm SW		Under Ground 225mm Surface Water			
UG-300mm SW		Under Ground 300mm Surface Water			
UG-900mm SW		Under Ground 900mm Surface Water			
UG-35mm WM		Under Ground 35mm Water Main			
UG-WM		Under Ground Water Main			
UG-GAS		Under Ground Gas Pipe			
UG-ED		Under Ground Electric Duct			
UG-TD		Under Ground Telecom Duct			
UG-PLD		Under Ground Public Duct			
UG-CAM		Under Ground Camera Duct			
MH		Manhole Square	ICEM		Ercom Chamber
MH		Manhole Round	HY		Hydrant
KI		Small Inspection Cover	EP		Electric Pole
GY		Gully	LP		Light Pole
GM		Gas Meter	DP		Camera Pole
CAM		Camera	CP		Camera Pole
			Insp.Eye		Inspection Eye

RIAI | Registered Architect | Architect Accredited in Conservation | PSDP Accreditation
2024 | G3 | P

A0

THIS DRAWING IS COPYRIGHT.
USE DIMENSIONS ONLY - DO NOT SCALE
CONTRACTORS MUST VERIFY DIMENSIONS ON SITE PRIOR TO STARTING WORK.

MCLA TENDER PURPOSES ONLY

Rev	Description:	Date:

Rev	Description:	Date:

MCLA
Unit 4B, Elm House, Millennium Park, Naas, Co. Kildare. W91 K032
T: +353(0)45 854900
E : info@mclarchitecture.ie

Client : BOM St. Kevin's College, Ballygall

Project : Proposed Climate Action Roof Works at St. Kevin's College, Ballygall, Dublin 11

Drawing Title : Proposed Civil Works

Project No. : 2607
Drawing No. : T002
Scale : 1:200 @ A0
Date : Aug 2026
Drawn : Glen Forde