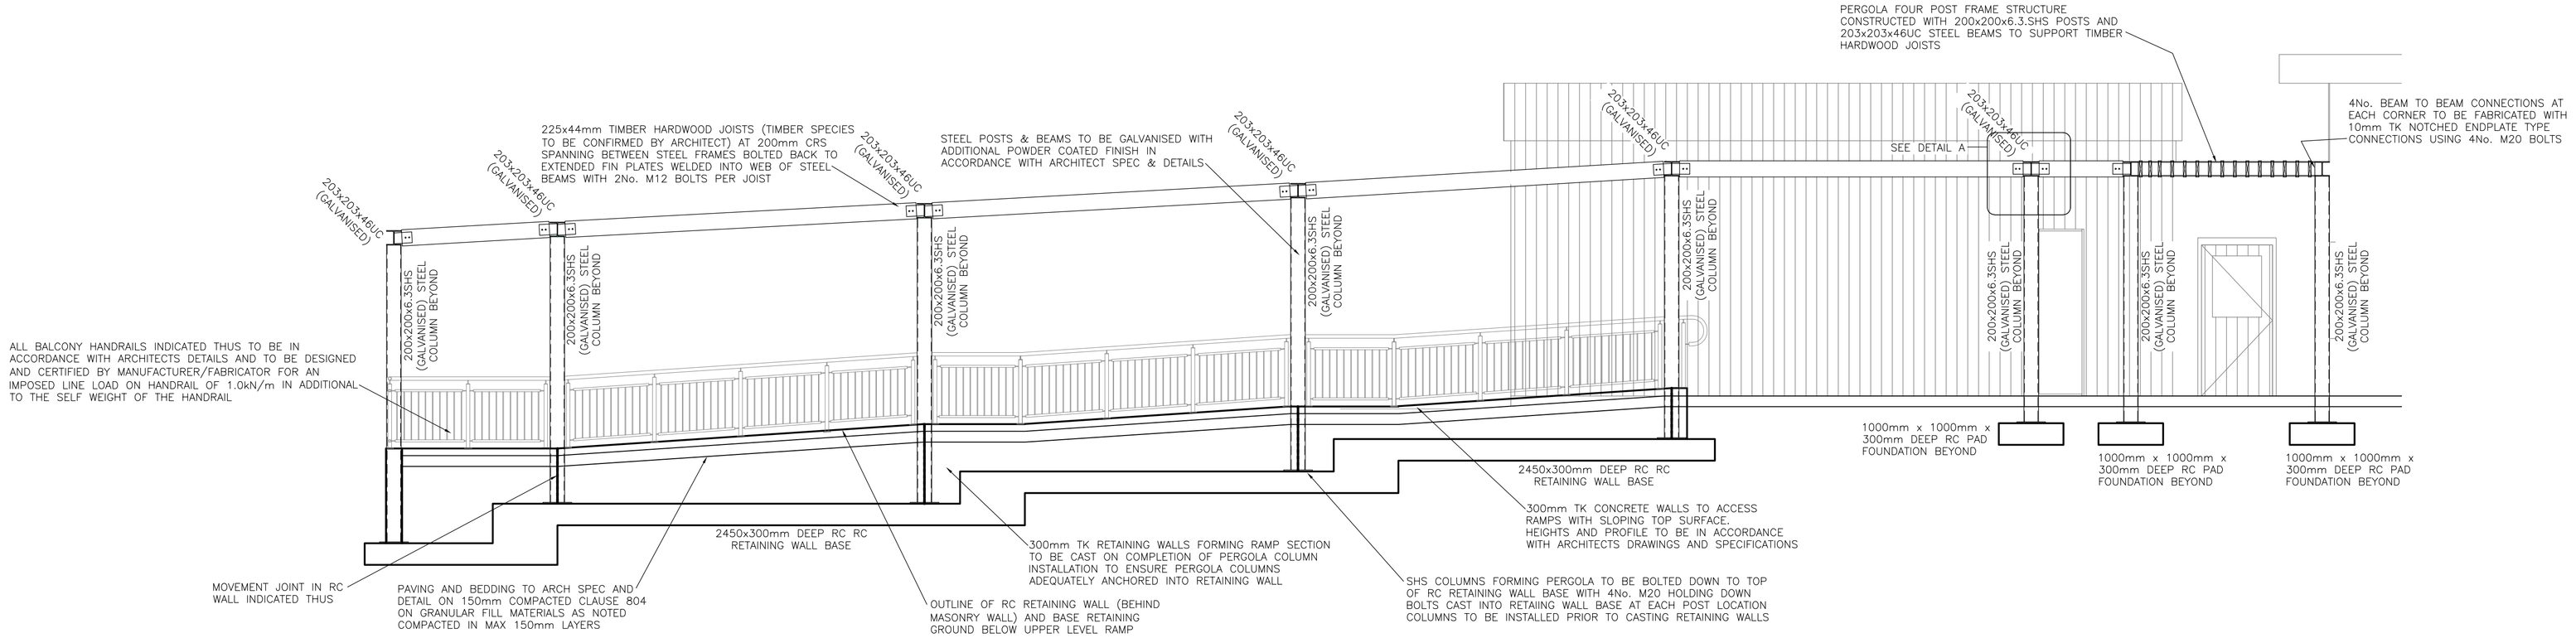

SECTION C–C

PATH/COBBLE FINISH AND BEDDING ETC TO ALL PATHS AND RAMPS TO ARCH SPEC AND DETAIL ON APPROVED COMPACTED HARDCORE FILL BELOW FOOTPATHS TO BE IN ACCORDANCE WITH I.S EN13242:2002 & MEET THE SPECIFICATION AS OUTLINED IN ANNEX E OF THE ACCOMPANYING GUIDANCE DOCUMENT TO THIS STANDARD, SR21:2004+A1:2007
HARDCORE TO BE COMPACTED IN 150mm LAYERS

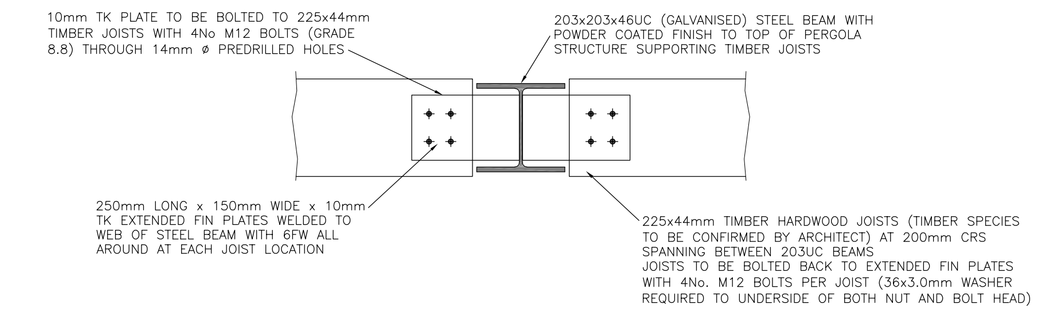

DETAIL 3–3

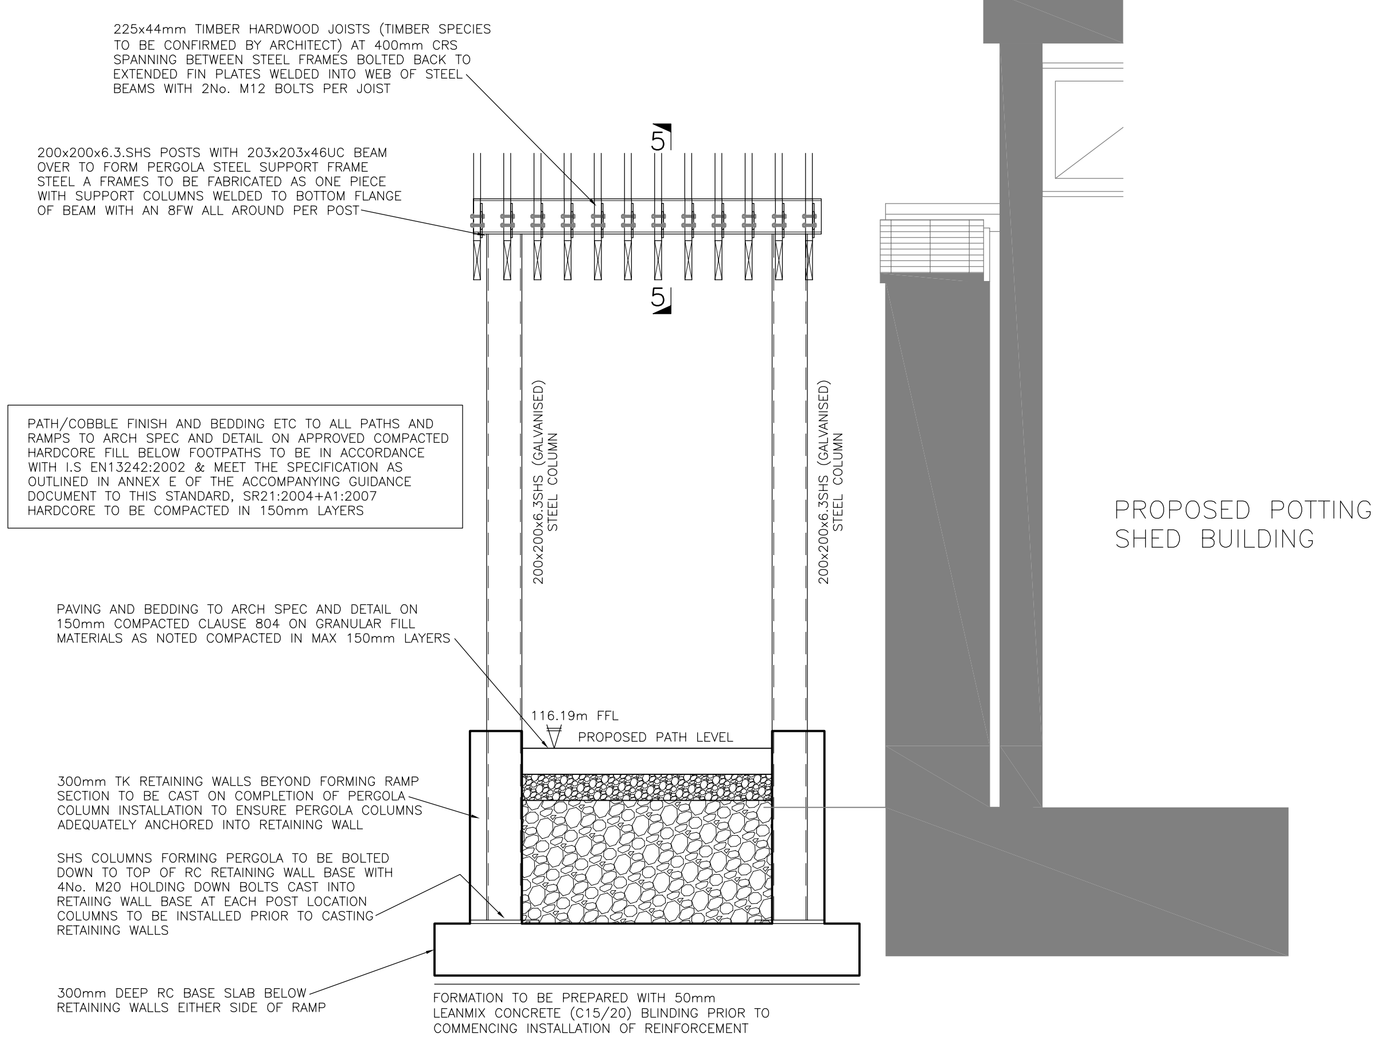

SECTION D–D

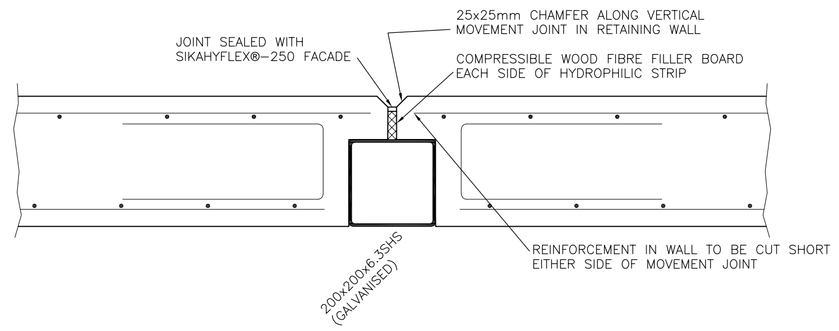

TYPICAL RETAINING WALL MOVEMENT JOINT DETAIL

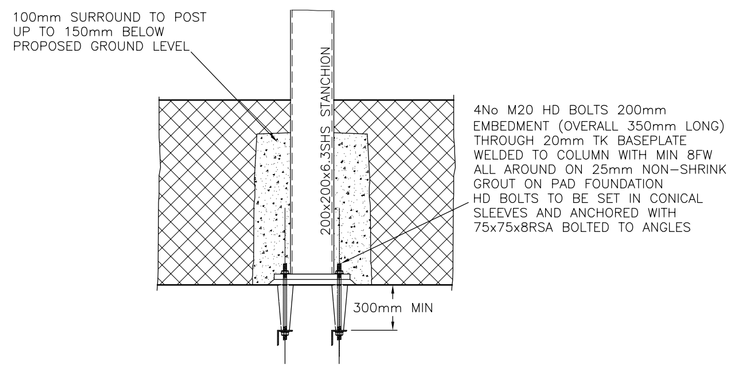

TYPICAL COLUMN BASE DETAIL

T1	TENDER ISSUE	SEP26
rev	amendments	date

ALAN CLARKE & ASSOCIATES
consulting civil & structural engineers
PROJECT MANAGERS
ENTERPRISE CENTRE
DUBLIN ROAD, CASTLEBLAYNEY
CO MONAGHAN
p: 042-9740071
f: 042-9746645
e: info@alanclarke.ie

client: BOARD OF TRUSTEES AT THE TYRONE GUTHRIE

project: ATLERATIONS TO POTTING SHED SHARED ISLAND AT TYRONE GUTHRIE CENTRE, MULLAGHMORE

title: DETAILS

architect		date	job no
GAFFNEY CULLIVAN ARCHITECTS		JUL26	26114
scale	1:20 1:10	drawing no	rev
		26114–211	T1