

Refer to Preliminaries and Specification

& Refer to DRAWINGS T03, T04, T08, T09 & T10.

General- External Doors Front & Rear

and verification of thermal tran

editions of:


- ### doors and shutters. Calculation of thermal transmittance

Engineered Composite Door and Frame

Installation/ Execution

- ## • Appendix B - Building Regulation Notes

before ordering

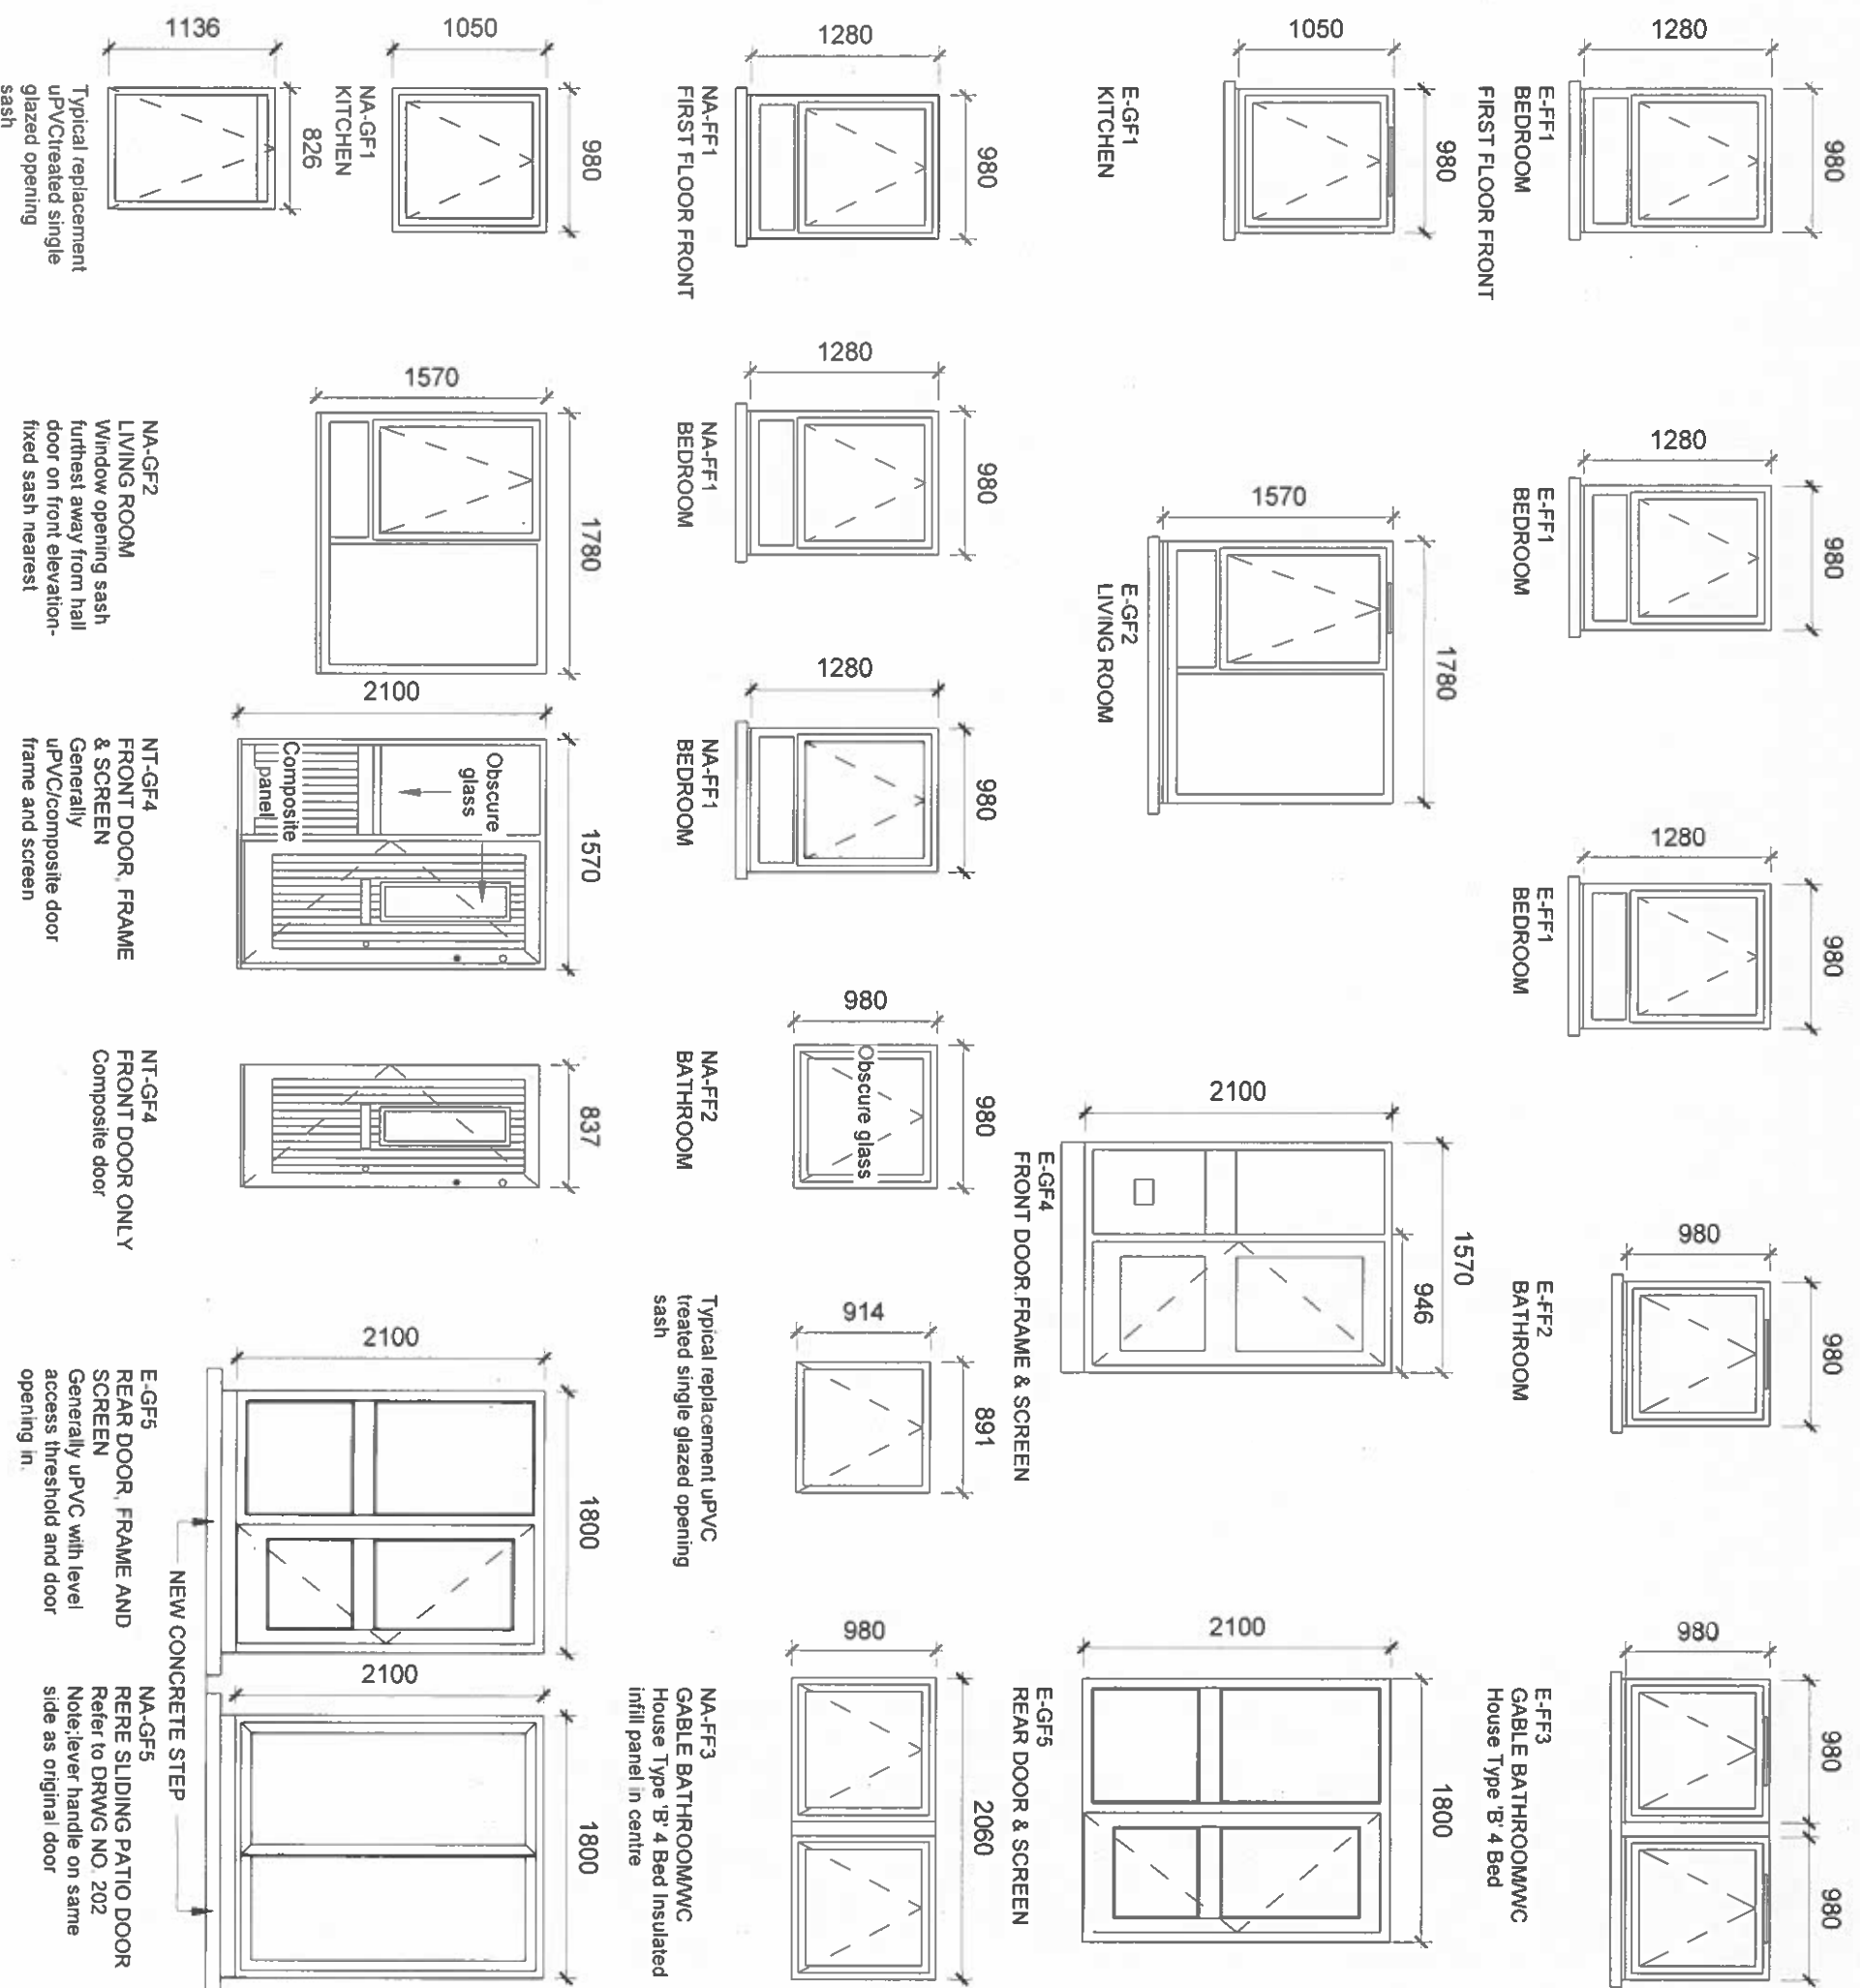

SDCC ARCHITECTS DEPARTMENT
COUNTY HALL, TALLAGHT,
DUBLIN 24
sdcc.ie

COUNTY ARCHITECT
CIAN HARTE, MR AI
South Dublin
County Council
Comhairle Contae
Átha Cliath Theas

Rev:

Date:

By:

SCALE: 1 : 50

DATE: 18/03/26

DRAWN BY: JS

JOB NO. 22005 - Window and Doors

DRAWING NO. T-03

CHECKED BY: R.H.

REV

DRAWING: Type A Typical Elevations

PROJECT: TYPICAL B EXISTING & PROPOSED ELEVATIONS

A3

