



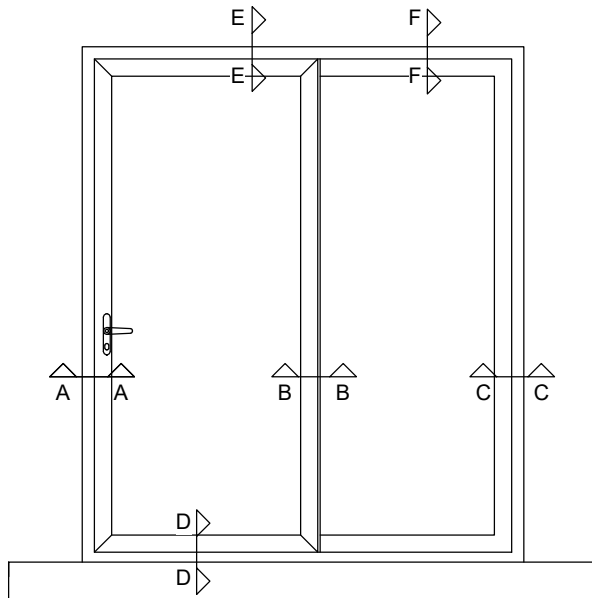

NOTES
 Take out and remove existing door, frame and window.
 Cut existing cill to avoid high threshold see detail
 Install new patio door and all seals
 Make good plaster reveals internally - Note air tightness requirement
 Make good sand and cement reveals externally and provide seals
 Construct new concrete step 450 mm deep x entire width of window ope
 Make good decoration to reveals
Details are typical only.
 Window/Door System to comply with Specification and notes on Dwg
 Note Weather Performance criteria, U value & Building Regulations requirements sample of product to be approved

1 **ELEVATION- Pane Patio Door** 1 : 25

Provide airtight seal with Close Cell foam and sealant in accordance with manufacturer's instructions

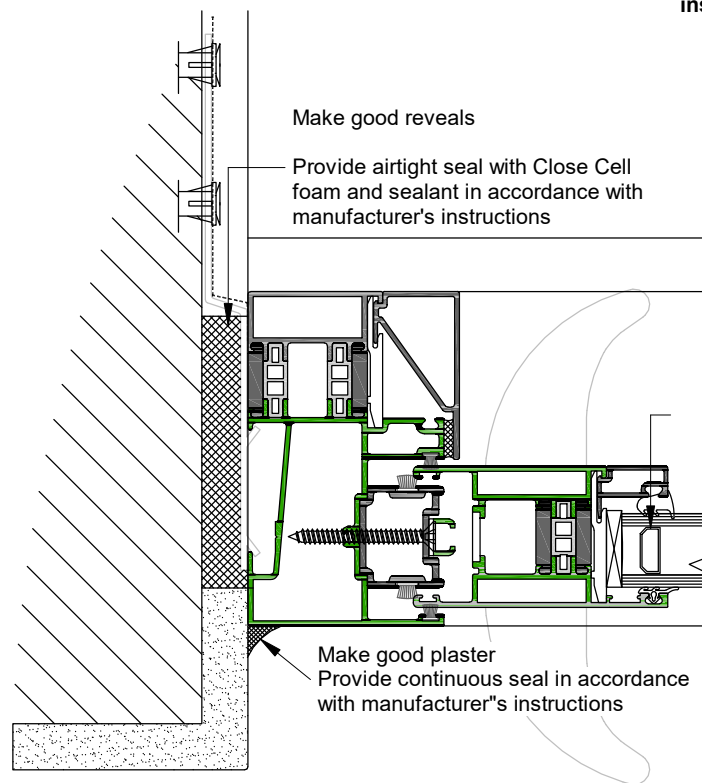


Make good reveals
 Provide airtight seal with Close Cell foam and sealant in accordance with manufacturer's instructions

Make good plaster
 Provide continuous seal in accordance with manufacturer's instructions

A A

Make good floor
 Fit aluminum cover slip to edge of floor covering
 Silicone pointing

Warm edge spacer

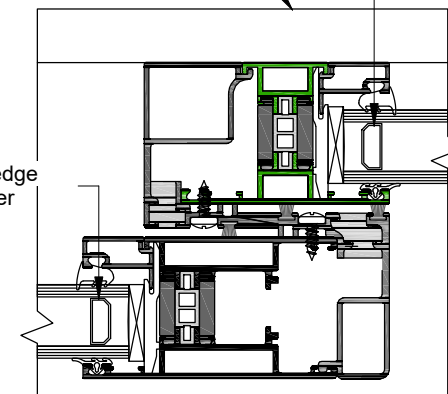


Construct new concrete step across entire width of ope and 450mm deep

B B

Make good reveals
 Window manufacturers fixing bracket

Warm edge spacer

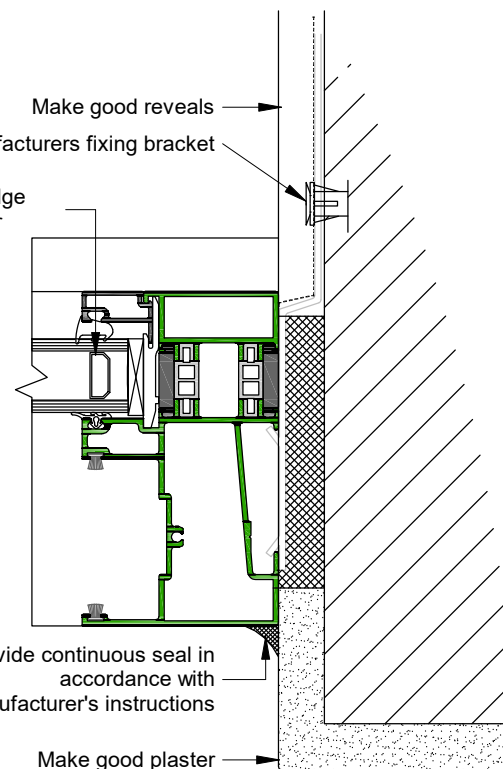

Provide continuous seal in accordance with manufacturer's instructions

Make good plaster

C C

3 **Patio Door Detail Plan AA, BB & CC** 1 : 5

SDCC
 Comhairle Contae South Dublin
 Átha Cliath Theas County Council

ARCHITECTS' DEPARTMENT,
 COUNTY HALL, TALLAGHT,
 DUBLIN 24
 sdcc.ie
 COUNTY ARCHITECT
 CIAN HARTE, MRIAI

Rev:

Date:

By:

SCALE: As indicated

DATE: 25/03/26

DRAWN BY: J.S

JOB NO. 22005 - Window and Doors

DRAWING NO. T-08

CHECKED BY: R.H


REV:

DRAWING: Typical Patio Door


PROJECT: TYPICAL B EXISTING & PROPOSED ELEVATIONS

PAPER SIZE: A3

NORTH:

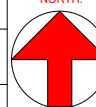

ALL DRAWINGS ARE THE COPYRIGHT OF THE ARCHITECTS AND MAY NOT BE USED IN WHOLE OR IN PART WITHOUT THEIR EXPRESSED PERMISSION IN WRITING.
 DO NOT SCALE USE WRITTEN DIMENSIONS ONLY.
 ALL DIMENSIONS TO BE CHECKED ON SITE BY THE CONTRACTOR AND ANY DISCREPANCIES REPORTED TO THE ARCHITECTS IMMEDIATELY.

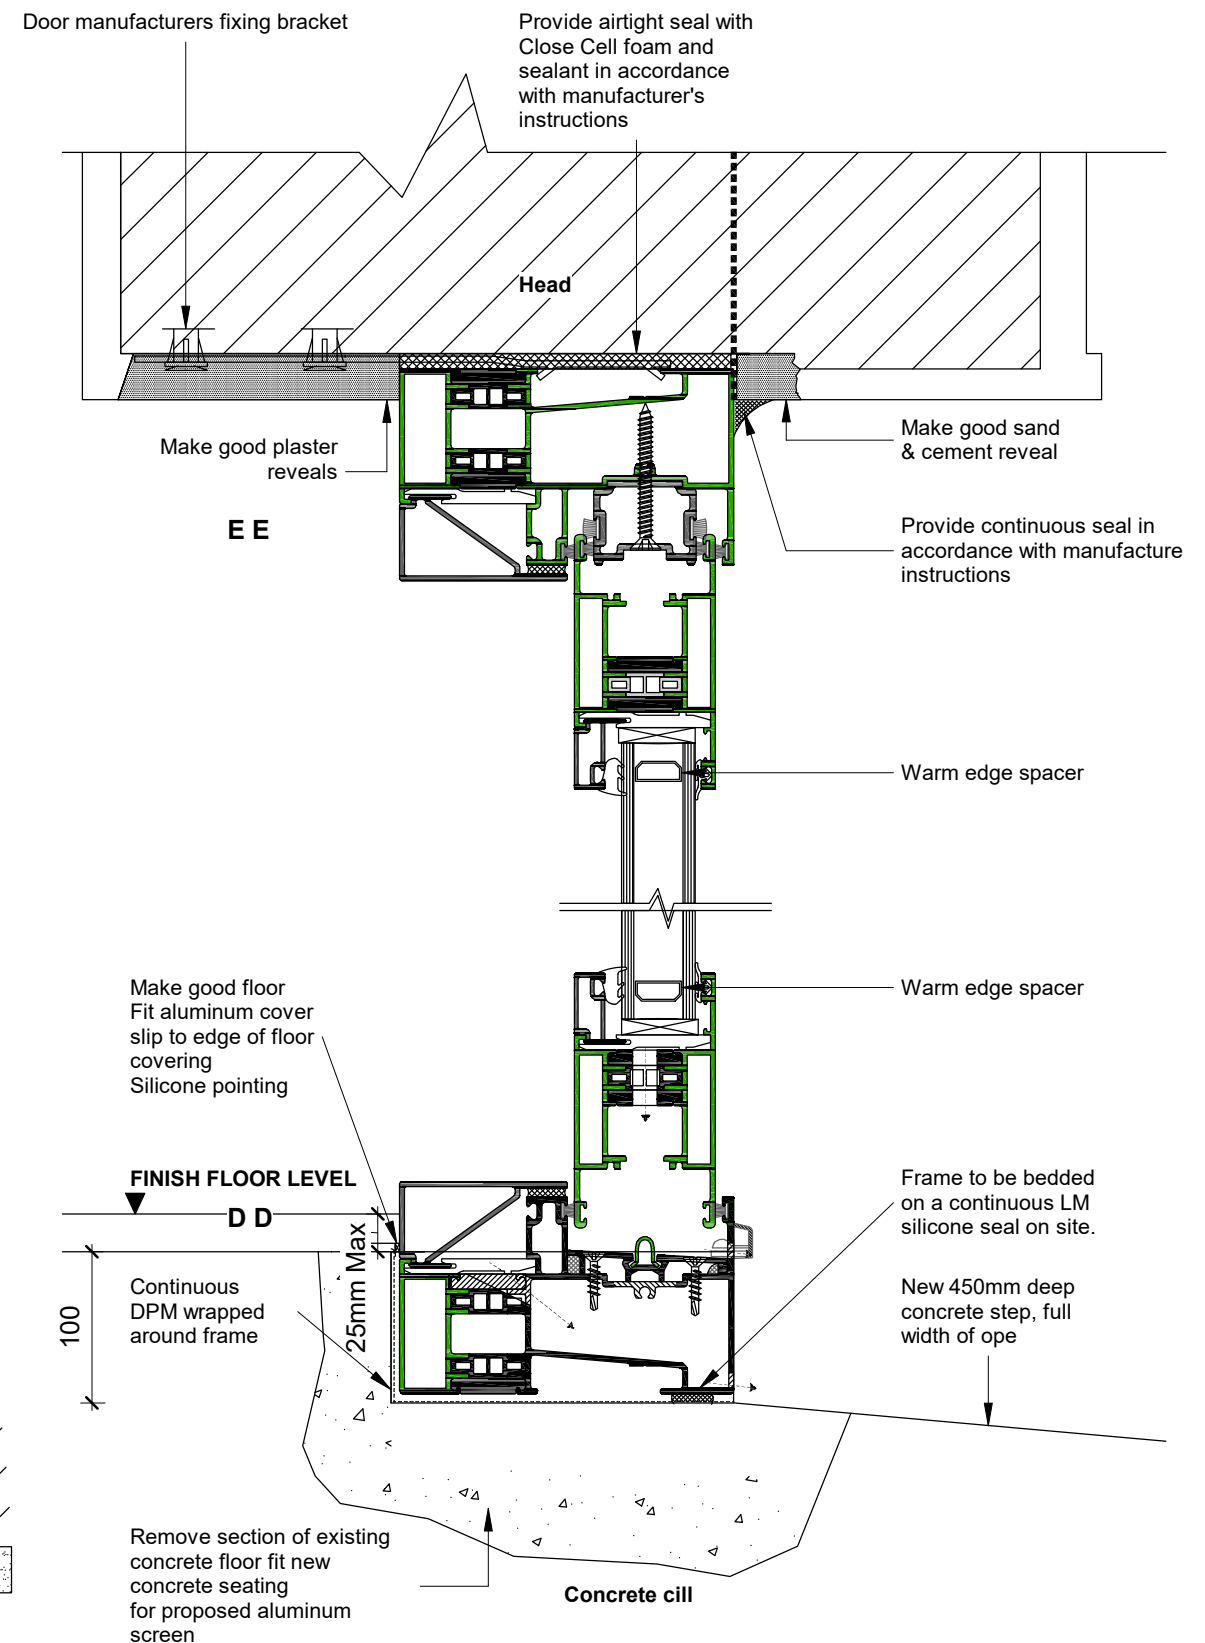

Door manufacturers fixing bracket

Provide airtight seal with Close Cell foam and sealant in accordance with manufacturer's instructions

Head

Make good plaster reveals

E E

Make good sand & cement reveal

Provide continuous seal in accordance with manufacture instructions

Warm edge spacer

Warm edge spacer

Make good floor
 Fit aluminum cover slip to edge of floor covering
 Silicone pointing

FINISH FLOOR LEVEL
 D D

100

Continuous DPM wrapped around frame

25mm Max

Frame to be bedded on a continuous LM silicone seal on site.

New 450mm deep concrete step, full width of ope

Remove section of existing concrete floor fit new concrete seating for proposed aluminum screen

Concrete cill

2 **SECTION DD&EE** 1 : 5