


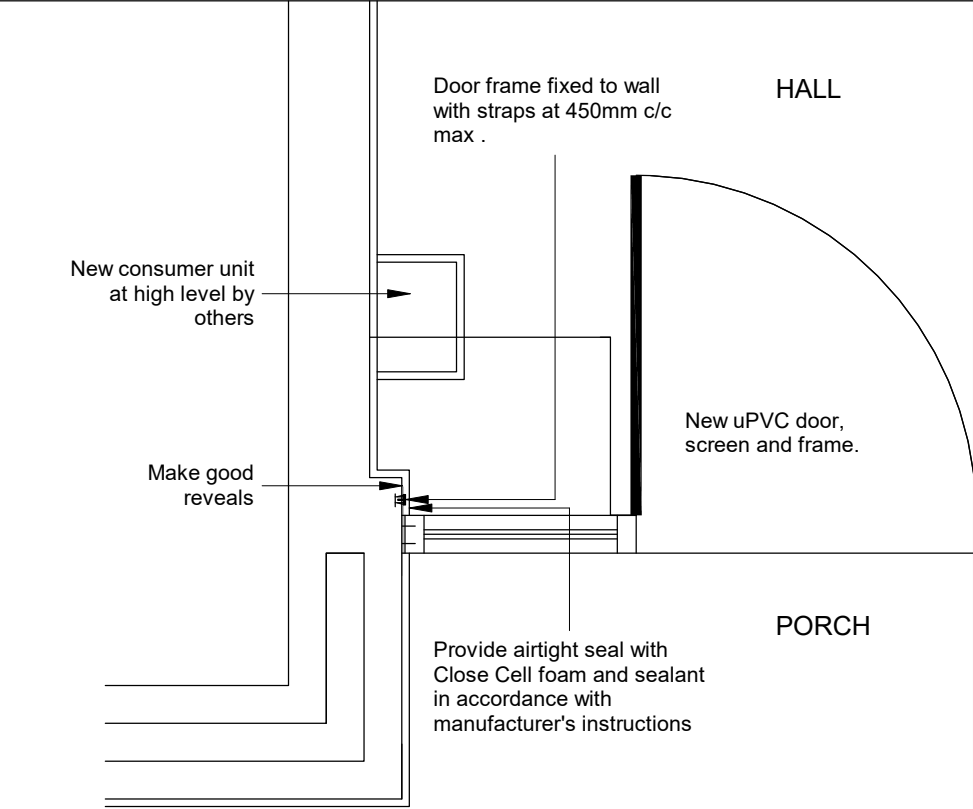
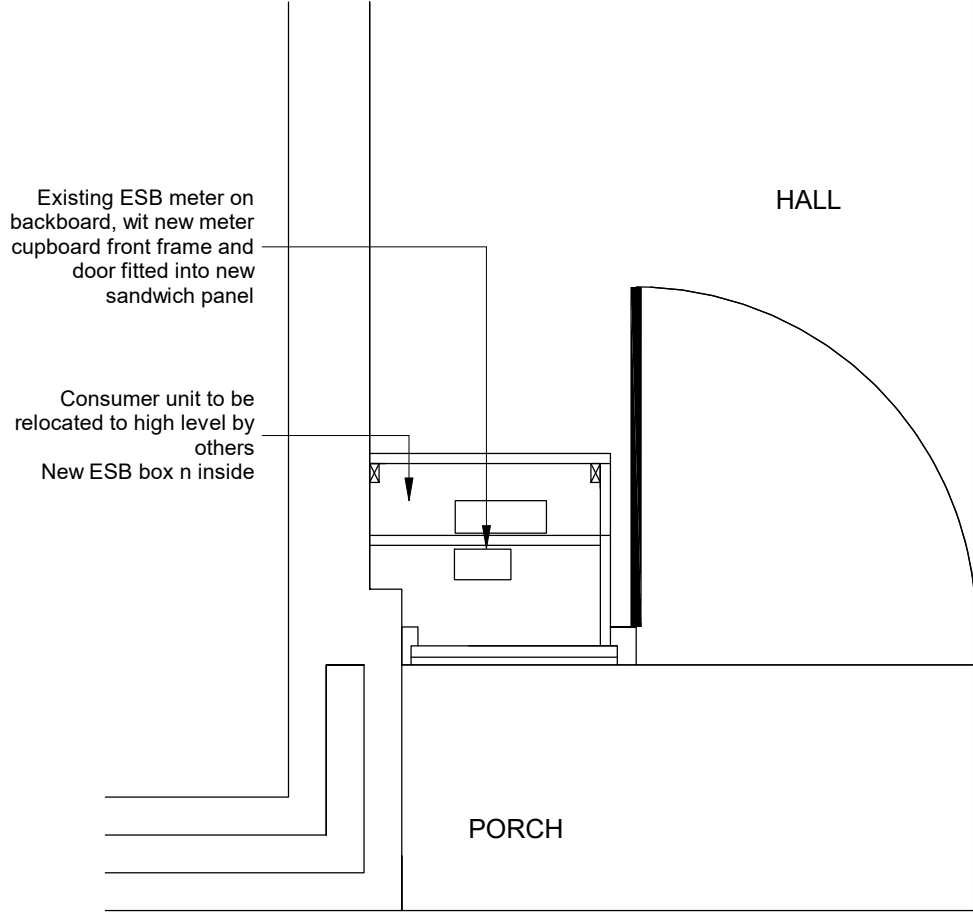


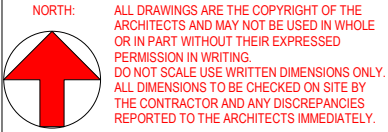

PLAN ATYY
1 : 20

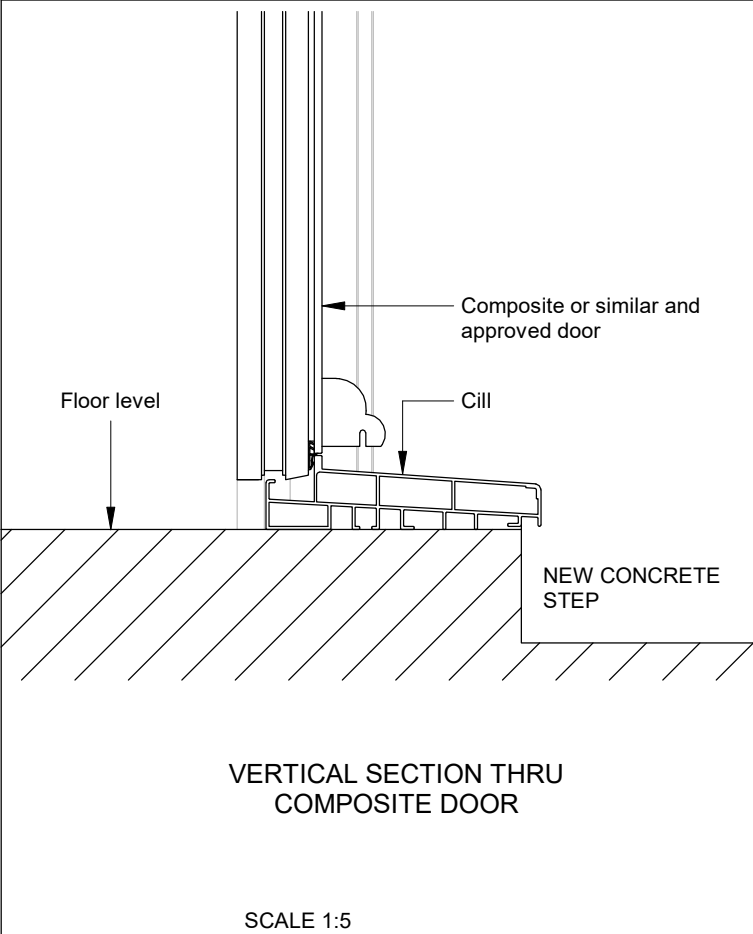

PLAN AT XX WITH ESB METER CABINET AT LOW LEVEL

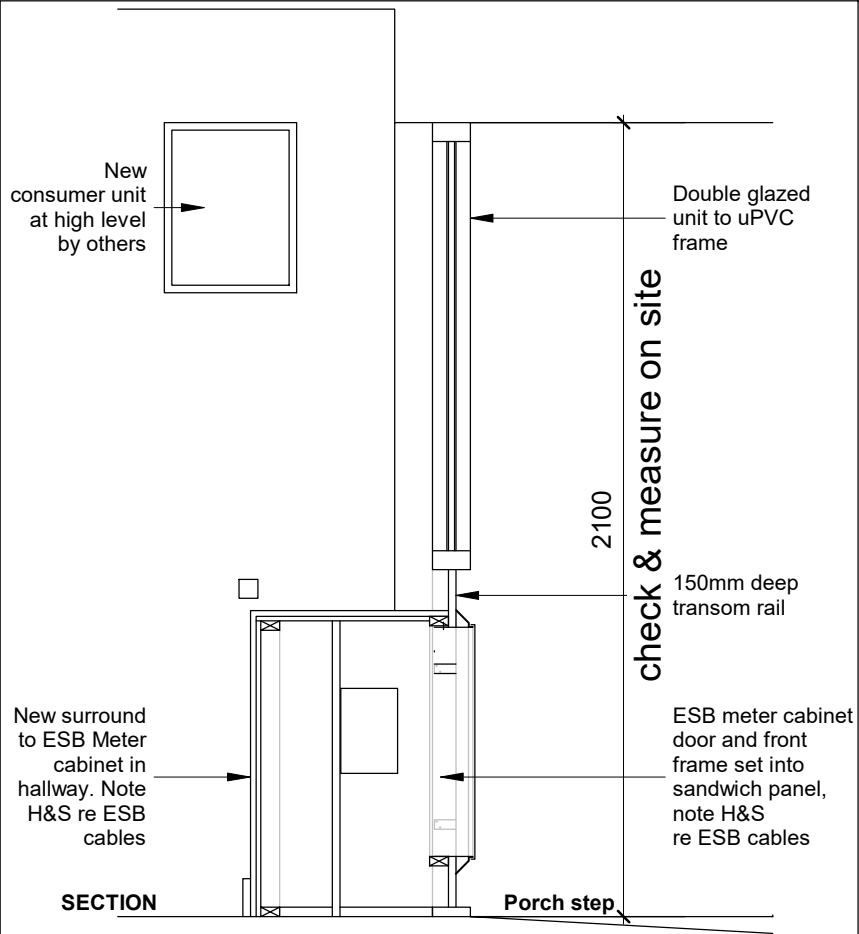

NOTES/ LEGENDS:

Note: See Preliminaries & Specification inc section L 20 door

- Front doors and Screen generally to be Hardwood/Composite.
- Some aluminum door/screen/frame may also be required, insulated sandwich panel as per drawing and Specification.
- High performance level access threshold.
- Aluminum doorsets and hardwood composite doorsets to have 4/5 point locking system with lever lock furniture and latch and thumb turn on inside.
- Hardwood doors & screens to have cylinder deadlock and night latch.
- Where White Finish applied rather than brown or clear stain use white finish or SAA letterbox, numerals, door knob and escutcheon instead of brass(Brass with Brown) .

Rev:	Date:	By:

SDCC
Comhairle Contae South Dublin
Átha Cliath Theas County Council

ARCHITECTS' DEPARTMENT,
COUNTY HALL, TALLAGHT,
DUBLIN 24
sdcc.ie

COUNTY ARCHITECT
CIAN HARTE, MR IAI

PROJECT:
TYPICAL B EXISTING & PROPOSED ELEVATIONS

DRAWING:
Low ESB Meter

SCALE: As indicated	PAPER SIZE: A3
DRAWN BY: J.S	CHECKED BY: R.H
JOB NO. 22005 - Window and Doors	DRAWING NO. T-09
DATE 03/26/26	REV:

